


SITE LOCATION PLAN


Scale 1:1250

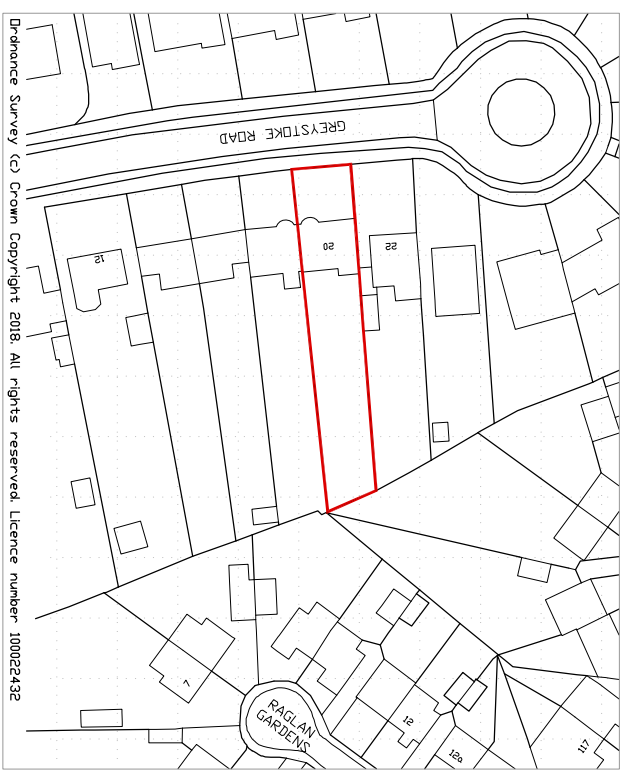

Drainance Survey (c) Crown Copyright 2018. All rights reserved. Licence number 100022432


PROPOSED GROUND FLOOR PLAN

Scale 1:100

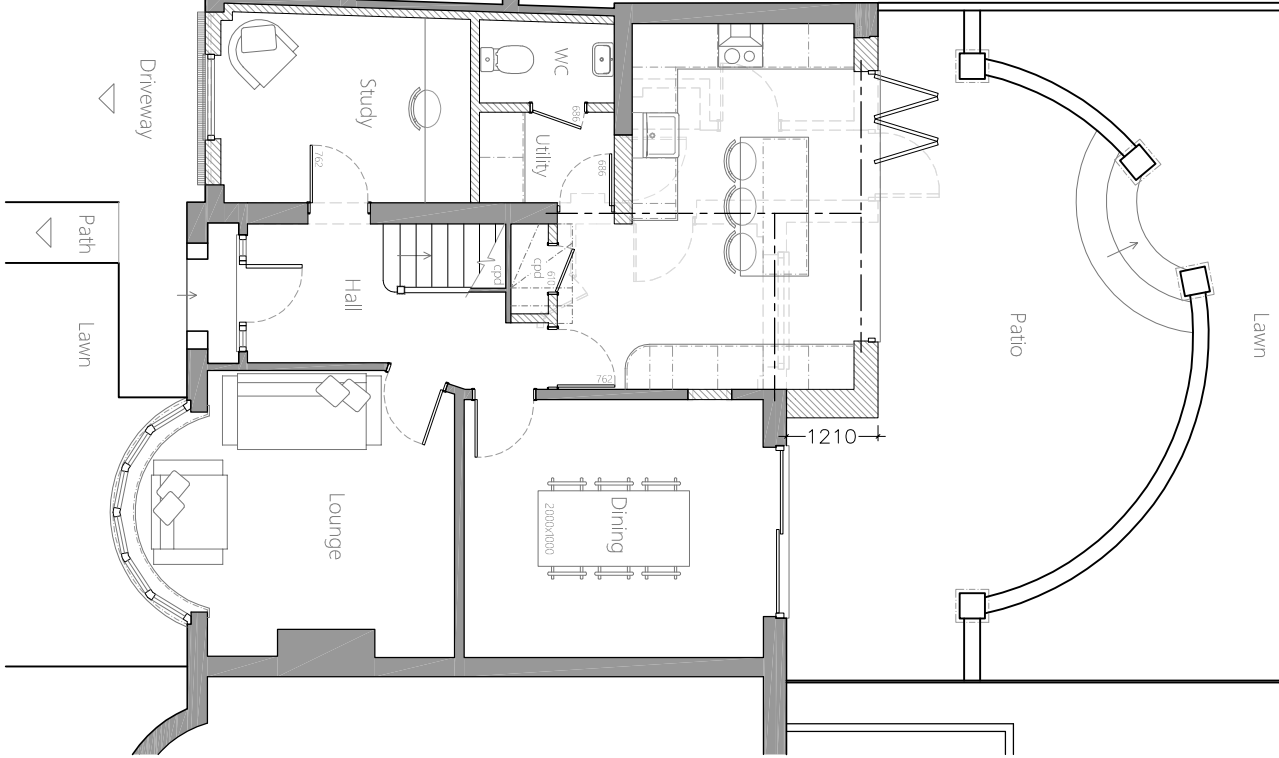


EXISTING GROUND FLOOR PLAN

Scale 1:100

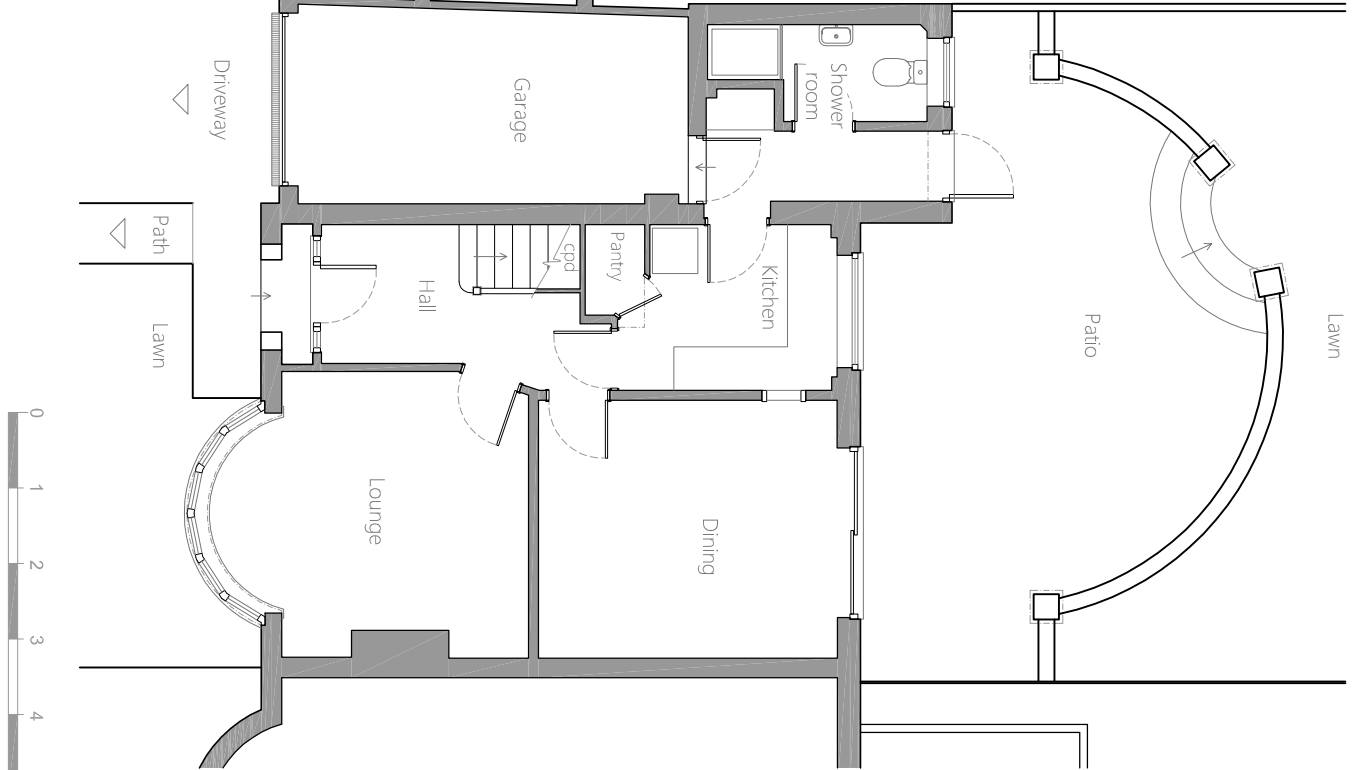


BLOCK PLAN - EXISTING

Scale 1:500

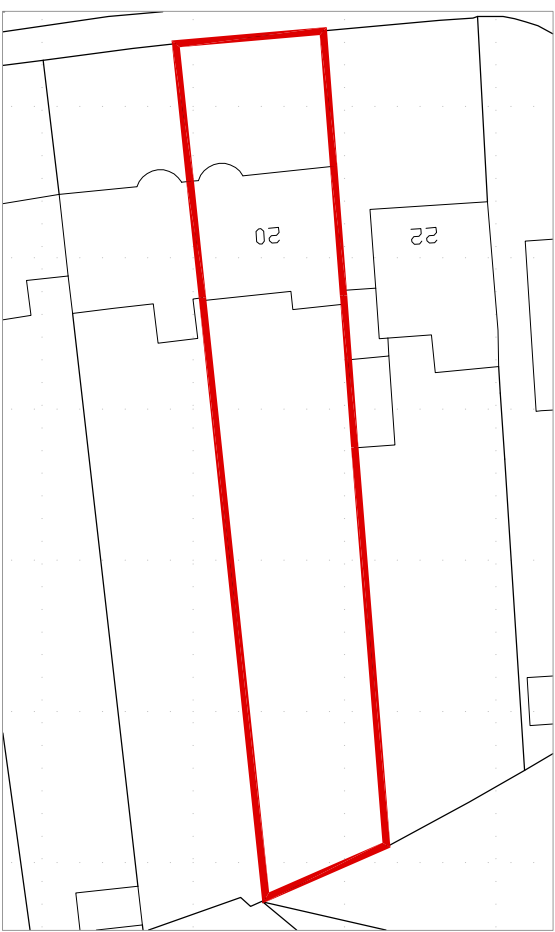

BLOCK PLAN - PROPOSED

Scale 1:500

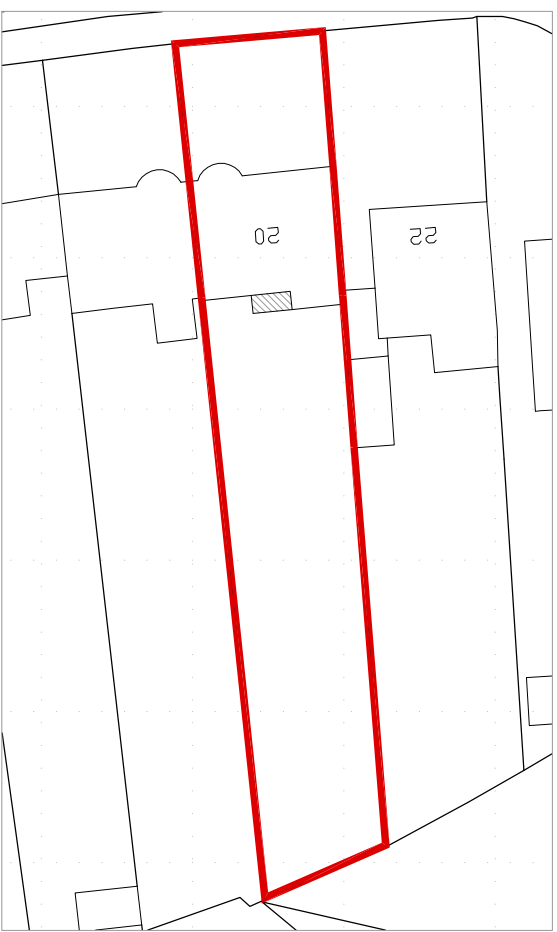

Creative Project Services Limited

20 Greystoke Road

Caversham

RG4 5EL

T +44 (0) 1189 730 777

E enquiries@creativeprojectservices.com

W www.creativeprojectservices.com

Project title:

20 Greystoke Road
Caversham
RG4 5EL

Drawing title:

Single storey rear extension
& garage conversion
Site Location, Block & Ground
Floor Existing & Proposed Plans

DO NOT SCALE FROM THIS DRAWING

Scale/Paper:

1:1250, A3

Drawing No:

PL01

Date

13/12/2018

Revision -

Drawn by:

KT

The contents of this drawing and
the design depicted are and
remain the exclusive property
of Creative Project Services Ltd

Revisions:

