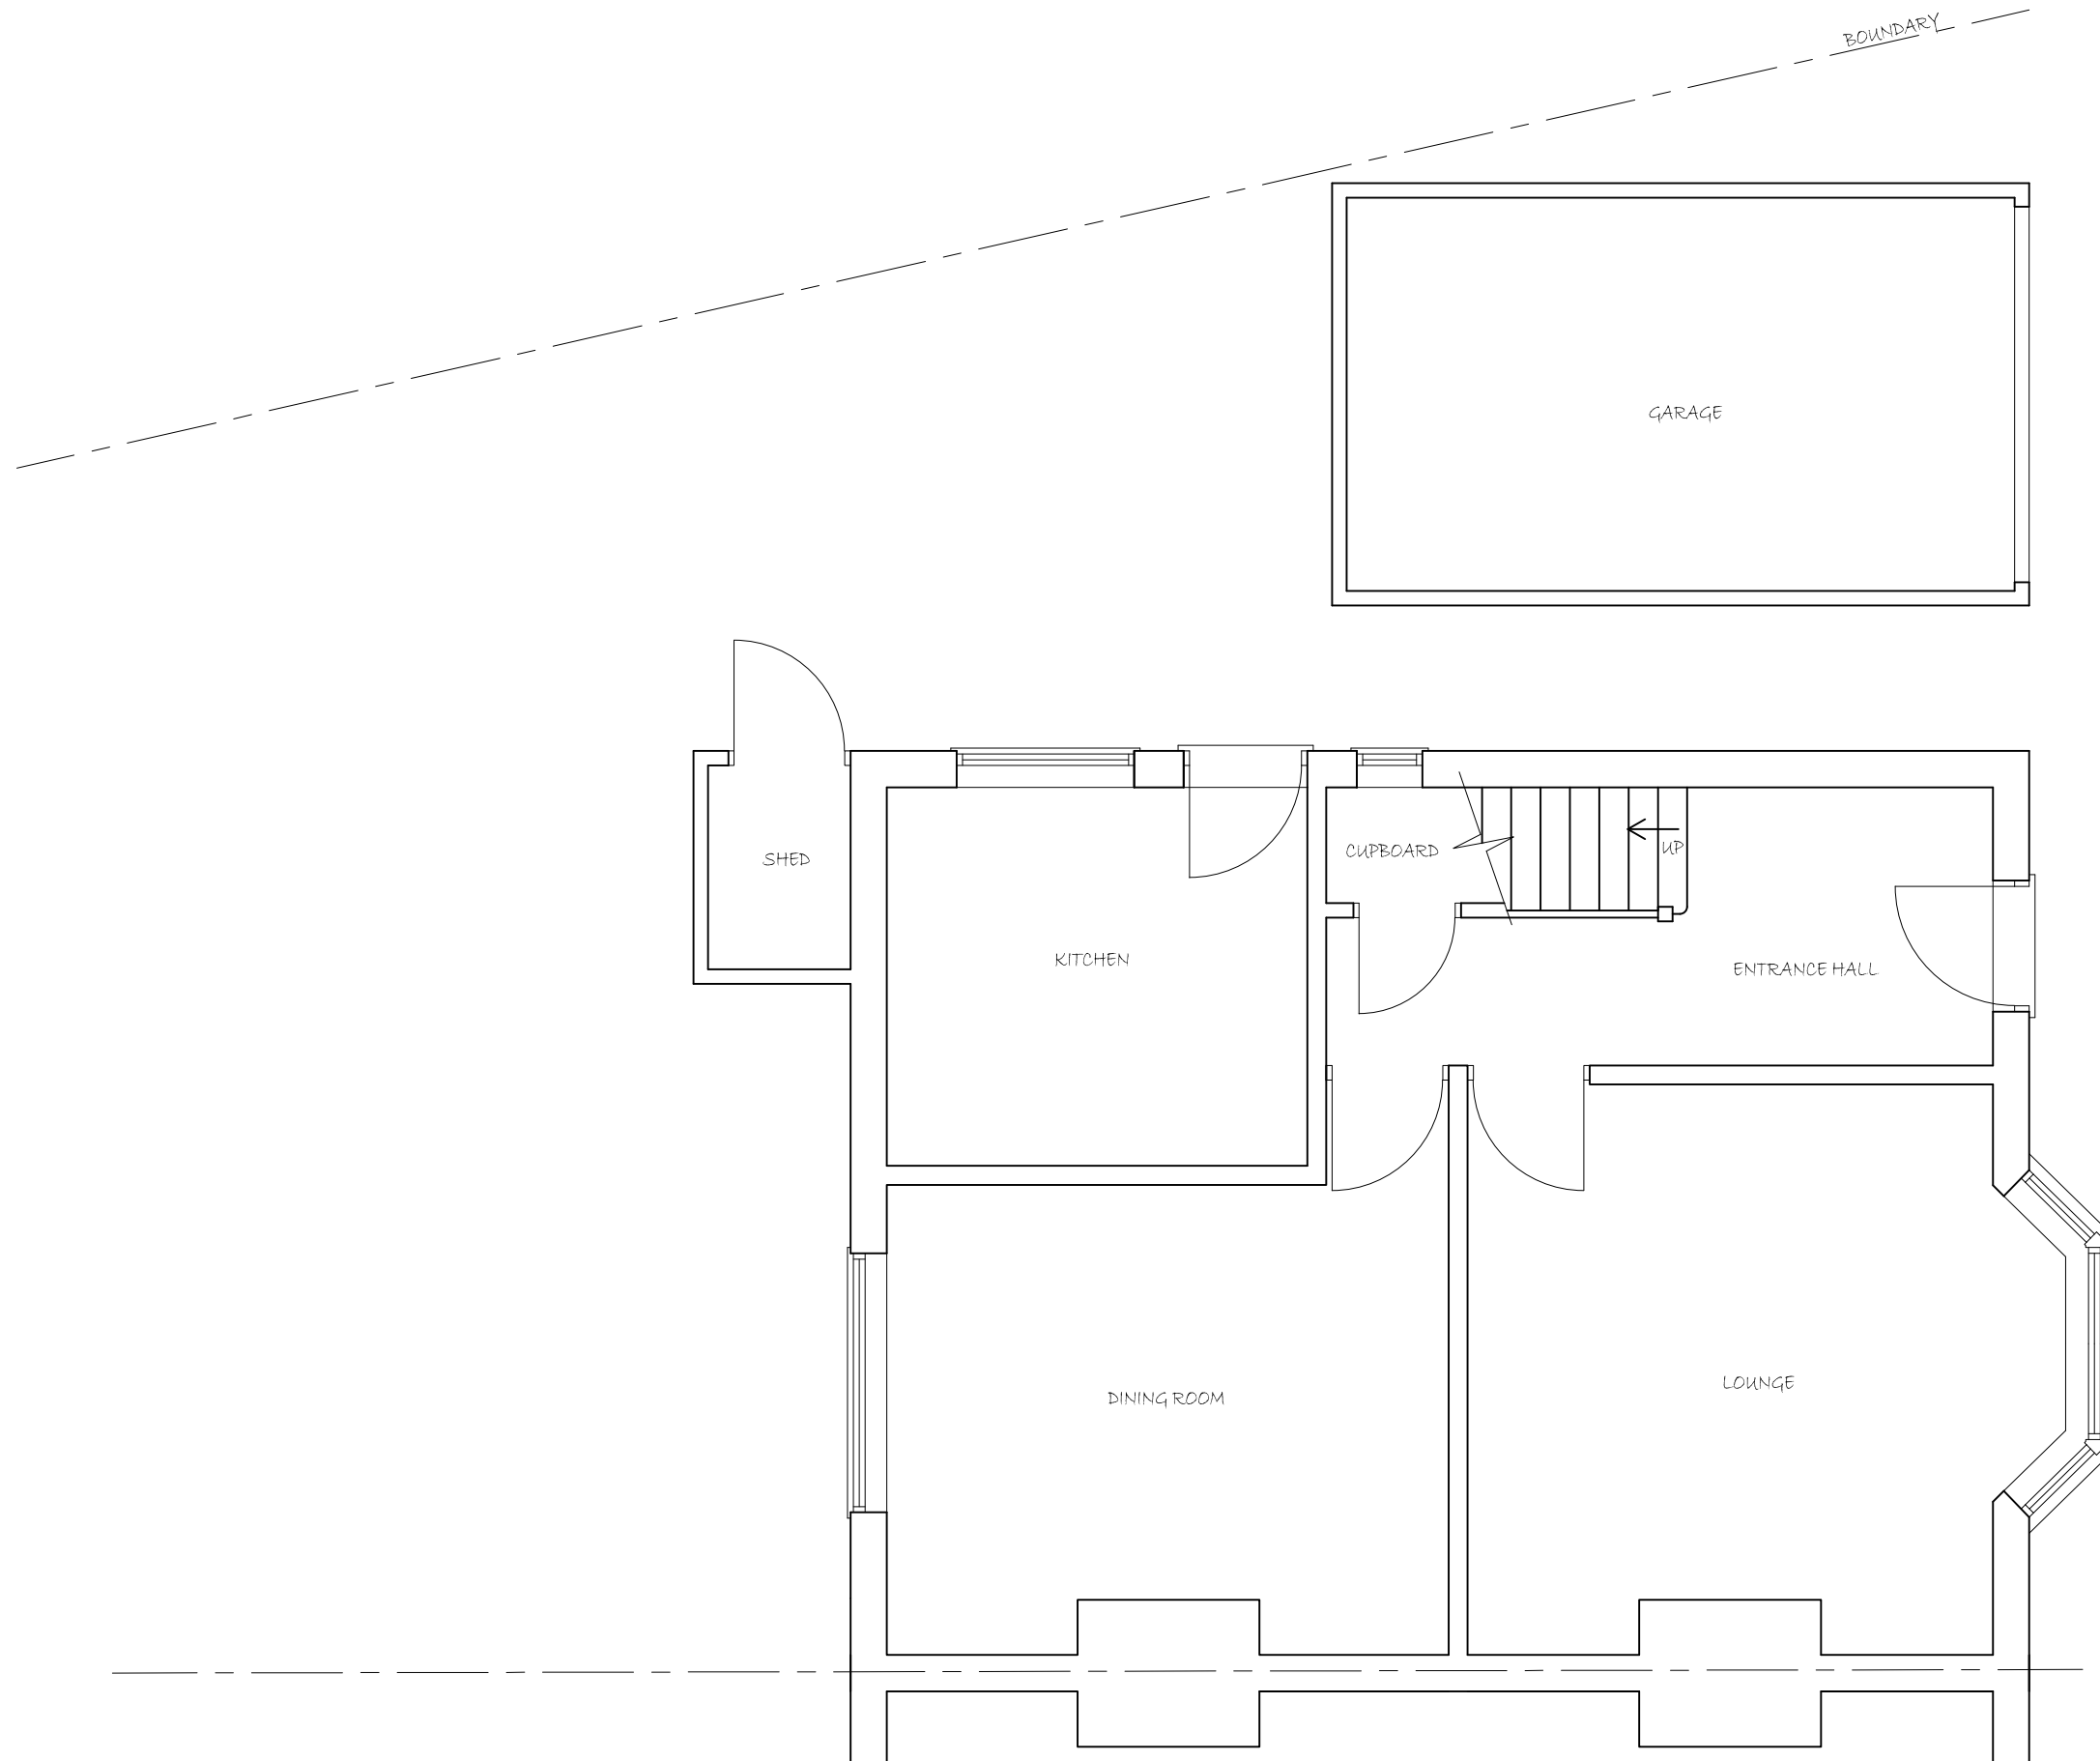


SCALE 1:50

EXISTING GROUND FLOOR PLAN

PROJECT PROPOSED DEVELOPMENT AT ; 86 WOODCOTE WAY CAVERSHAM READING											
TITLE EXISTING GROUND FLOOR PLAN											
 CREATIVE DESIGN & STRUCTURE Ltd. NEWTOWN HOUSE NEWTOWN ROAD HENLEY-ON-THAMES RG9 1HG Tel 01491 411922 info@creativedesignandstructure.co.uk www.creativedesignandstructure.co.uk											
DRAWN EB		SCALE @ A3 1:50									
DATE SEPTEMBER 2018											
DRAWING NO.			REV.								
30618-01			<table><tr><td></td><td></td><td></td><td></td></tr><tr><td></td><td></td><td></td><td></td></tr></table>								