



Ground Floor Plan

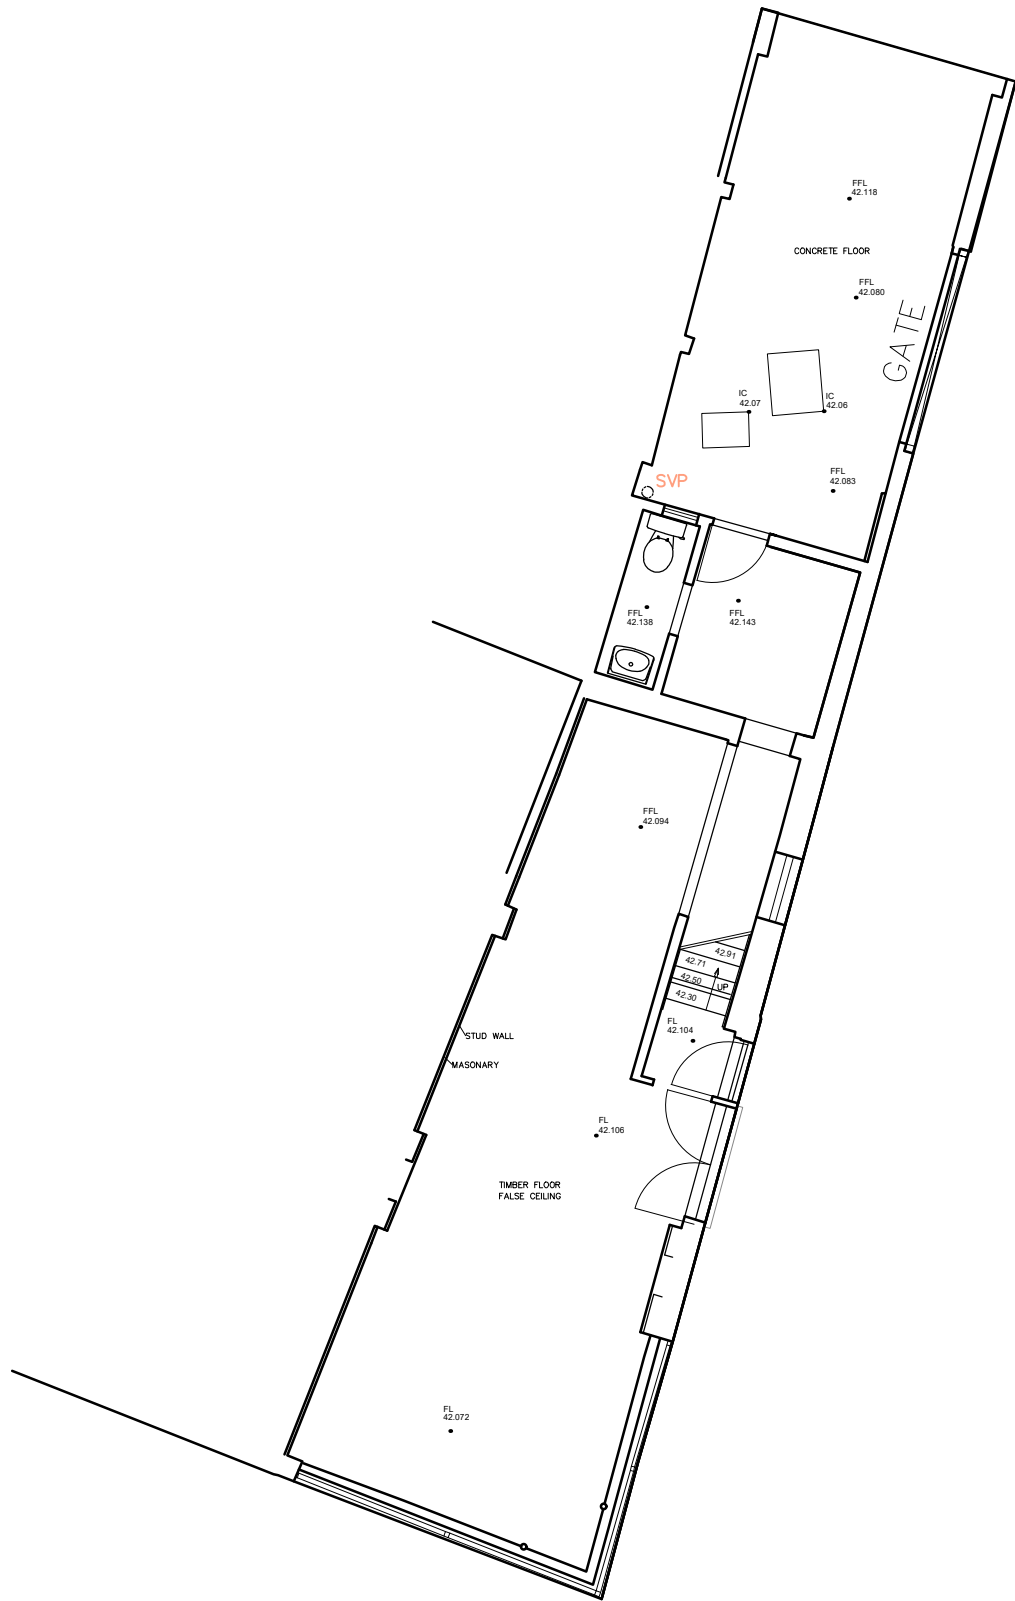


First Floor Plan

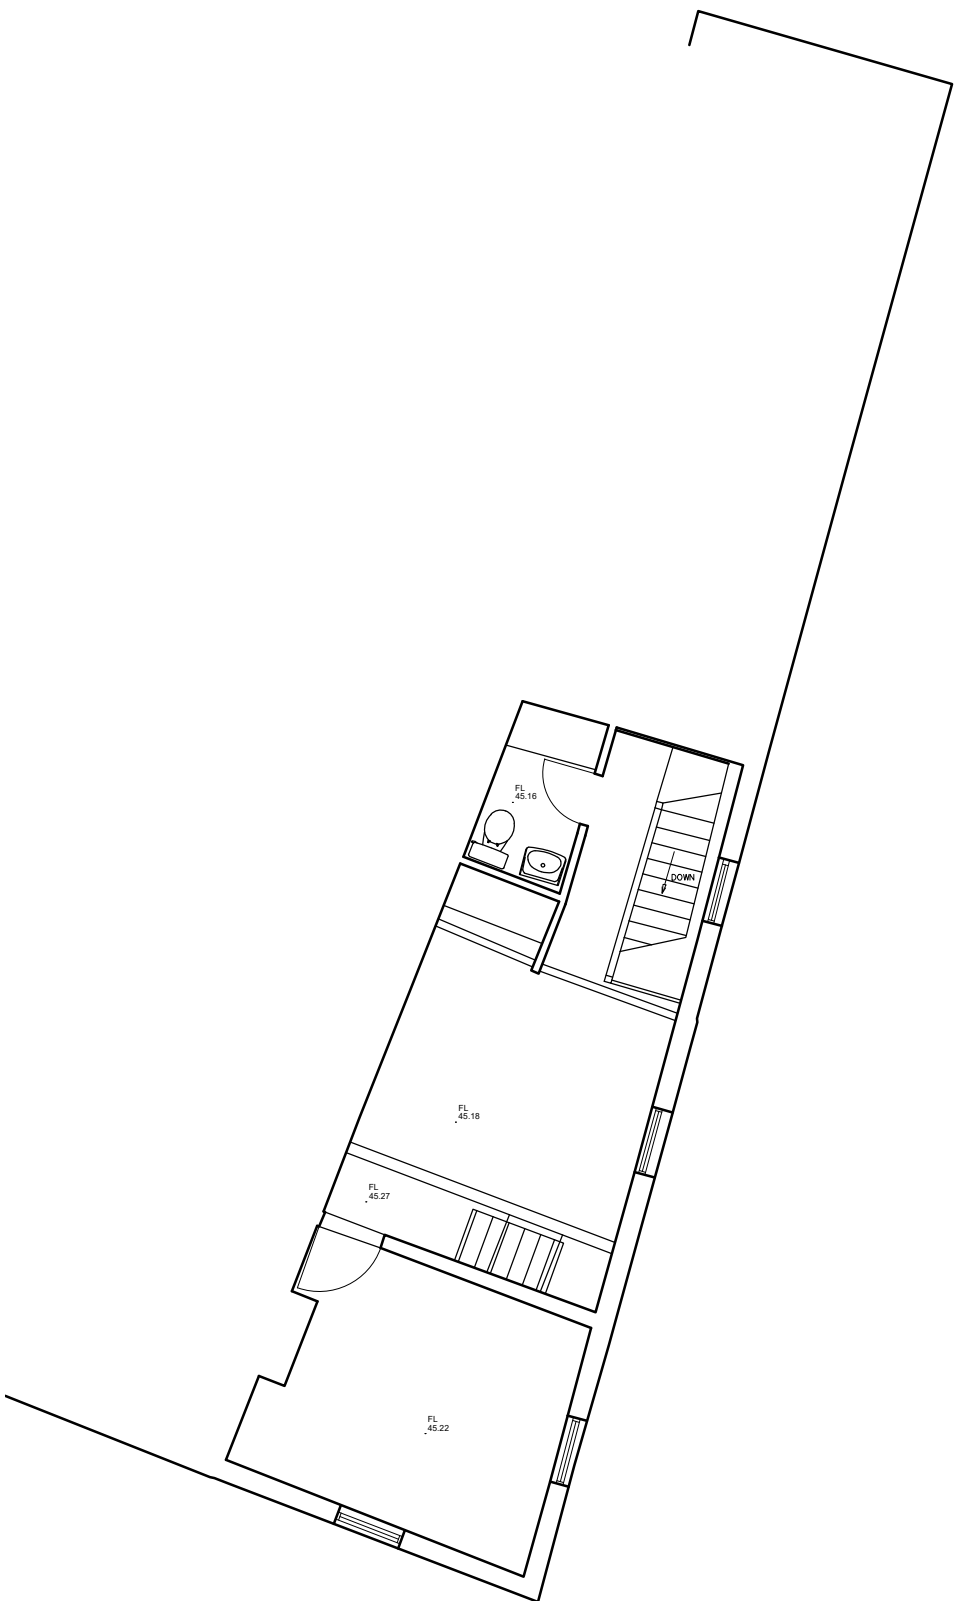

Disclaimer
THIS DRAWING MUST NOT BE SCALED UNLESS ISSUED FOR PLANNING PURPOSES.
ALL DIMENSIONS ARE TO BE VERIFIED PRIOR TO SETTING OUT, COMMENCING WORK, OR PRODUCTION OF FABRICATION DRAWINGS. REPORT ANY DISCREPANCIES TO THE SUPERVISING OFFICER IMMEDIATELY. DRAWINGS MARKED AS 'DRAFT' ARE FOR APPROVAL ONLY AND NOT ISSUED FOR CONSTRUCTION PURPOSES. COPYRIGHT ©

Rev	Description	By	Date

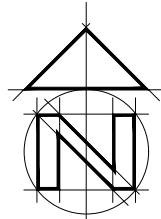

Day • Tanner LTD

ARCHITECTURE
AND PLANNING


www.daytanner.co.uk

CLIENT Kingfisher First Ltd

JOB 578 Oxford Road, Reading, RG30 1EG

DRG Existing floor plans

1:100 scale Bar
This Drawing has been produced for printing onto A3 size paper,

 

SCALE 1:100 DRAWN GH DATE April 2018

Suite 1A
Market House
19–21 Market Place
Wokingham
Berkshire
RG40 1AP
0118 989 0808
info@daytanner.co.uk

3522/101