


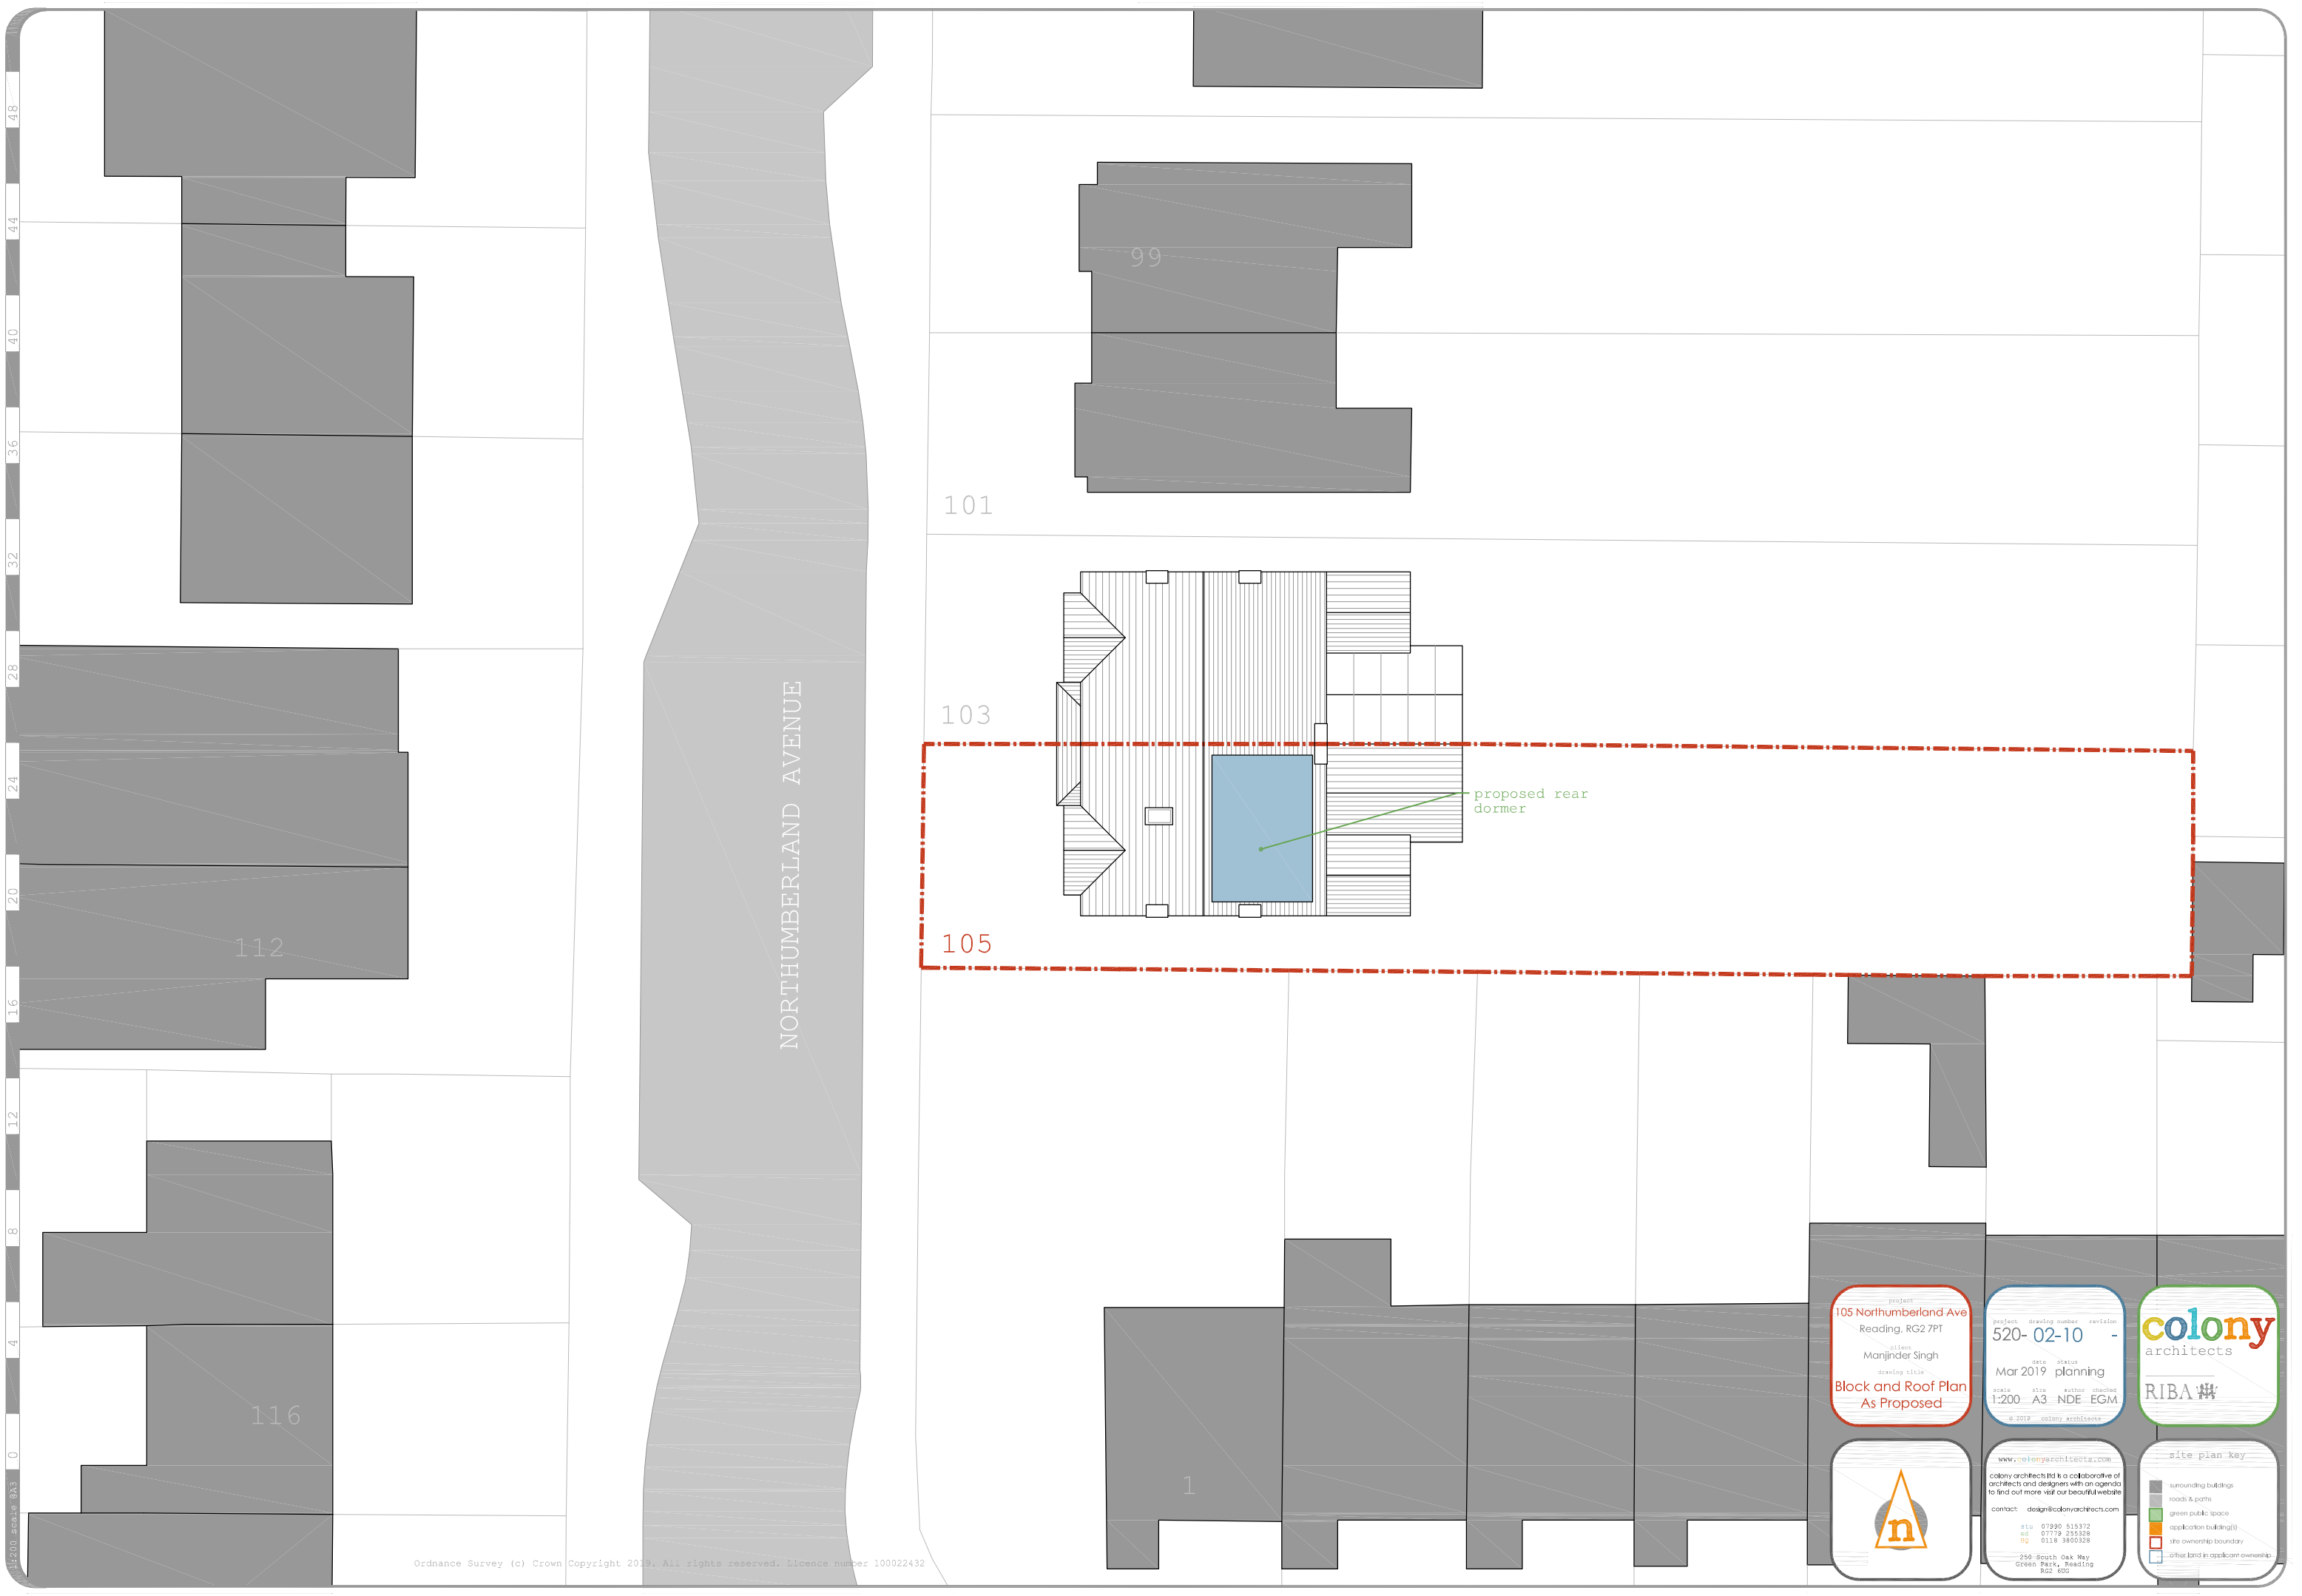

48
44
40
36
32
28
24
20
16
12
8
4
0
1:200 scale 033

project
105 Northumberland Ave
Reading, RG2 7PT
client
Manjinder Singh
drawing title
**Block and Roof Plan
As Proposed**



project	drawing number	revision	
520- 02-10	-		
date	status		
Mar 2019	planning		
scale	size	author	checked
1:200	A3	NDE	EGM
© 2019 colony architects			

www.colonyarchitects.com
colony architects ltd is a collaborative of
architects and designers with an agenda
to find out more visit our beautiful website
contact: design@colonyarchitects.com
stu 01990 515372
ed 07779 255328
hq 0118 9800328
250 South Oak Way
Green Park, Reading
RG2 6UG

colony
architects
RIBA

site plan key

- surrounding buildings
- roads & paths
- green public space
- application building(s)
- site ownership boundary
- other land in applicant ownership