

NOTES

© SpaceOffice - THIS DRAWING AND DESIGN REMAINS THE COPYRIGHT AND INTELLECTUAL PROPERTY OF SPACE OFFICE LIMITED (SpaceOffice) AND SHALL NOT BE COPIED IN ANY FORMAT WITHOUT APPROVAL.


THIS DRAWING IS TO BE READ IN CONJUNCTION WITH ALL OTHER DRAWINGS AND DOCUMENTS PROVIDED. THE CONTRACTOR MUST CHECK ALL DIMENSIONS ON SITE BEFORE PLACING ORDERS FOR MATERIALS OR SHOP FABRICATIONS OR COMMENCING WORKS ON SITE. ANY DISCREPANCIES SHOULD BE NOTIFIED BEFORE PROCEEDING.




PROPOSED WEST ELEVATION  
SCALE 1 : 100




PROPOSED EAST ELEVATION  
SCALE 1 : 100

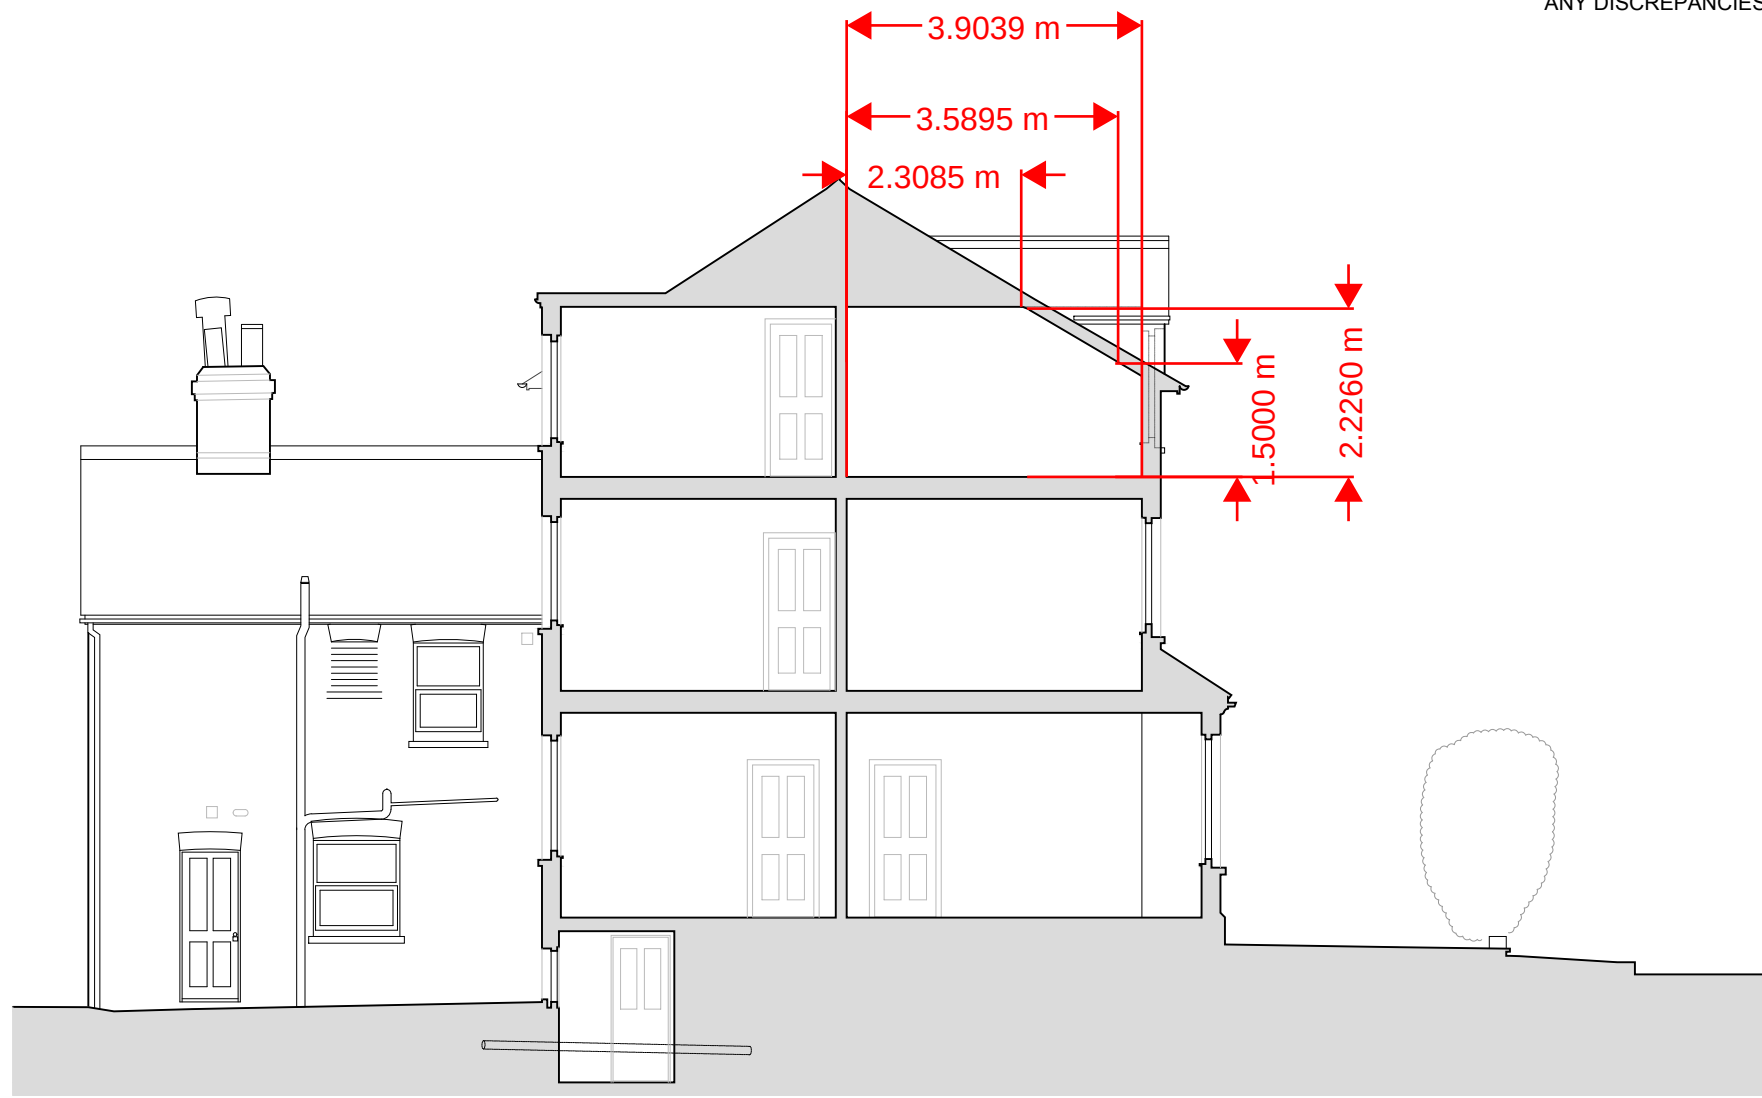

PROPOSED NORTH ELEVATION (SECTION)  
SCALE 1 : 100


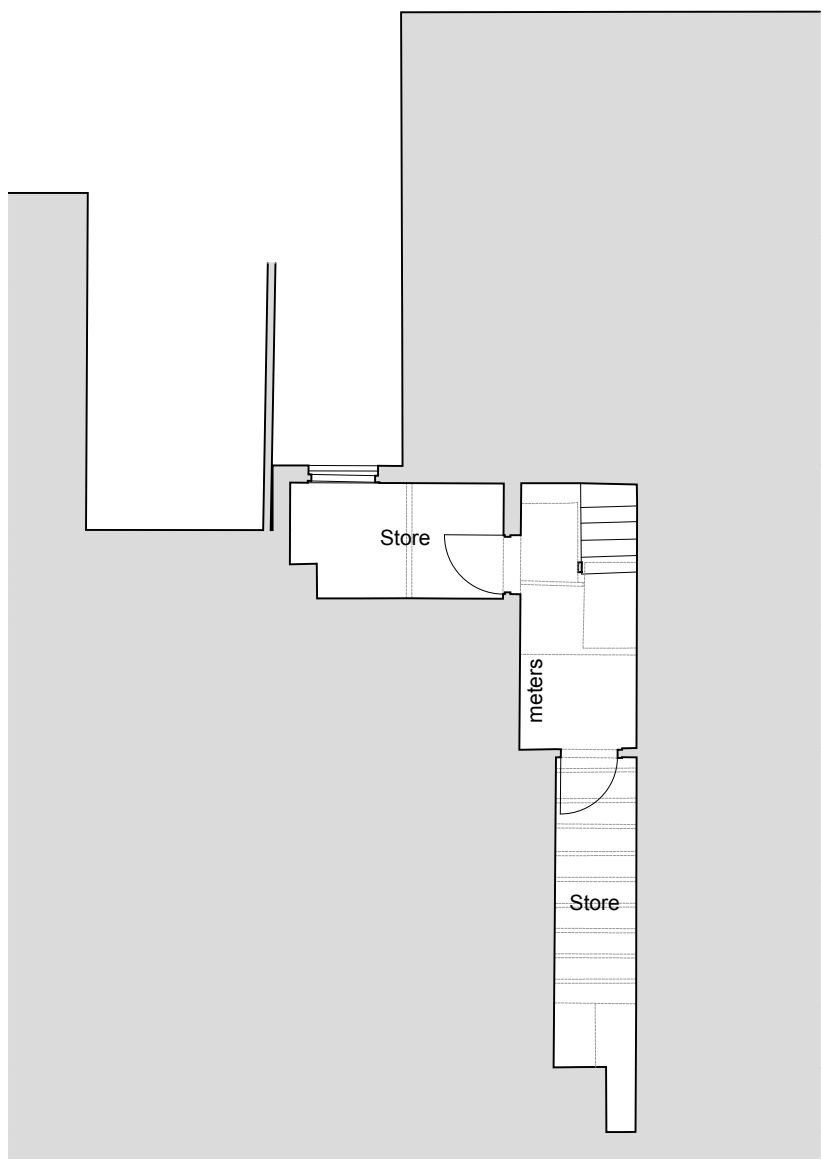


PROPOSED BASEMENT  
SCALE 1 : 100

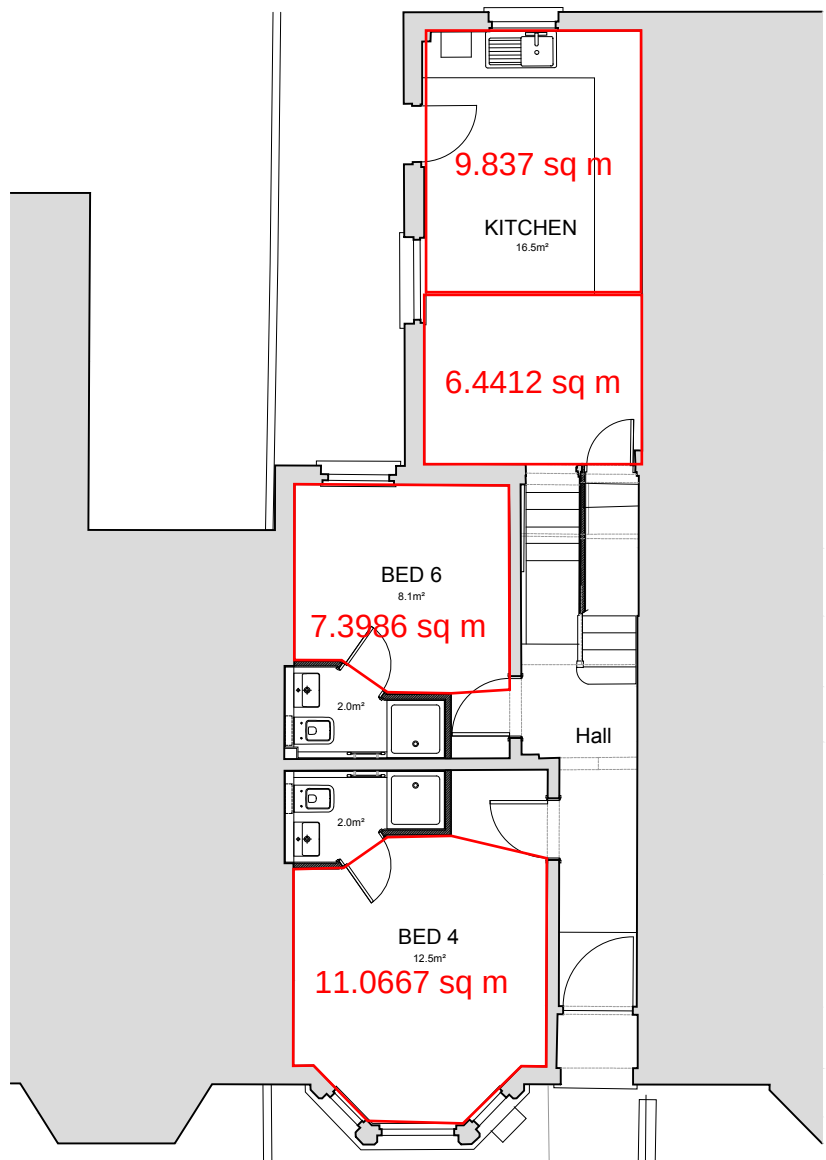


PROPOSED GROUND FLOOR  
SCALE 1 : 100

0m 5m

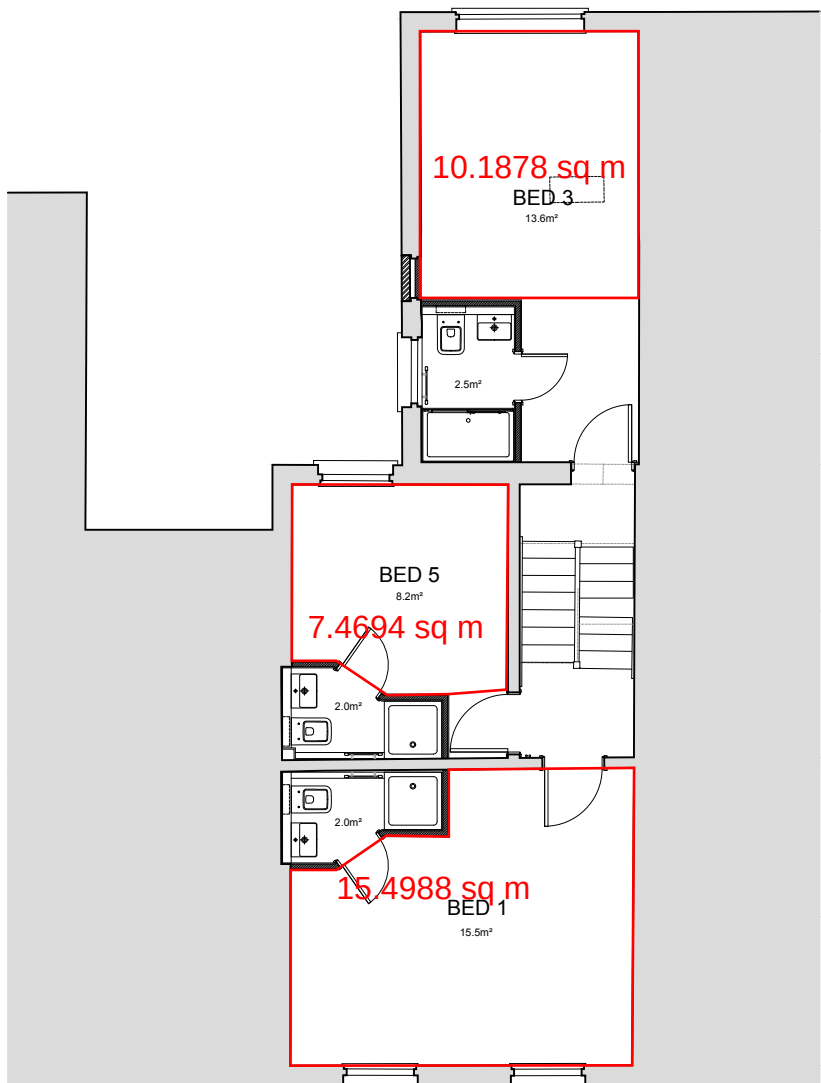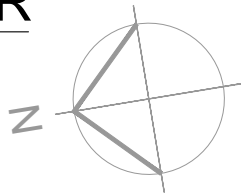

PROPOSED FIRST FLOOR  
SCALE 1 : 100

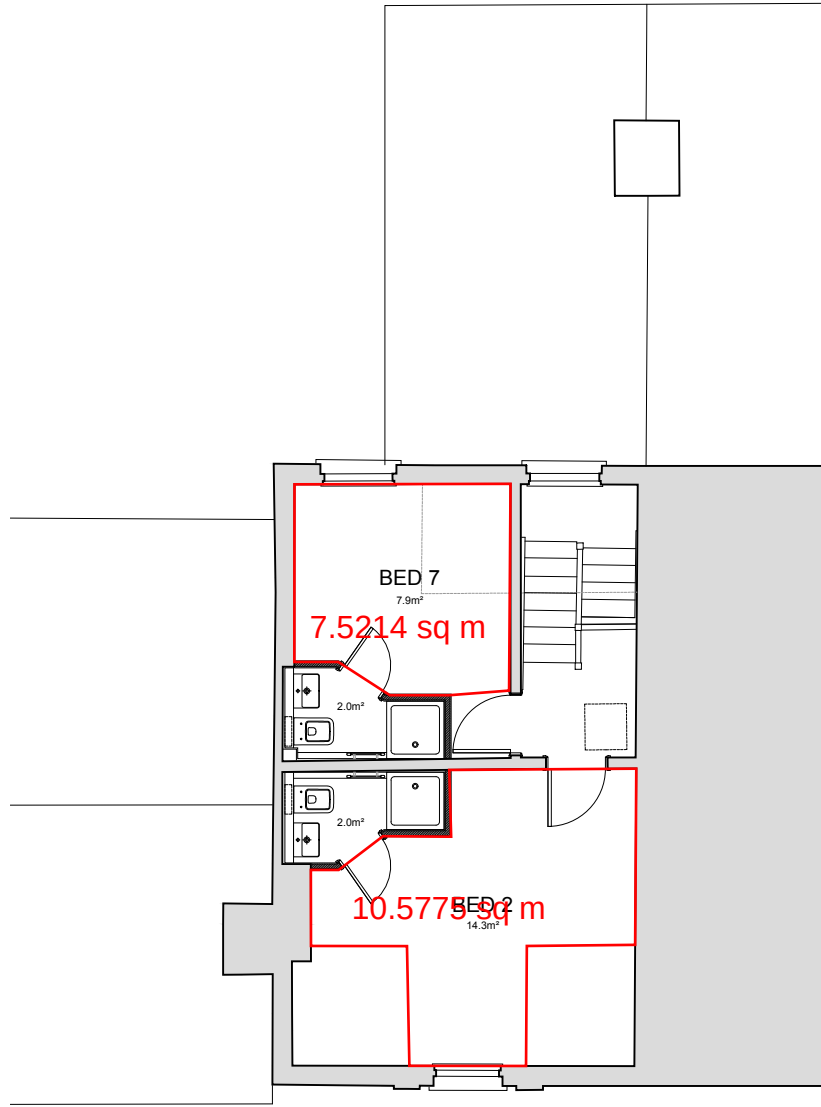

PROPOSED SECOND FLOOR  
SCALE 1 : 100

Space Office

ARCHITECTURE ■ PLANNING ■ BUILDING DESIGN

104 Westfield Road, Caversham, Reading RG4 8HJ  
Phone: 0118 328 2777 Mobile: 07974 707832  
Email: mail@spaceoffice.com

Client:  
HAMLET HOMES

Project:  
CHANGE OF USE TO 7 BED HMO

Location:  
17 LORNE STREET, READING RG1 7YW

Drawing Title:  
PROPOSED PLANS AND ELEVATIONS

Date:  
JAN 2019

Sheet Size:  
A1

Drawn:  
MC

Drawing No:

P1819-03

Revision: