



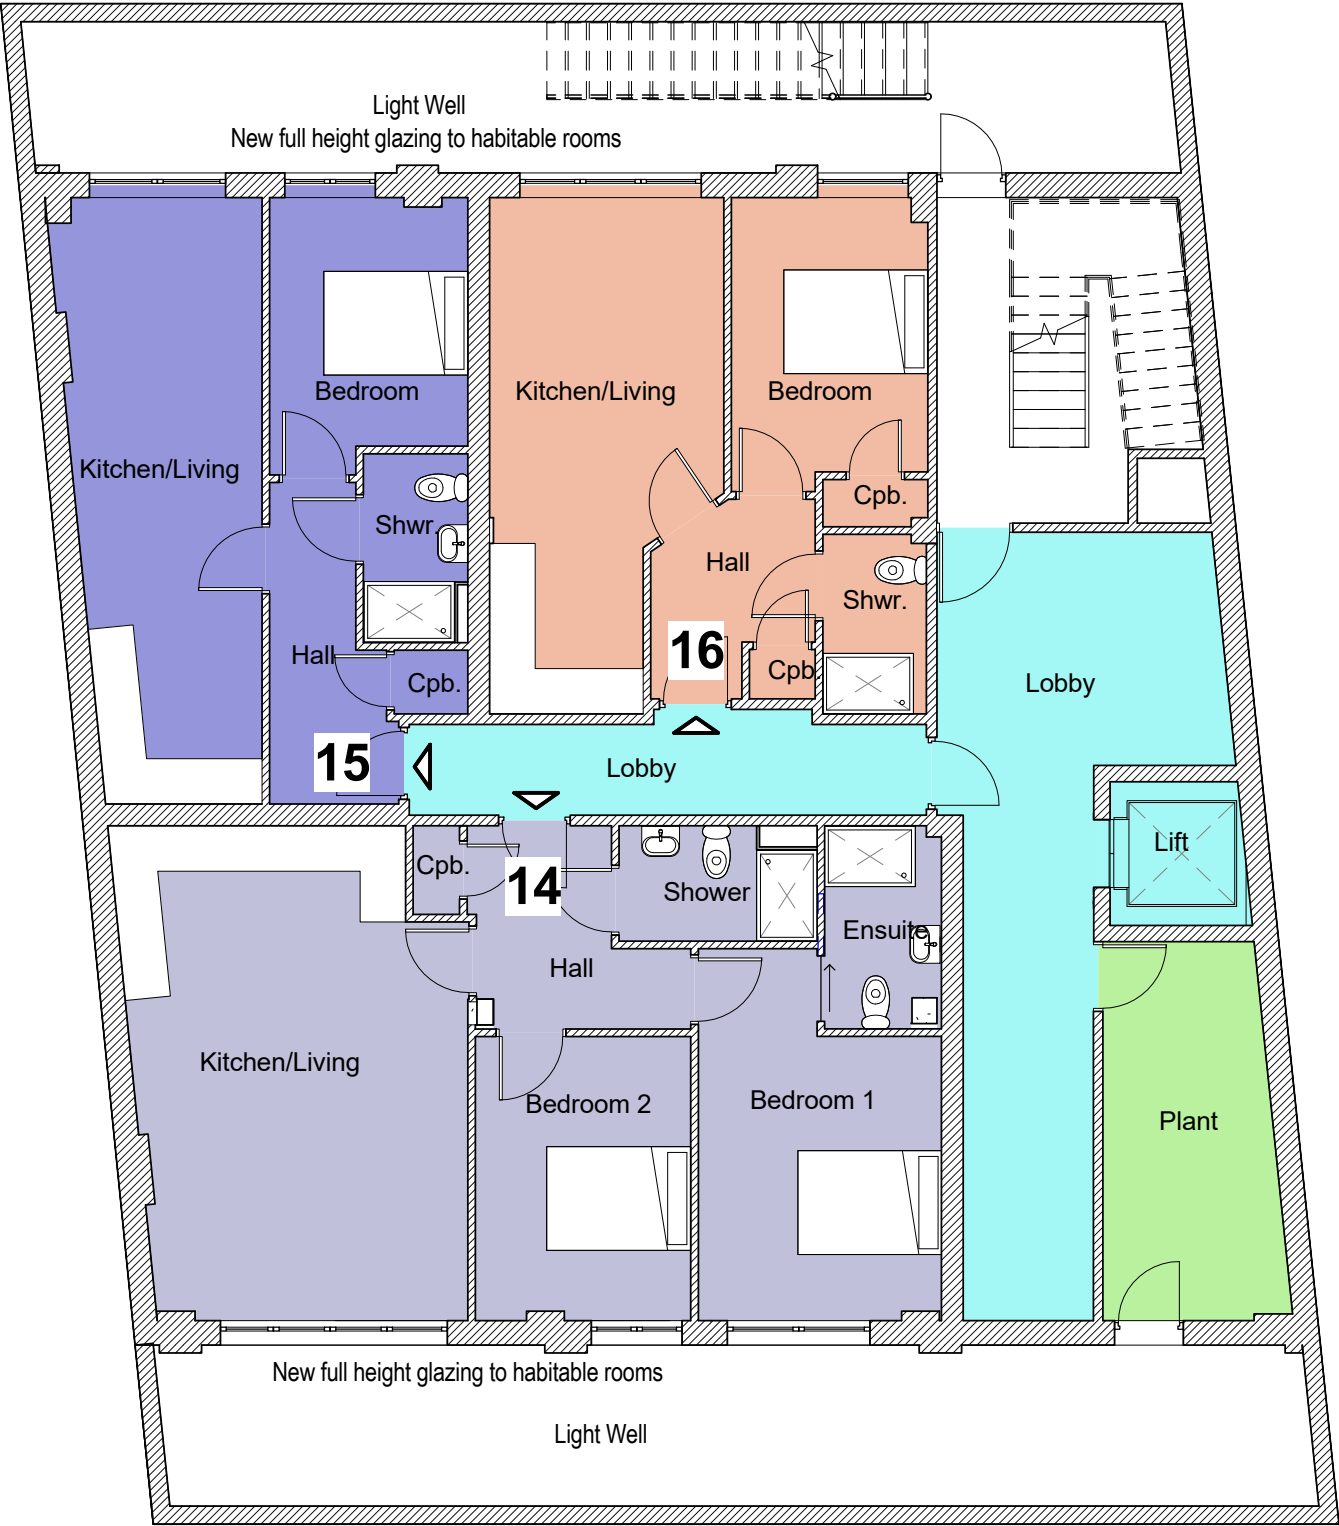

Proposed Lower Ground Floor
1 : 100

 

PLANNING

PENTANGLE

ARCHITECTS AND INTERIOR DESIGNERS

3 TILEHOUSE STREET HITCHIN HERTS SG5 2DW
T:01462 431133 E:pdg@pentangledesign.co.uk

JOB TITLE
Residential Conversion
Havell House, 62-68 Queens Road, Reading

for Singh Construction Ltd

DRAWING TITLE
Lower Ground Floor Plan as Proposed

SCALE 1 : 100	DRAWING NUMBER 09	REVISION C
DATE Aug '15		
SHT SIZE A3		
JOB NUMBER 3185		
ARCHITECTS AND INTERIOR DESIGNERS		