
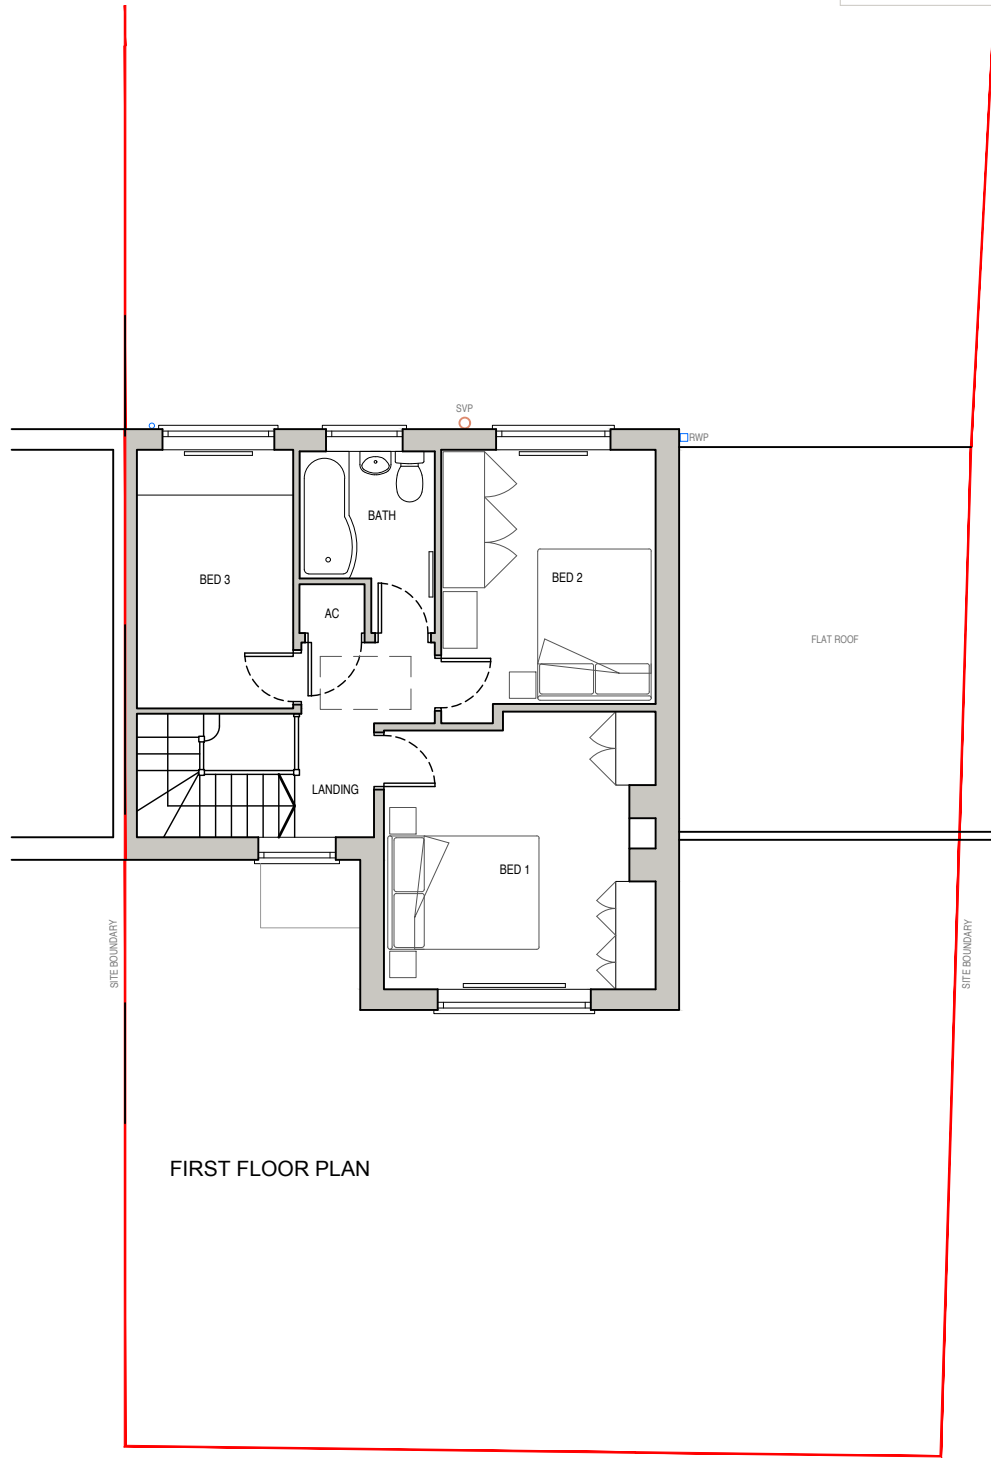


NOTES

For use in the precise named location only.

Copyright reserved by Pitch Architects Limited

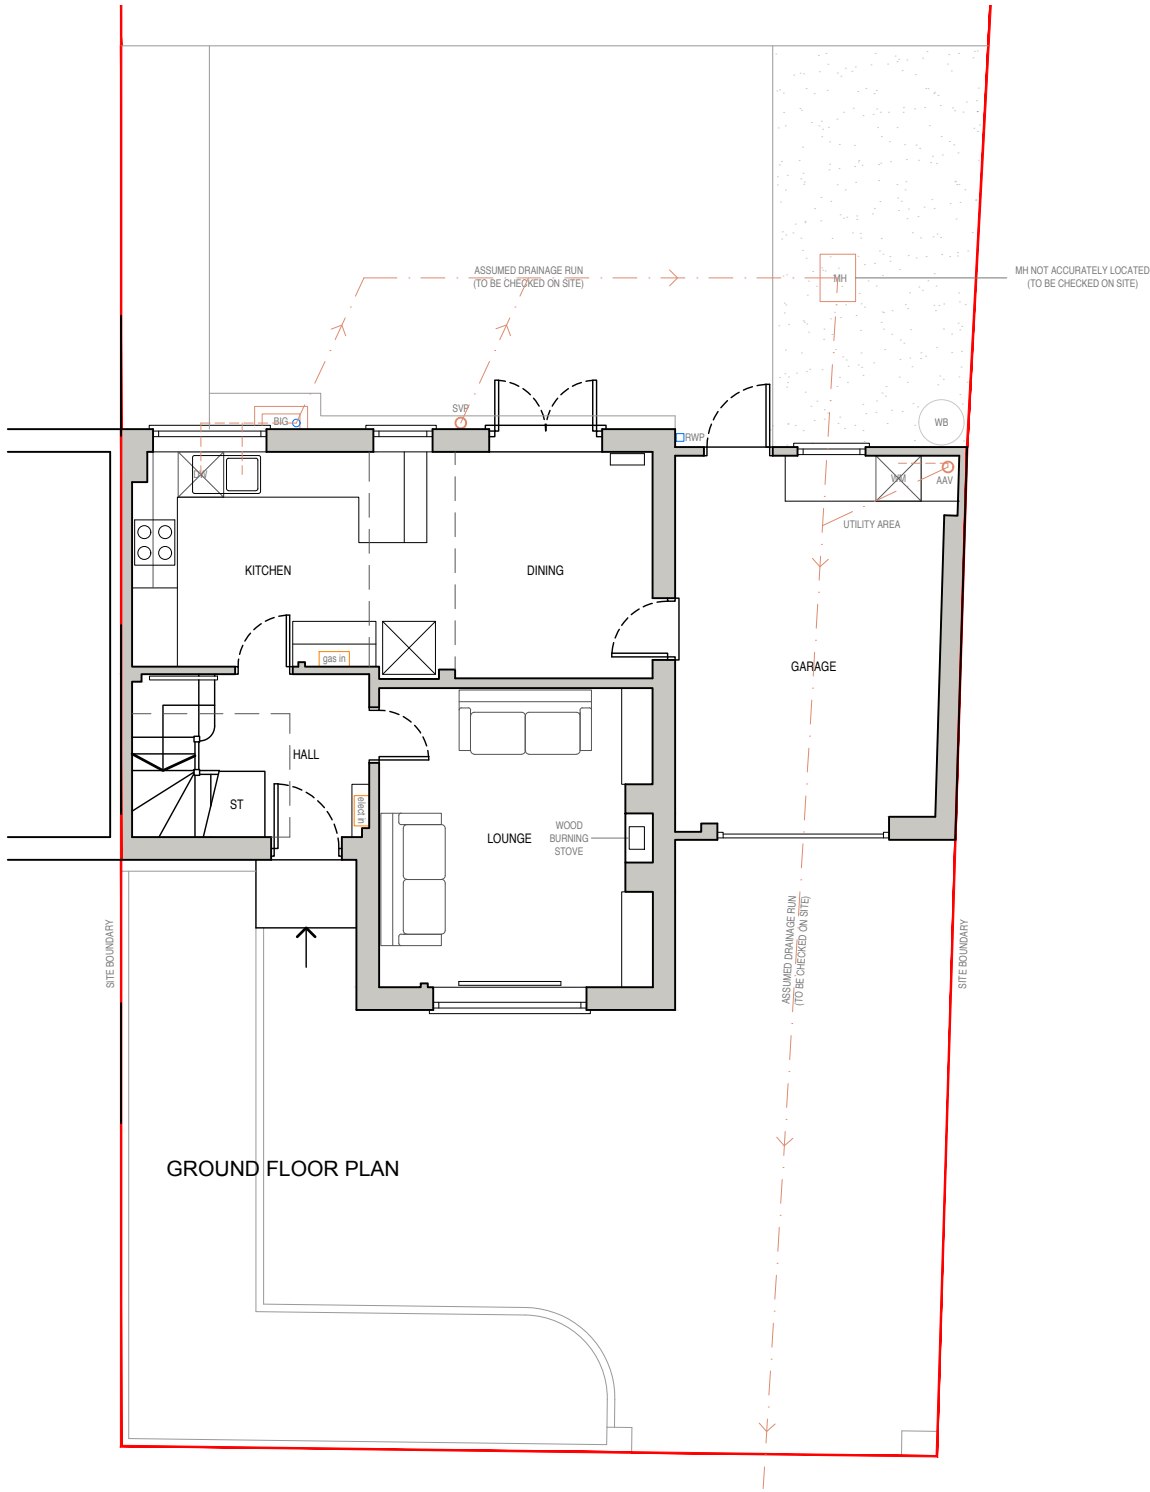

Rev - Date - Revision -

	a. 1 Chiltern Court, 37 St Peter's Avenue, Caversham, Reading, RG4 7DH		Project Title Proposed Alterations to 80 Knights Way, Emmer Green, RG4 8RH		Drawing Title Existing Floor Plans	
	t. 0118 948 4618		Date Nov '18		Status Planning	
	e. info@pitcharchitects.co.uk		Drawing Scale 1:100 @ A3		Drawn/checked KM/KM	
	w. www.pitcharchitects.co.uk		Client Name Mr & Mrs Gardiner		Drawing Ref 18087 - SU - 002 -	

© Pitch Architects Limited