


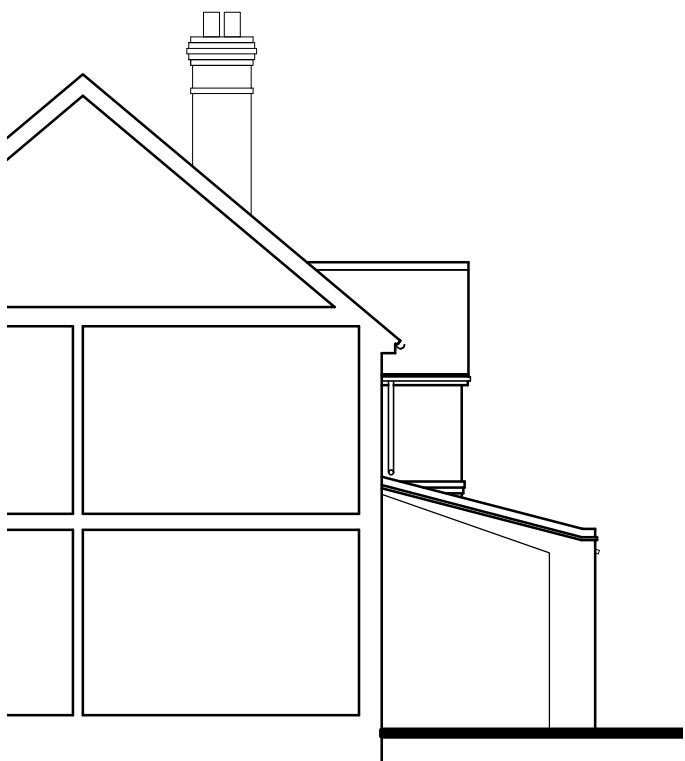


South-East Elevation




North-East Elevation



South-West Elevation

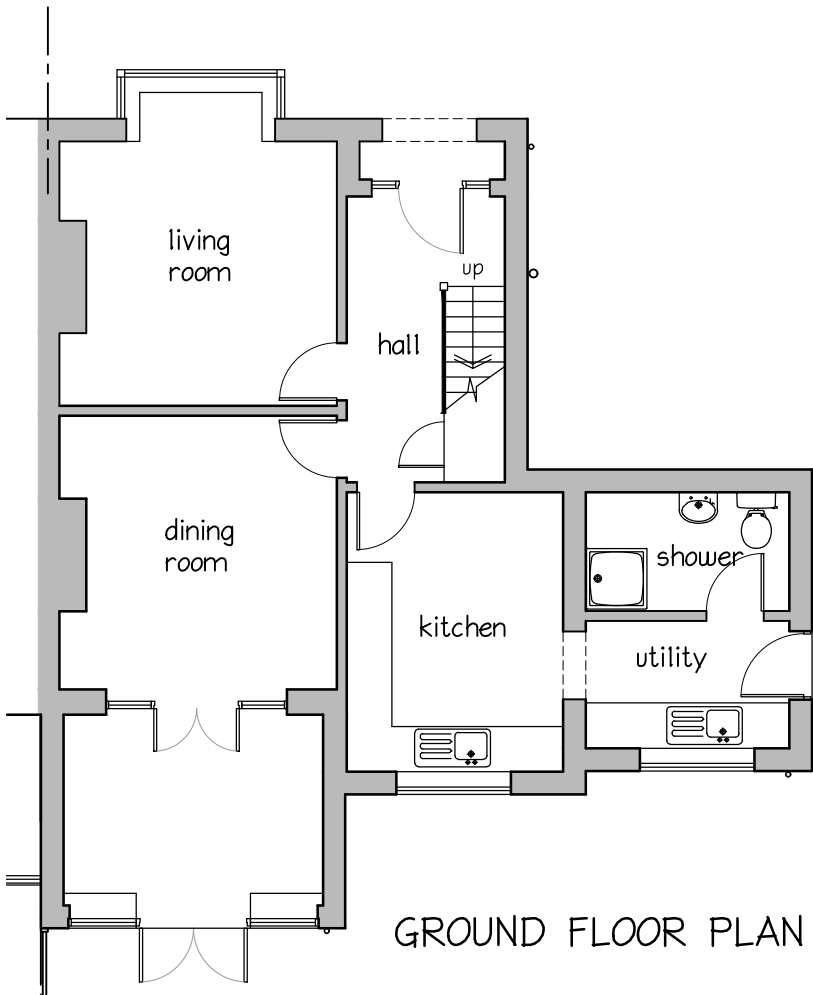

GROUND FLOOR PLAN

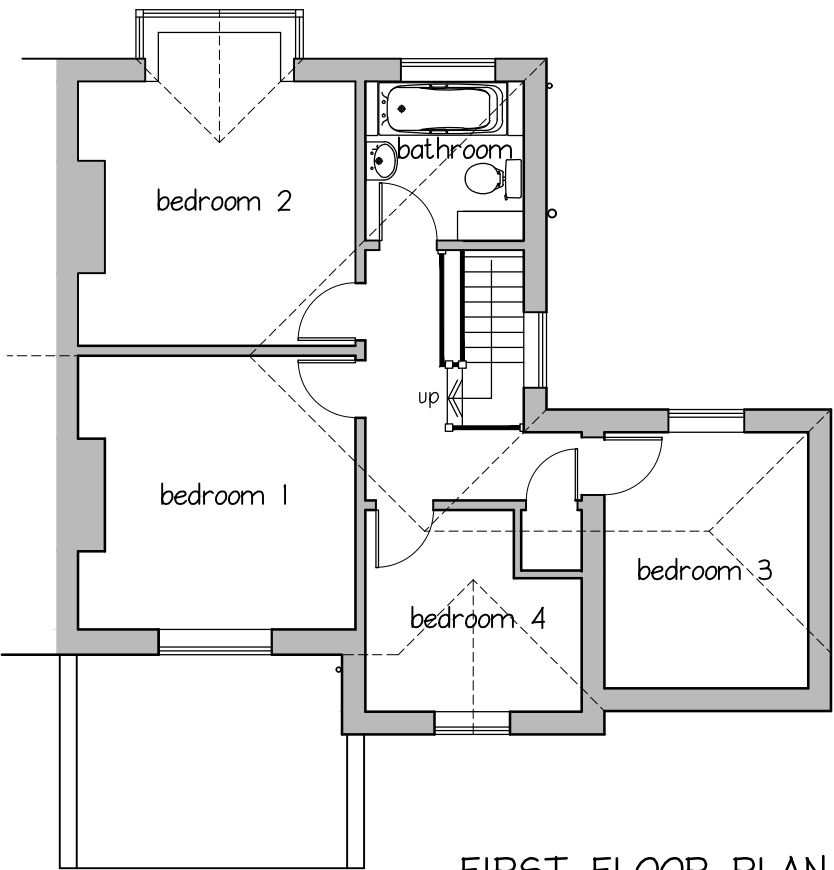

FIRST FLOOR PLAN

0 1 2 3 4m
Scale 1:100

No.	Revision	Date		
Project		Project No	Drg No	Rev
Proposed alterations to existing single storey rear extension		AL 01443	03	-
59, Highmoor Road, Caversham, RG4 7BQ		Scale	Drawn by	
Drawing Title		1:100 @ A3	CG	
Existing Plans and Elevations		Date	May 2019	
Rowan Lodge Φ Southend Road Φ Southend Bradfield Φ RG7 6ES				
tel: 0118 9745100 Φ e-mail: archytas@btconnect.com				
building design Φ CAD support Φ planning Φ space planning Φ surveying				
				