


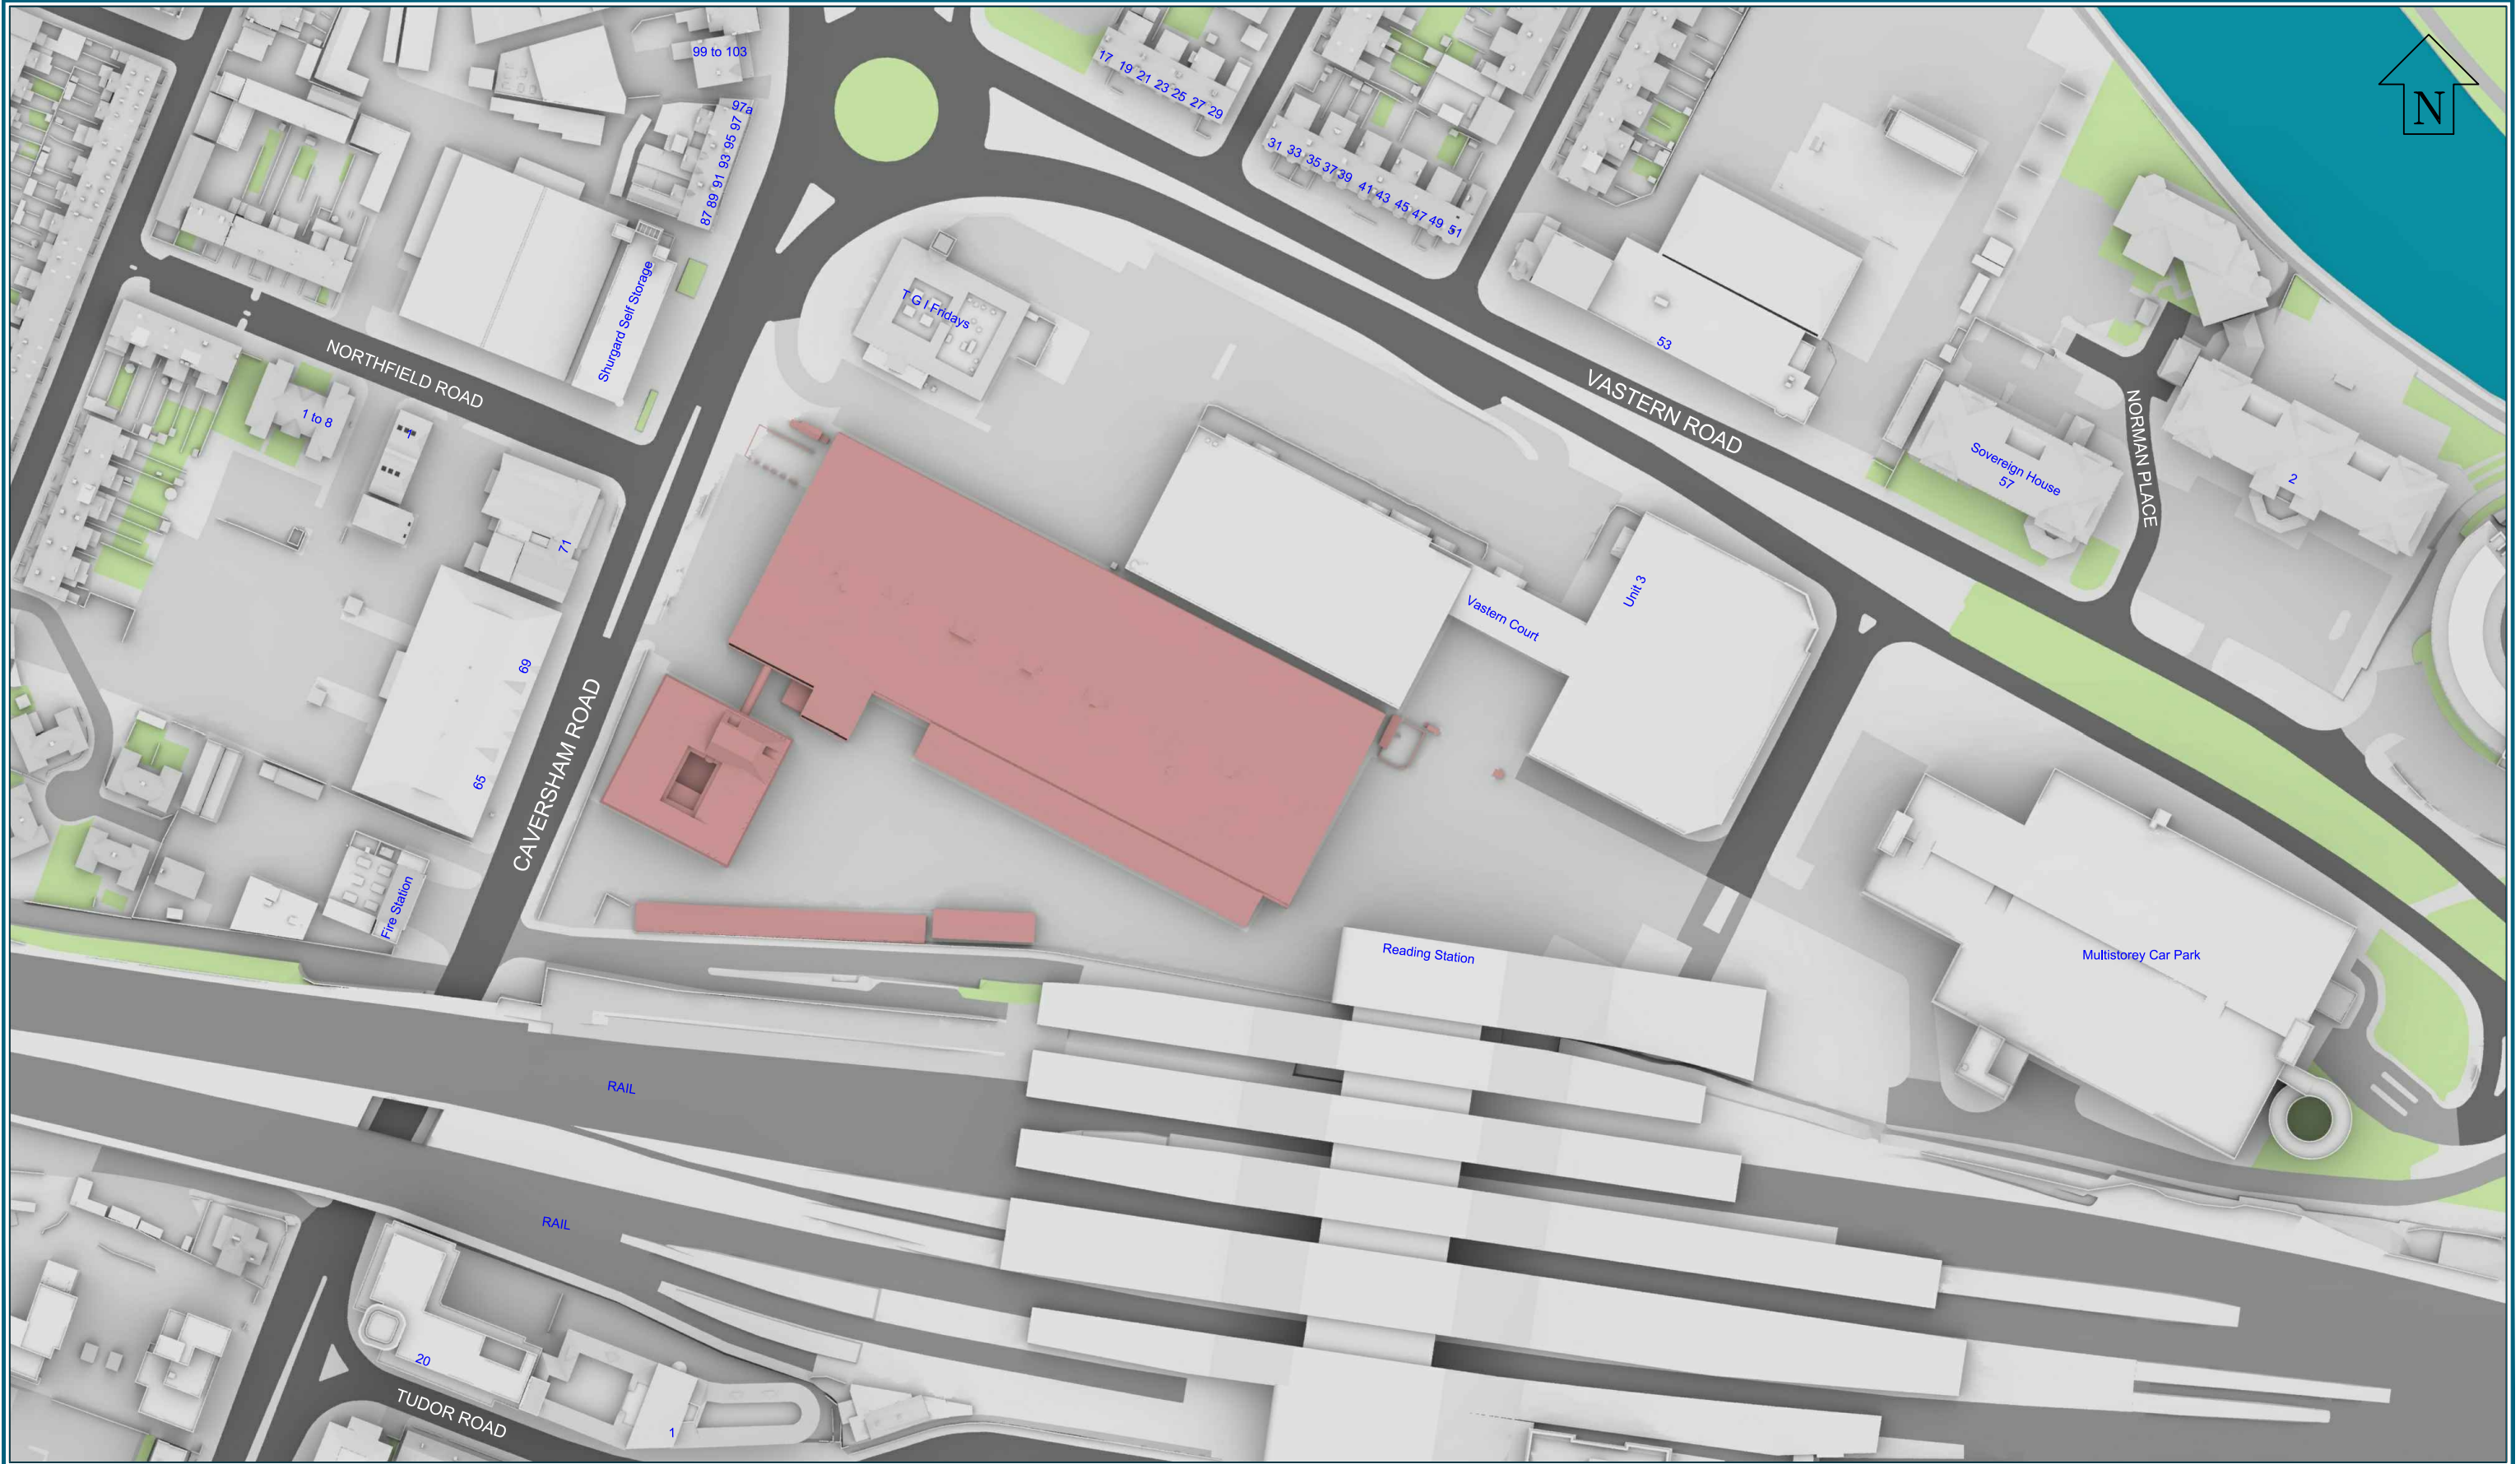

Sources: Zmapping
Zmap Survey Info (received 10/05/17)
Reading_230816_Solids.dwg
TP Bennett
Proposal Scheme CAD Floor Plans (received 14/06/17)
Caversham Rd Study_A11113-A-0-0516 - Basement Floor Plan.dwg
""_A11113_A-0-0517 - Ground Floor Plan.dwg
""_A11113_A-0-0518- First Floor Plan.dwg
""_A11113_A-0-0530- Phase 1 Schedule & floor plans.dwg
""_A11113_A-0-0531- Phase 2 Schedule & floor plans.dwg
""_A11113_A-0-0532- Phase 3 Schedule & floor plans.dwg
Proposal Scheme Section Heights (received 19/06/17)
Caversham Rd Study_Section.dwg

Key:

Existing Buildings

Proposed Scheme

Scheme Confirmed: -

Date : -

Project: Reading Metropolitan

Vastern House, 80 Caversham Road

READING, RG1 8JG

Drawn By: KS/JR/JB

Scale: 1:1500 @ A3

Date: Jun 17

Title: Site Plan

Existing vs Proposed

Existing Buildings

Dwg No: P1368/01

Rel: 01

Point 2 Surveyors Ltd,

3rd Floor,

17 Slingsby Place,


London WC2E 9AB

0207 836 5828

www.point2surveyors.com

POINT

surveyors

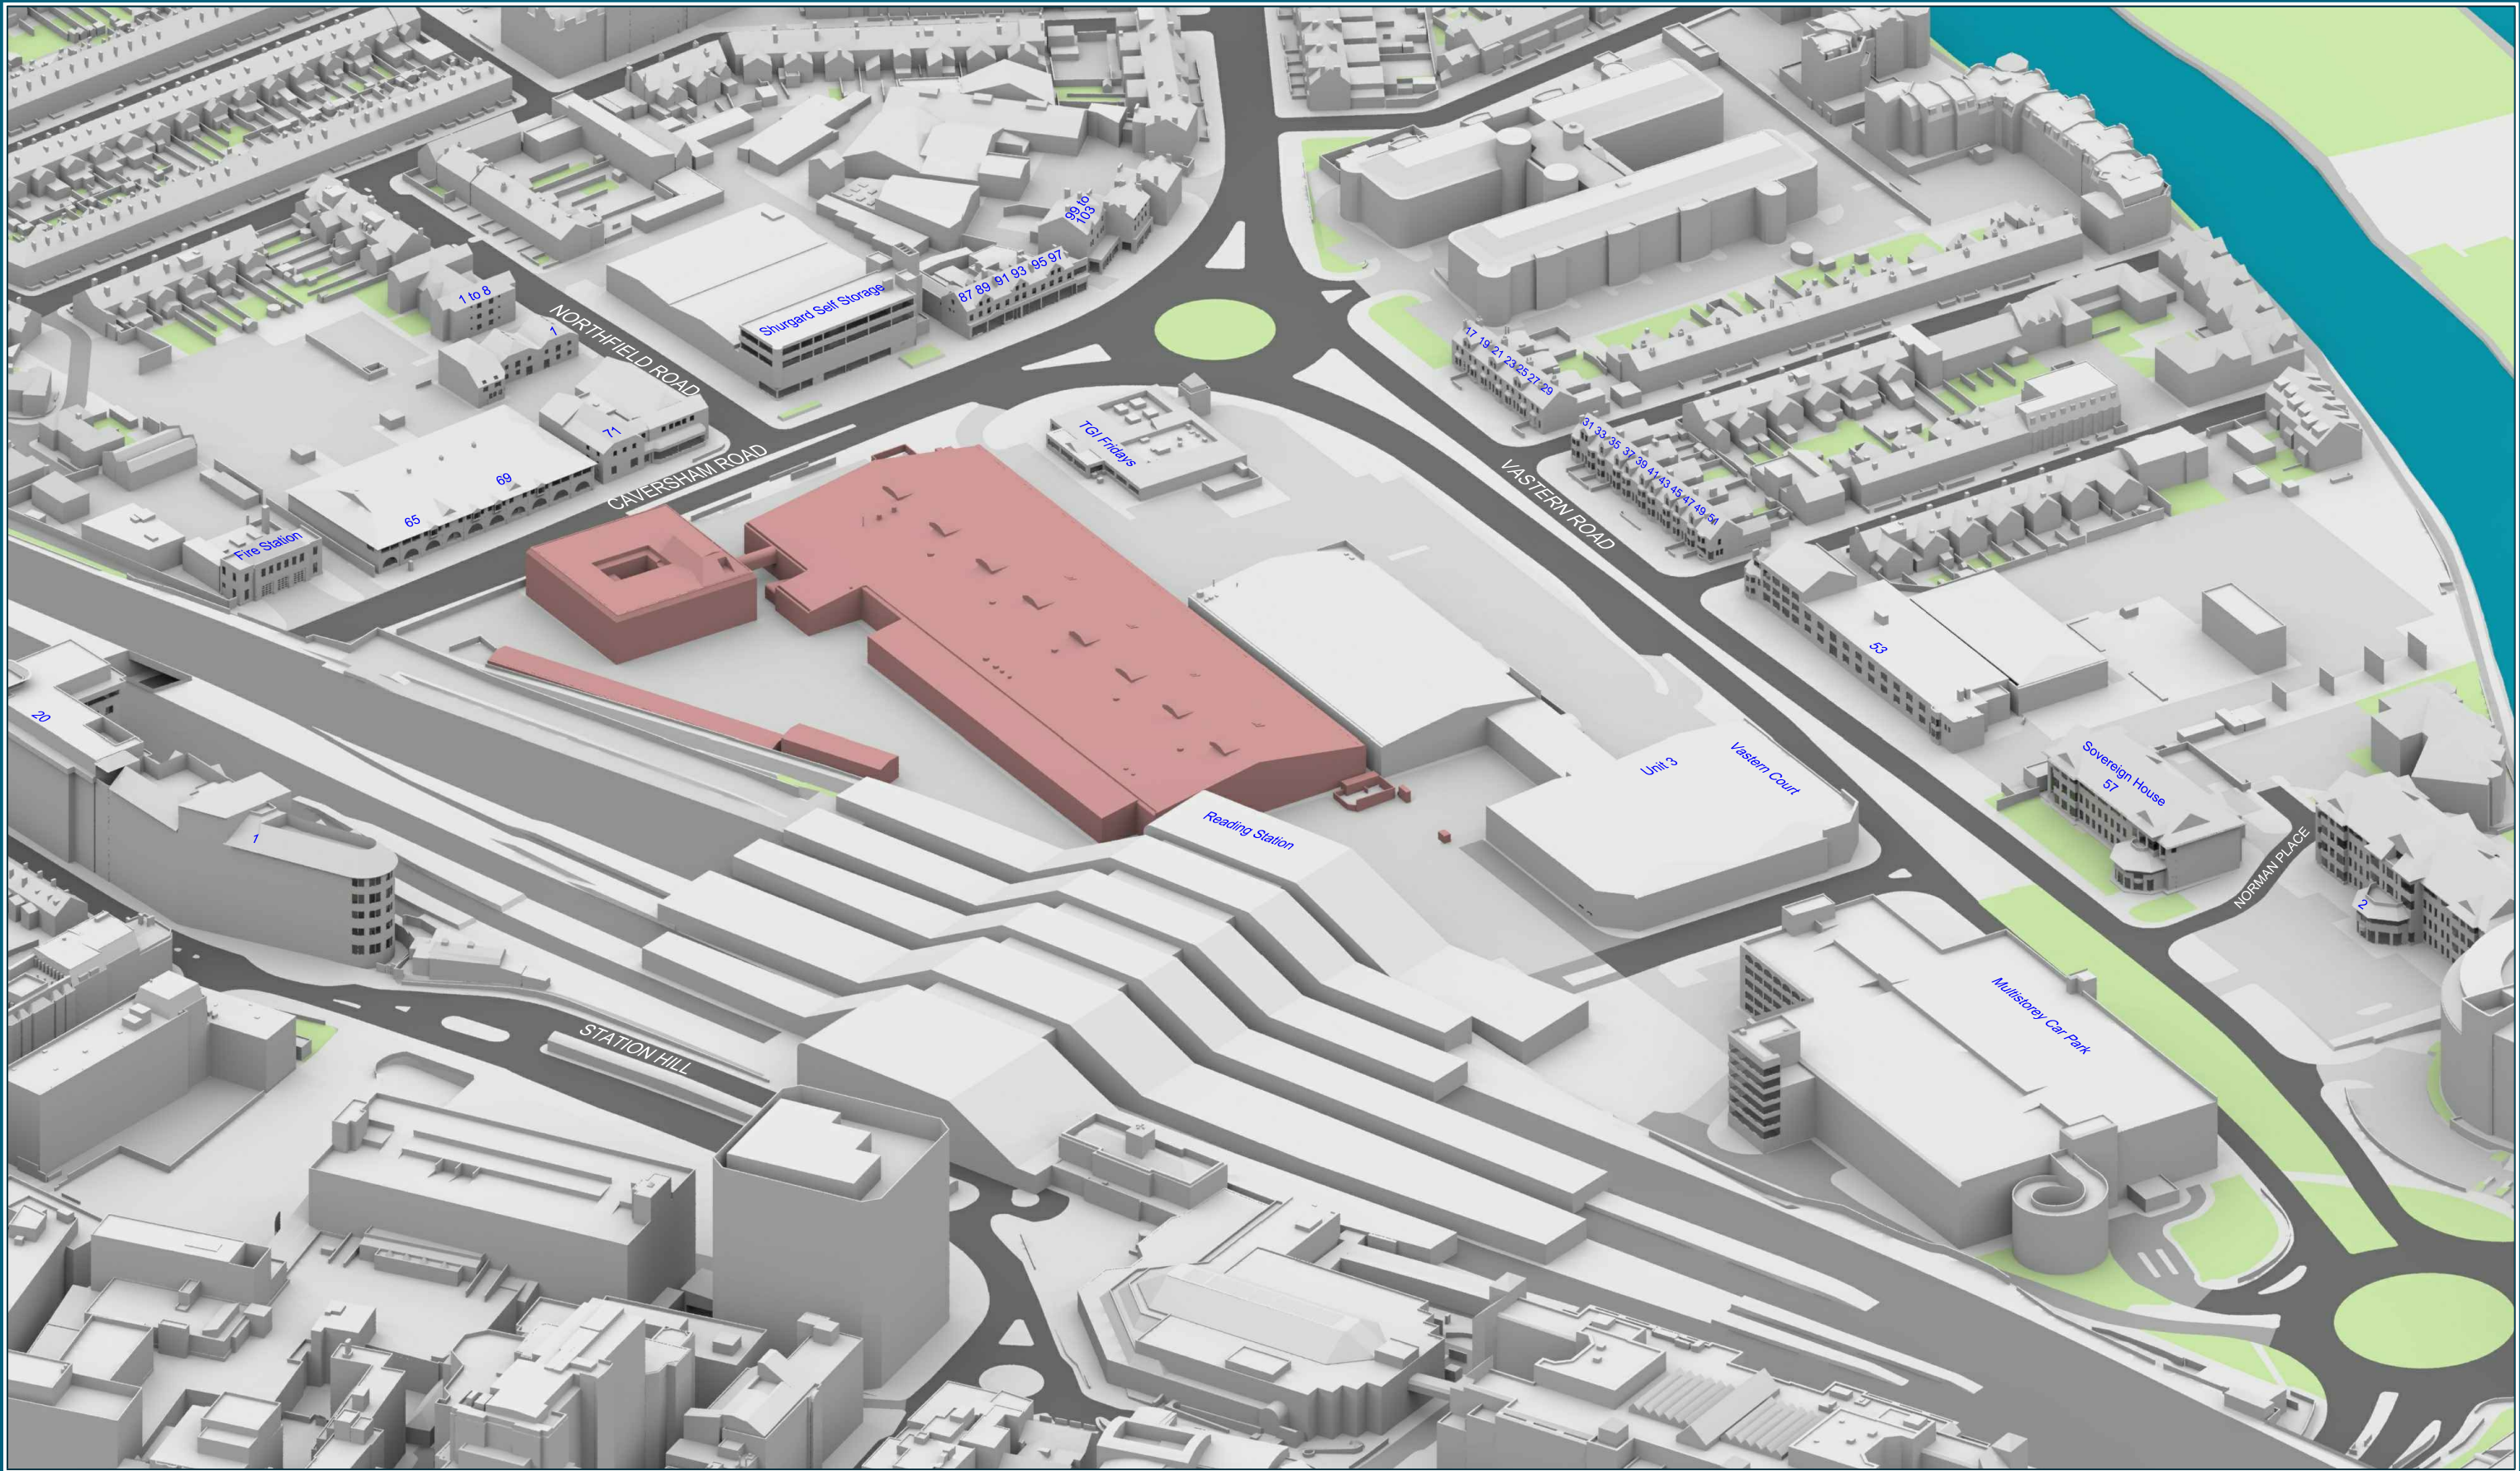

Sources: Zmapping
Zmap Survey Info (received 10/05/17)
Reading_230816_Solids.dwg
TP Bennett
Proposal Scheme CAD Floor Plans (received 14/06/17)
Caversham Rd Study_A11113-A-0-0516 - Basement Floor Plan.dwg
""_A11113_A-0-0517 - Ground Floor Plan.dwg
""_A11113_A-0-0518- First Floor Plan.dwg
""_A11113_A-0-0530- Phase 1 Schedule & floor plans.dwg
""_A11113_A-0-0531- Phase 2 Schedule & floor plans.dwg
""_A11113_A-0-0532- Phase 3 Schedule & floor plans.dwg
Proposal Scheme Section Heights (received 19/06/17)
Caversham Rd Study_Section.dwg

Key: — Existing Buildings
— Proposed Scheme
All Heights in mm AOD

Scheme Confirmed: -

Date : -

Project: Reading Metropolitan
Vastern House, 80 Caversham Road
READING, RG1 8JG

Drawn By: KS/JR/JB

Scale: NTS @ A3

Date: Jun 17


Title: 3D View
Existing vs Proposed
Existing Buildings

Dwg No: **P1368/02**

Rel: 01

Point 2 Surveyors Ltd,
3rd Floor,
17 Slingsby Place,
London WC2E 9AB
0207 836 5828
www.point2surveyors.com



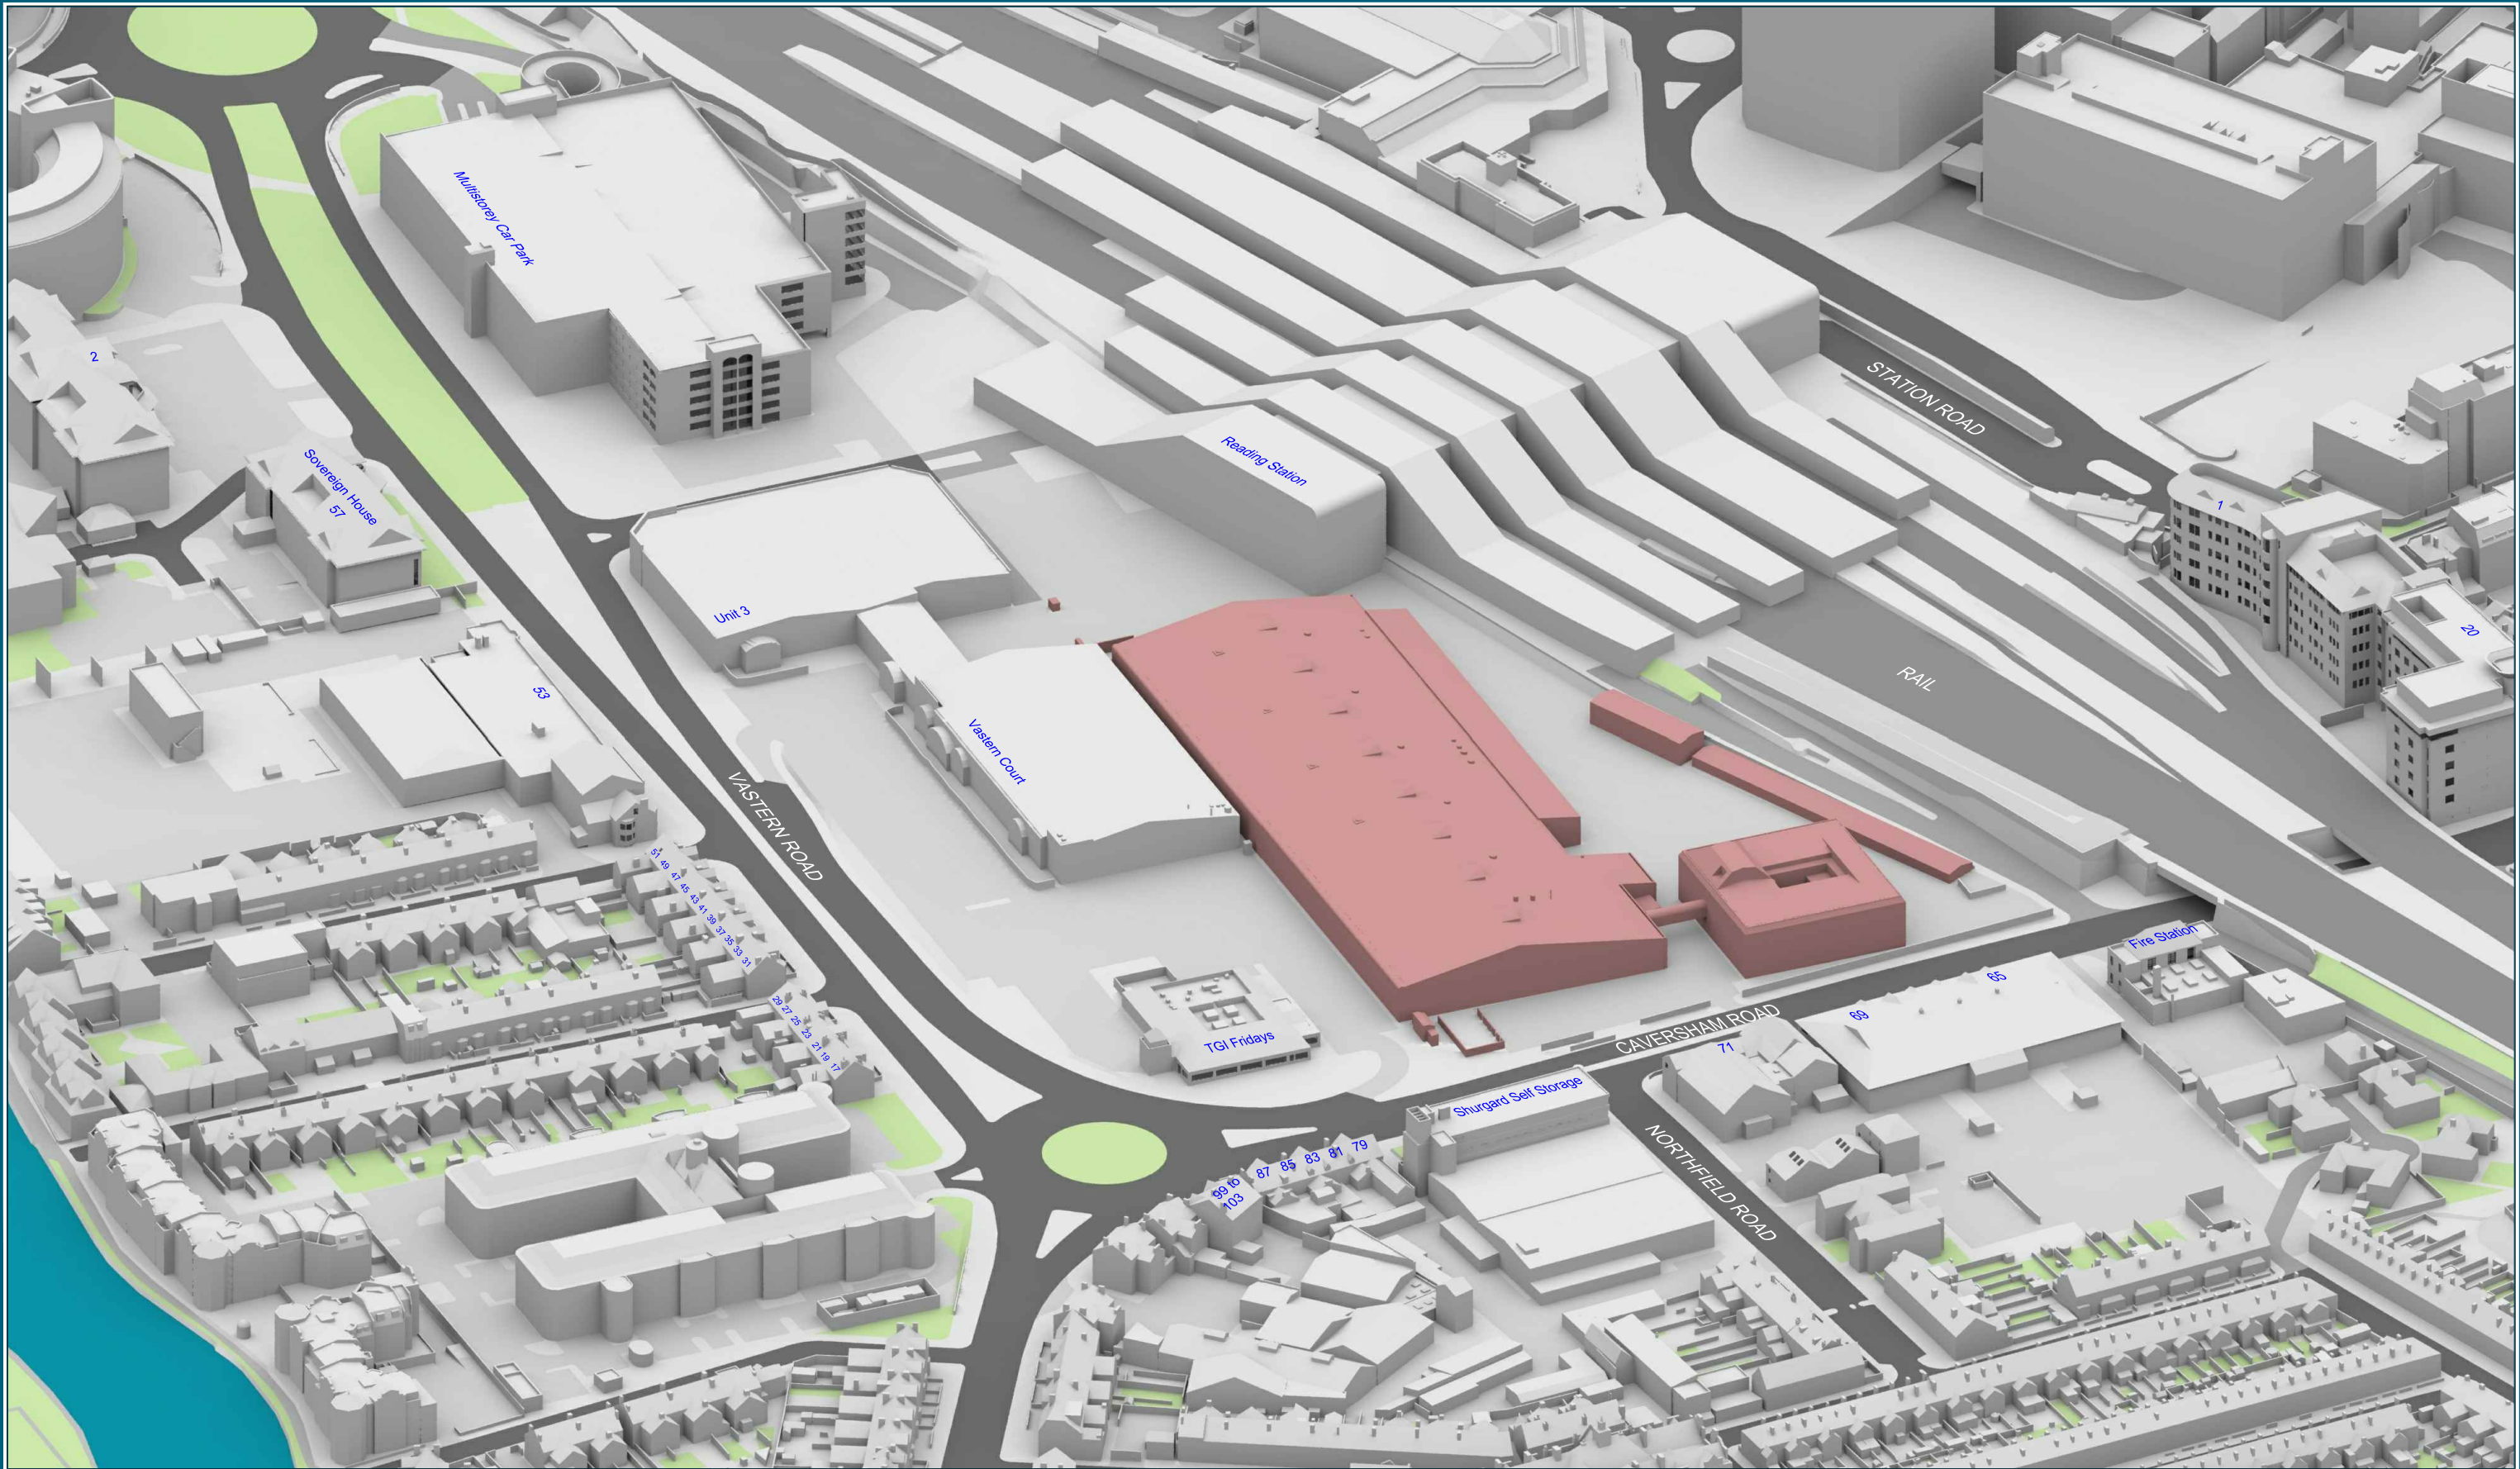

Sources: Zmapping
Zmap Survey Info (received 10/05/17)
Reading_230816_Solids.dwg
TP Bennett
Proposal Scheme CAD Floor Plans (received 14/06/17)
Caversham Rd Study_A11113-A-0-0516 - Basement Floor Plan.dwg
""_A11113_A-0-0517 - Ground Floor Plan.dwg
""_A11113_A-0-0518- First Floor Plan.dwg
""_A11113_A-0-0530- Phase 1 Schedule & floor plans.dwg
""_A11113_A-0-0531- Phase 2 Schedule & floor plans.dwg
""_A11113_A-0-0532- Phase 3 Schedule & floor plans.dwg
Proposal Scheme Section Heights (received 19/06/17)
Caversham Rd Study_Section.dwg

Key: — Existing Buildings
— Proposed Scheme
All Heights in mm AOD

Scheme Confirmed: -

Date : -

Project: Reading Metropolitan
Vastern House, 80 Caversham Road
READING, RG1 8JG

Drawn By: KS/JR/JB

Scale: NTS @ A3

Date: Jun 17

Title: 3D View
Existing vs Proposed
Existing Buildings

Dwg No: **P1368/03**

Rel: 01

Point 2 Surveyors Ltd,
3rd Floor,
17 Slingsby Place,
London WC2E 9AB
0207 836 5828
www.point2surveyors.com





Sources: Point 2 Surveyors
3D Laser Scan Survey

Zmapping
Zmap Survey Info (received 10/05/17)
Reading_230816_Solids.dwg


TP Bennett
Proposal Scheme (received 23/11/18)
A11113-3D massing_181123.dwg

Key: — Existing Buildings
— Proposed Scheme

Project: Reading Metropolitan
Vastern House, 80 Caversham Road
READING,
RG1 8JG

Title: Site Plan
Proposed Scheme Dated 03/12/18

Point 2 Surveyors Ltd,
3rd Floor,
17 Slingsby Place,
London WC2E 9AB
0207 836 5828
www.point2surveyors.com

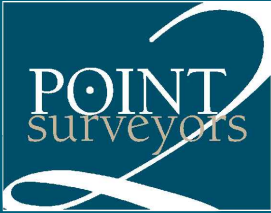

Scheme Confirmed: -

Date : -

Drawn By: JR

Scale: 1:1500 @ A3

Date: Nov 18

Dwg No: **P1368_19**

Rel: 10



Sources: Point 2 Surveyors 3D Laser Scan Survey Zmapping Zmap Survey Info (received 10/05/17) Reading_230816_Solids.dwg TP Bennett Proposal Scheme (received 23/11/18) A11113-3D massing_181123.dwg	Key: — Existing Buildings — Proposed Scheme All Heights in mm AOD	Project: Reading Metropolitan Vastern House, 80 Caversham Road READING, RG1 8JG	Title: 3D View Proposed Scheme Dated 03/12/18	Point 2 Surveyors Ltd, 3rd Floor, 17 Slingsby Place, London WC2E 9AB 0207 836 5828 www.point2surveyors.com				
Scheme Confirmed: -		Date : -	Drawn By: JR	Scale: NTS @ A3	Date: Nov 18	Dwg No: P1368_20	Rel: 10	POINT surveyors