




Existing Front Elevation

1 : 100



Existing Rear Elevation

1 : 100

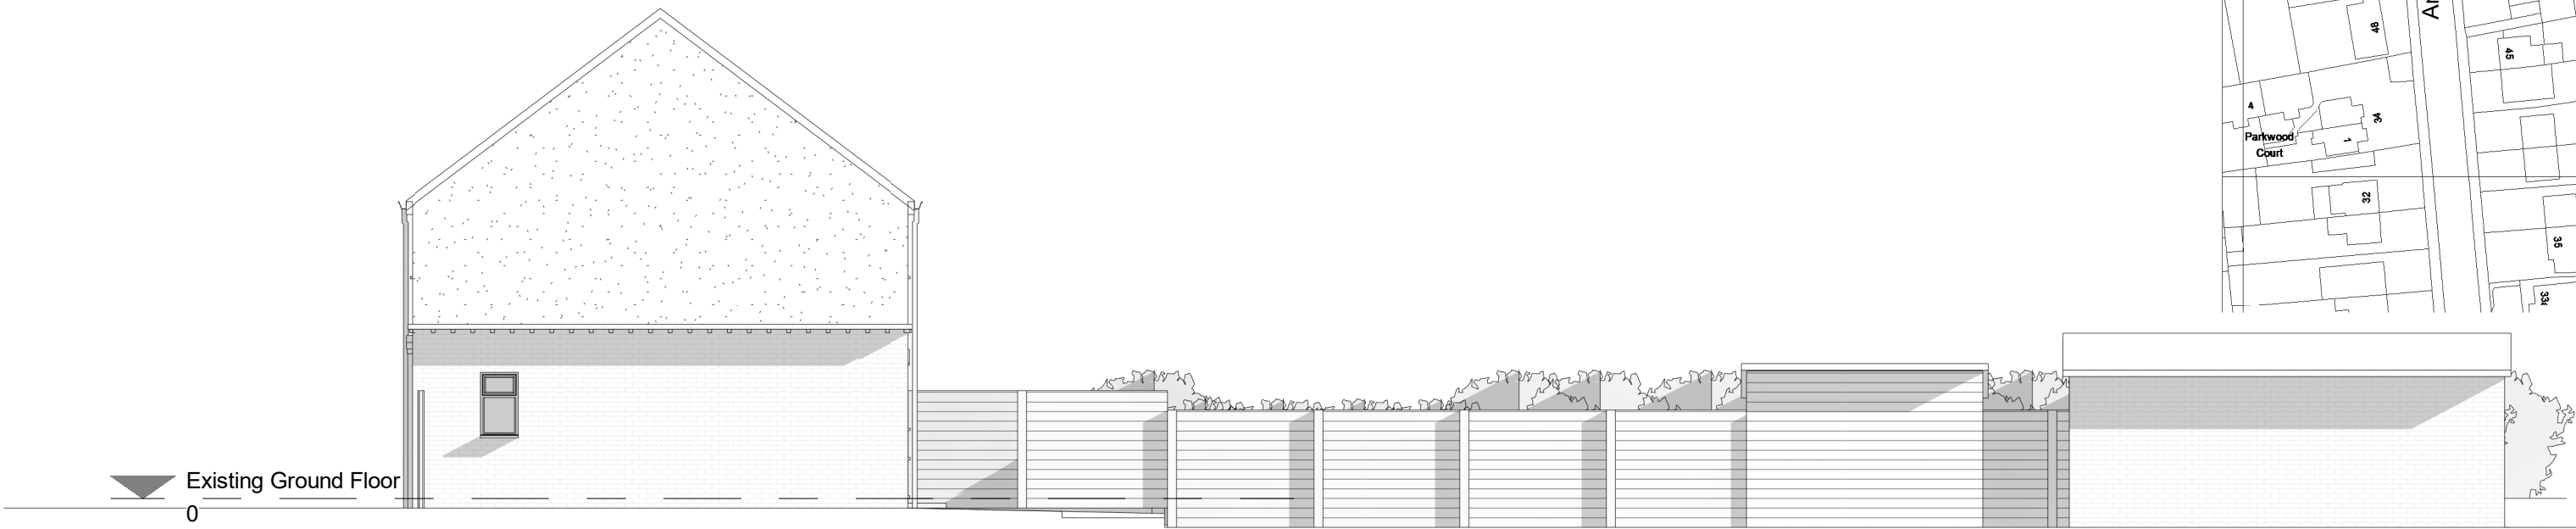

Existing Side Elevation 1

1 : 100




Existing Location Plan

1 : 1250




Room Schedule	
Name	Area

Living Room	15 m ²
Hall	7 m ²
Kitchen	6 m ²
Dining Room	9 m ²
Landing	4 m ²
Bedroom 1	7 m ²
Bathroom	4 m ²
Bedroom 3	9 m ²
Bedroom 2	12 m ²

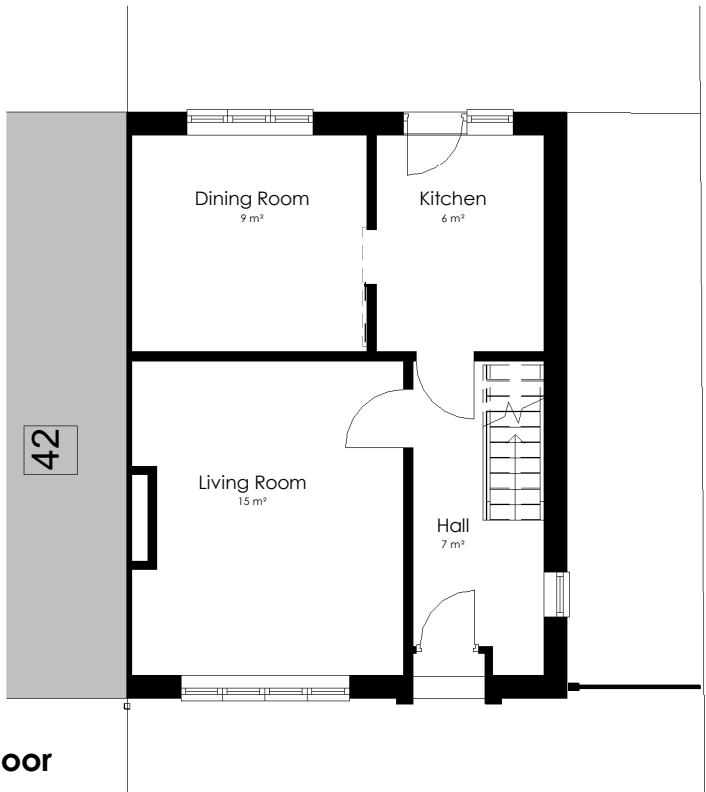


Existing Ground Floor

1 : 100

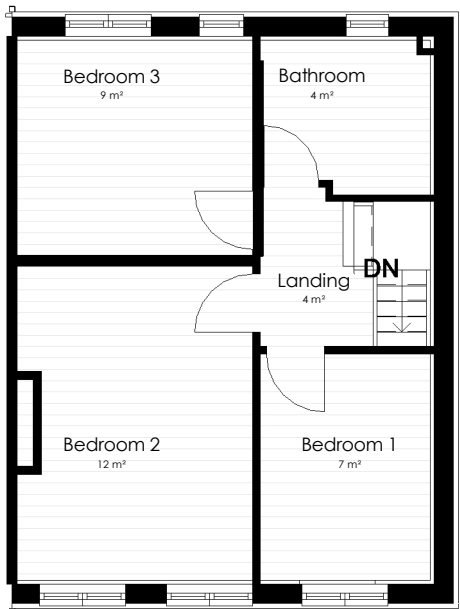


Existing First Floor

1 : 100

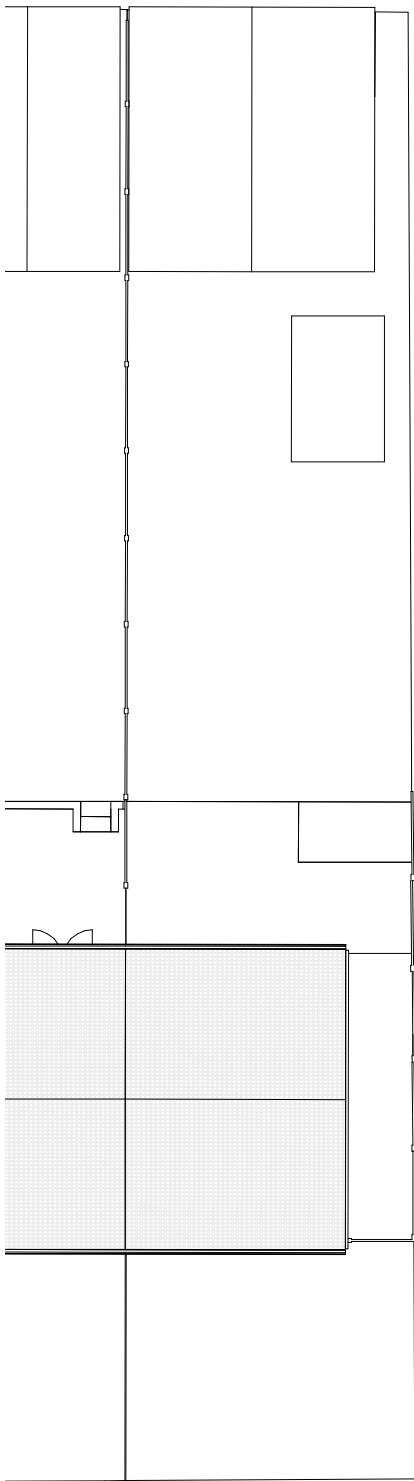

Existing Site

1 : 200

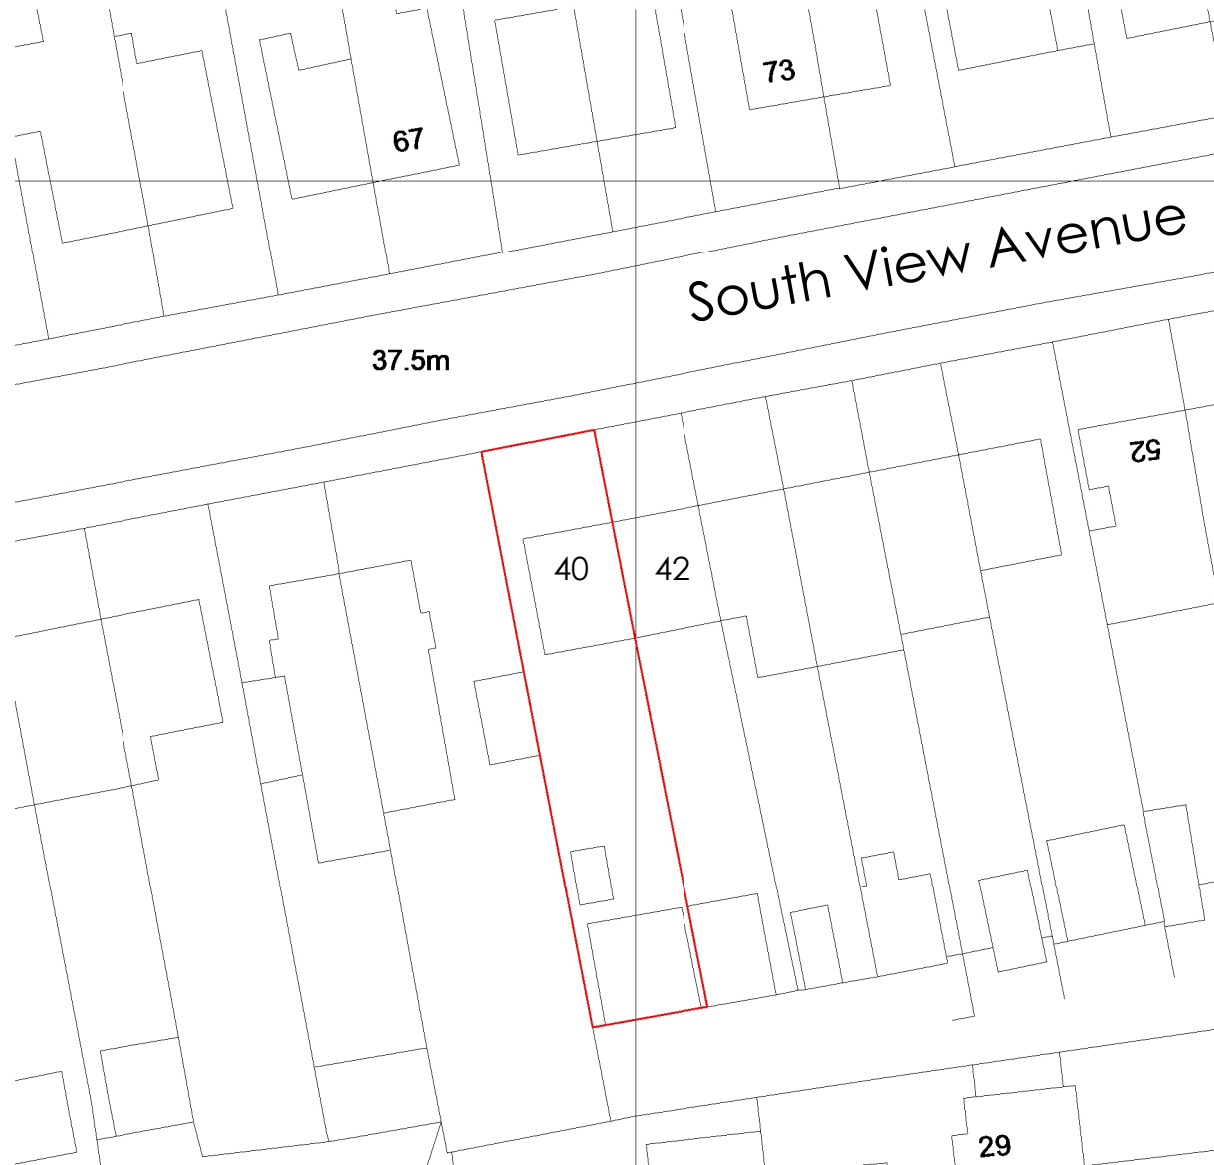

Existing Block Plan

1 : 500



Zoe Lewis Architects Ltd

12A Castle Hill, Reading, RG1 7RD
www.zlal.co.uk / 07941 233 296
info@zlal.co.uk

PROJECT

40 South View Avenue

TITLE

Existing

CLIENT

Mr & Mrs Goodall

DRAWN BY

MLS

CHECKED BY

ZS

SCALE

As indicated

ISSUE DATE

06/02/2018

DRAWING NUMBER

235-A2-01

REV

© Zoe Lewis Architects LTD 2017