





KEY:
T1 - Copper Beech Hedge

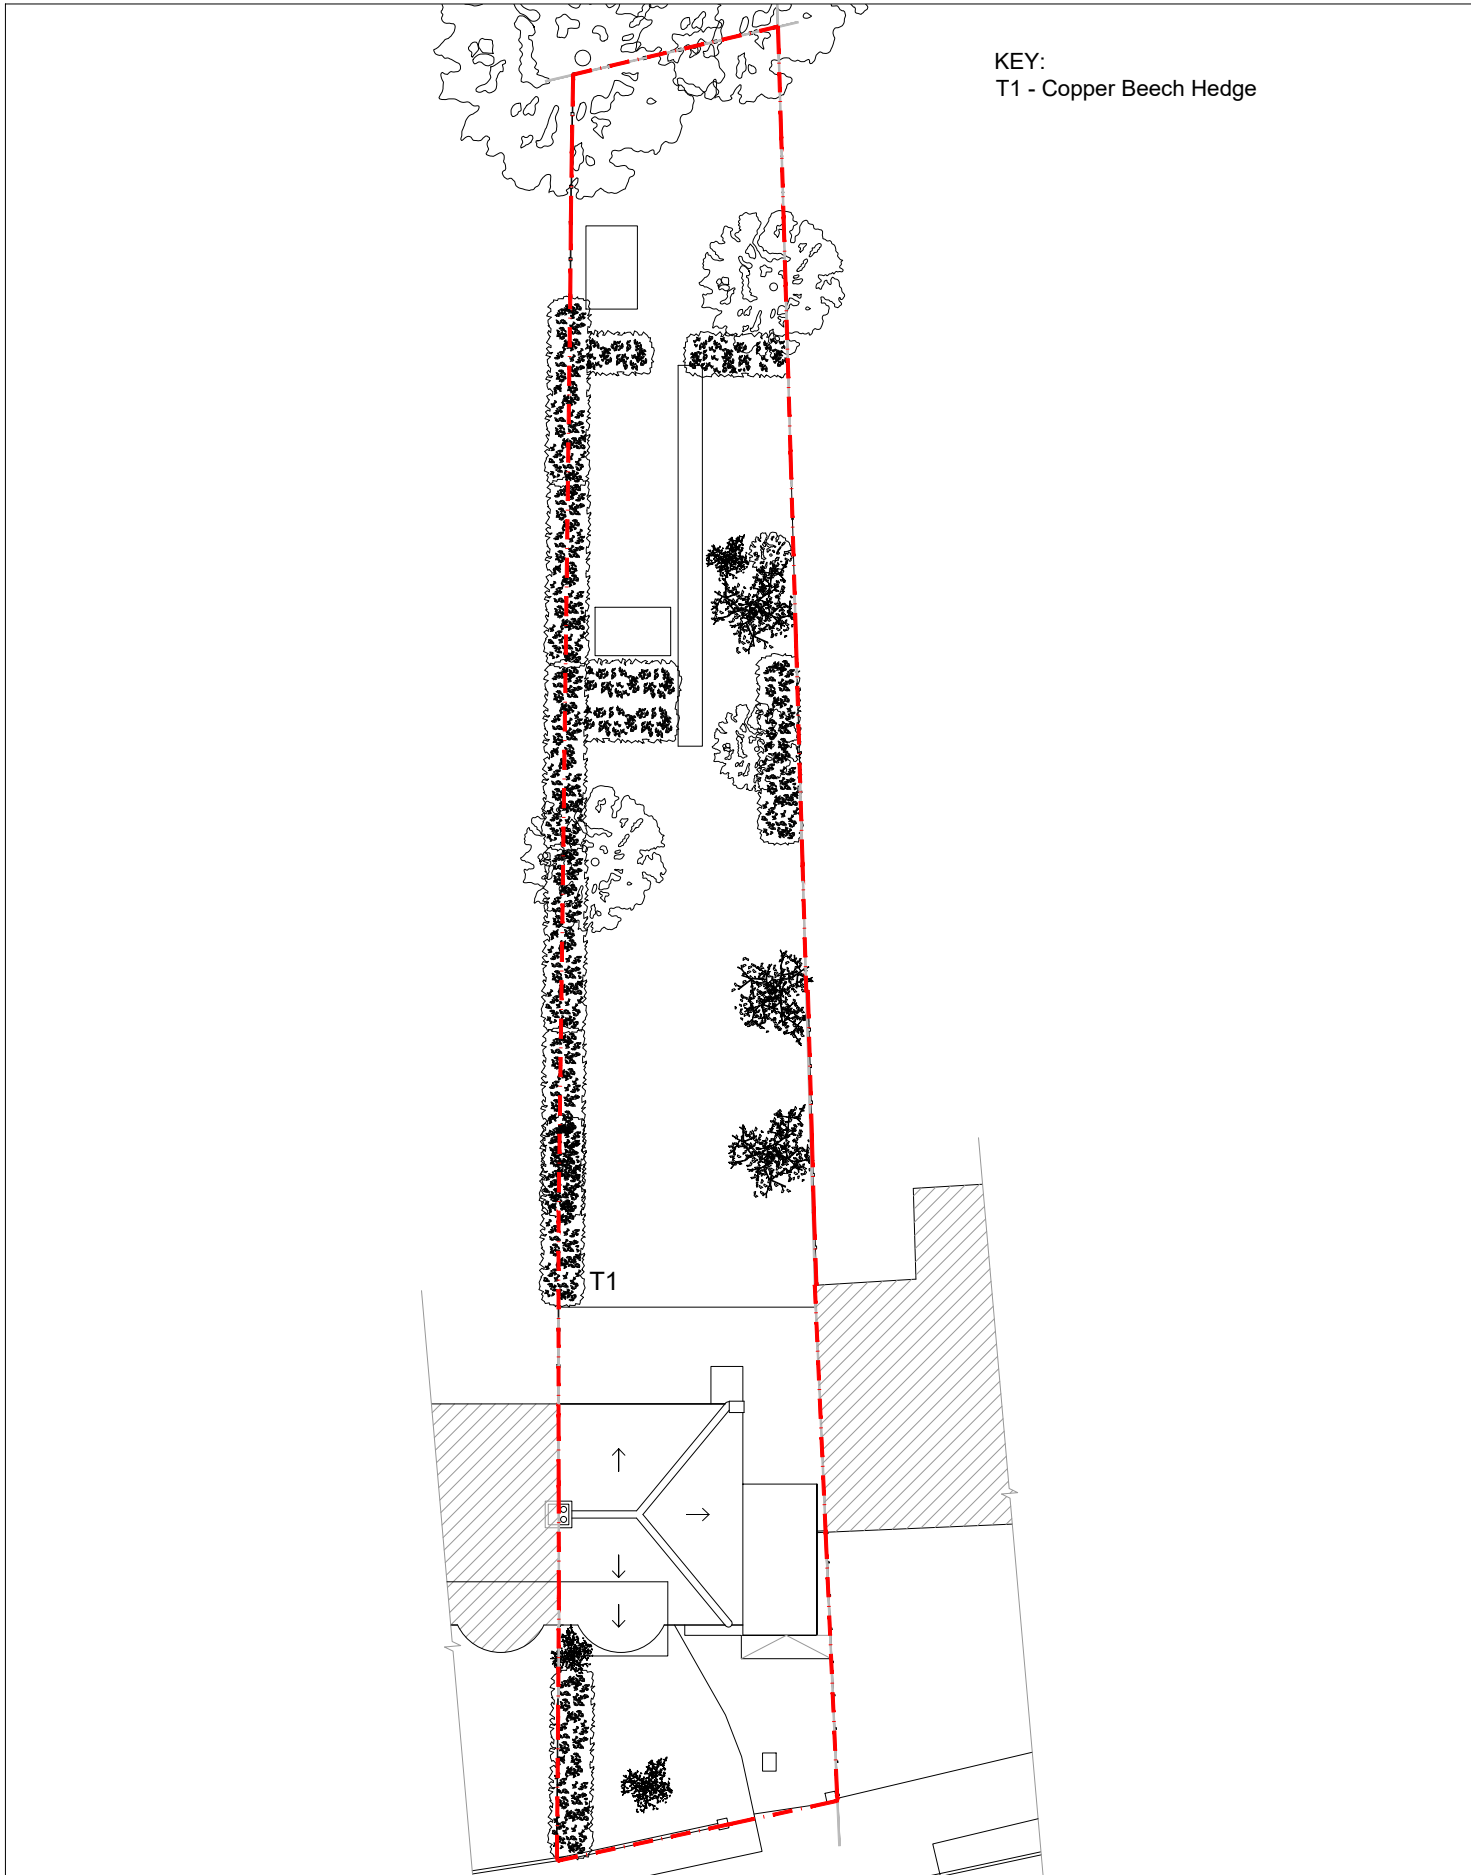

NOTES:

 

B Notes amended		23/03/19
A Issued for planning		07/03/19
Amendment		Date
webster harding architects		
E: mail@websterhardingarchitects.com		T: 0064 204 751180
23 Geoffreyson Road		Drawing No. 028/AL/(0)001 B
Mr. and Mrs. Pattison		Drawing Name: Existing Site Plan
Scale: 1:250@A4		