

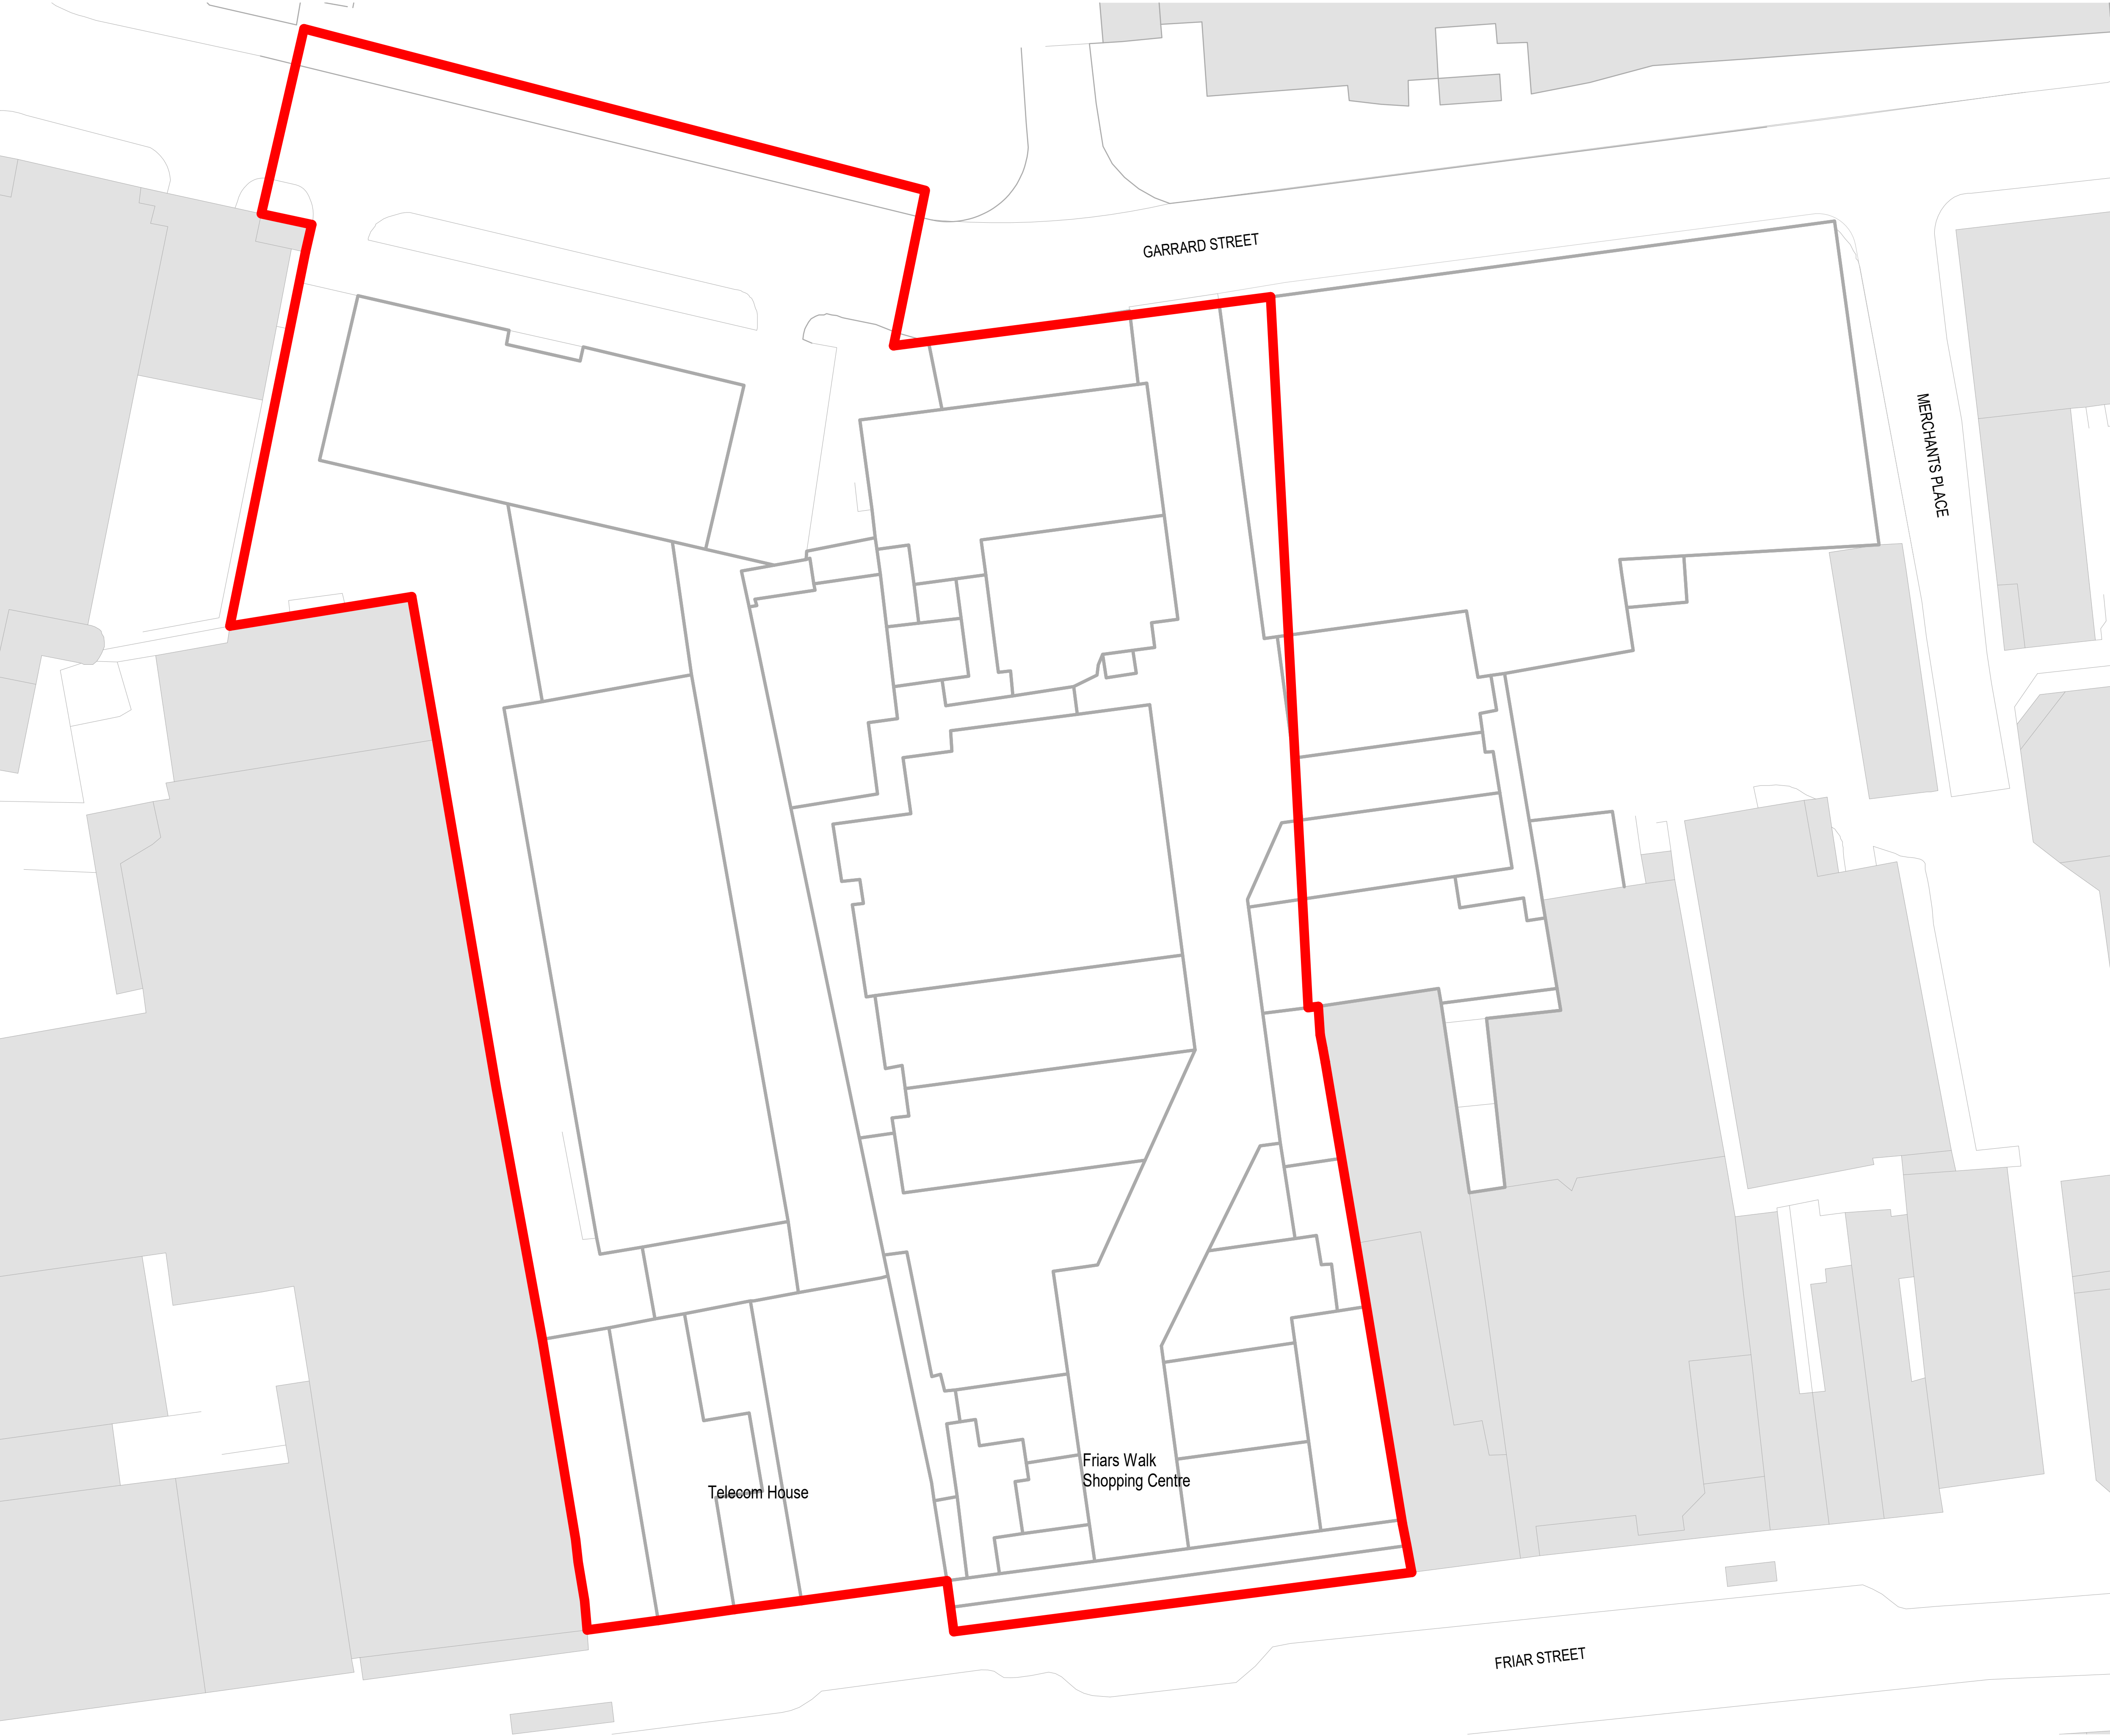


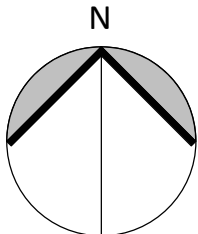

00 Existing Plan - Plot E
1 : 250

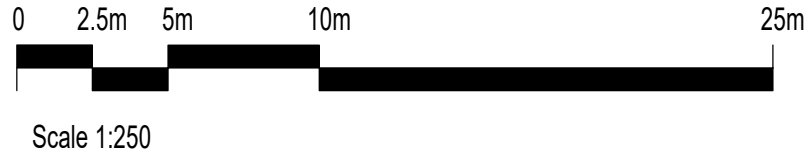

GENERAL NOTES


All rights reserved.

All drawings and written material appearing here, constitute original and unpublished work of the Architect and may not be duplicated, used or disclosed without written consent of the Architect.

Notes and material designations are typical for similar conditions unless otherwise indicated.

P10	2019-0215	Issued for Planning	
REV No.	DATE	DESCRIPTION	DWN CHK

KEY PLAN

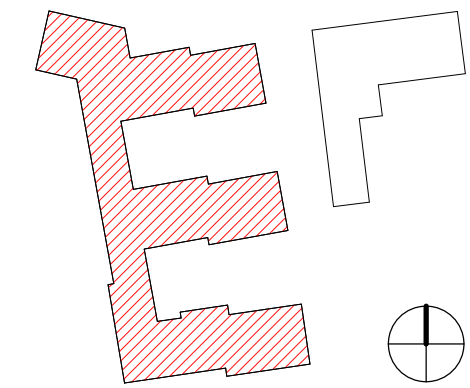

PROJECT

Station Hill, Reading

CLIENT

SH Reading Master
LLP

CALLISONRTKL
A DESIGN CONSULTANCY OF ARCADIS

CallisonRTKL - UK Ltd.

25 Farringdon Street, 10th Floor
London EC4A 4AB

T: +44(0)20 7306 0404

SHEET IDENTIFICATION

TITLE

Existing - Plot E - Typical
Existing Floor Plan

STATUS

Planning

PROJECT NUMBER: 050-170073

DATE DRAWN: 02/15/19

SCALE @ A1: 1 : 250

DRAWN BY: AR

CHECKED BY: MD

PROJECT ORIGINATOR: ZONE: LEVEL: TYPE:

ROLE: NUMBER: REVISION: SHR - CRL - SB - 00 - PL

A - 100-010- P10

© 2018 CallisonRTKL - UK Ltd.

15/02/2019 16:55:09