



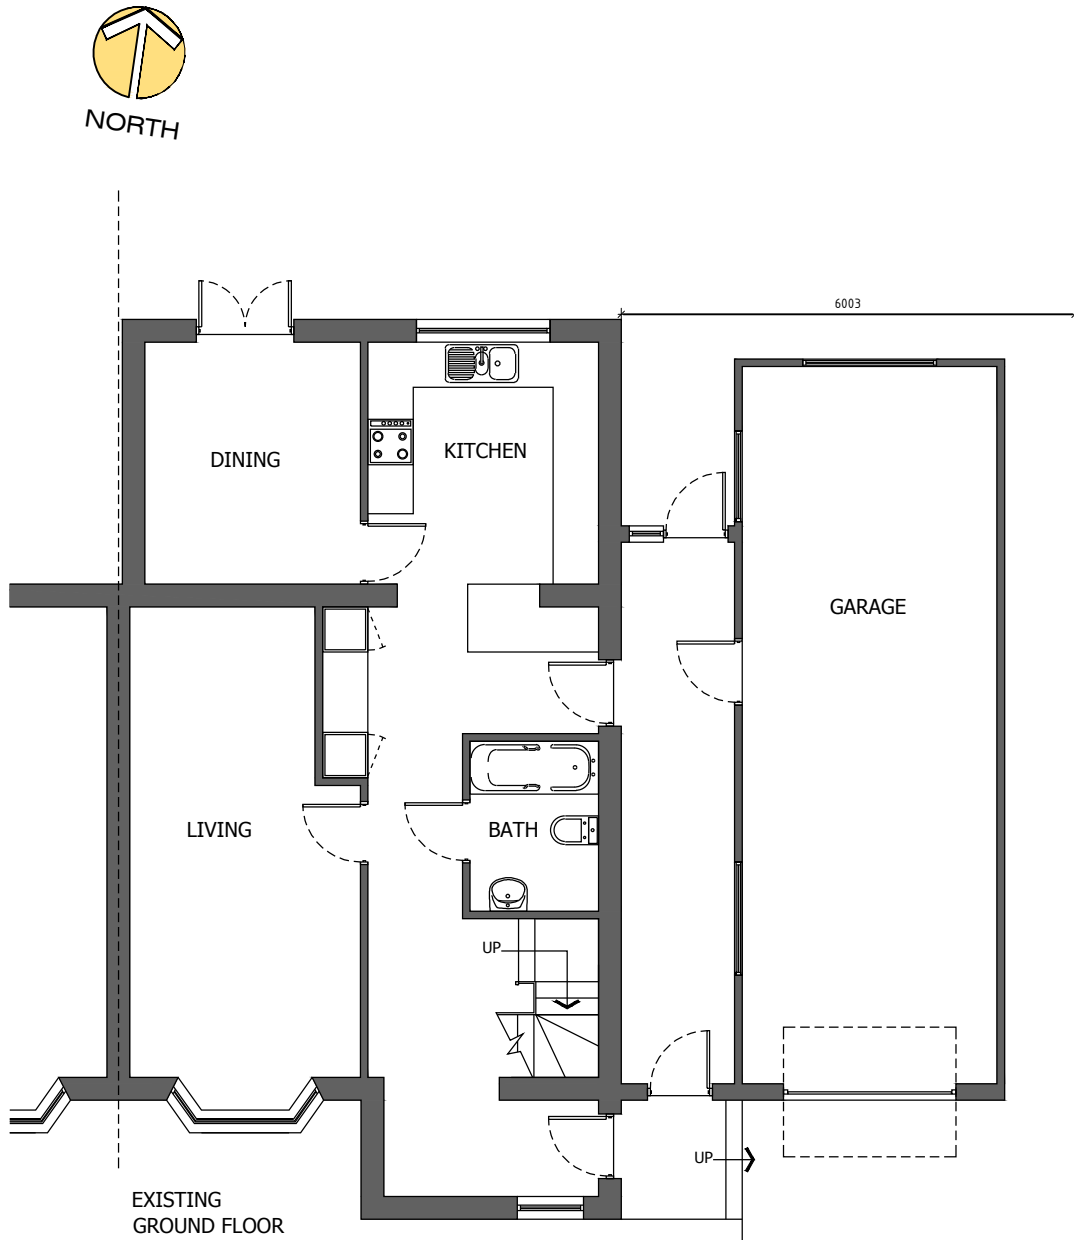

Existing Ground Floor

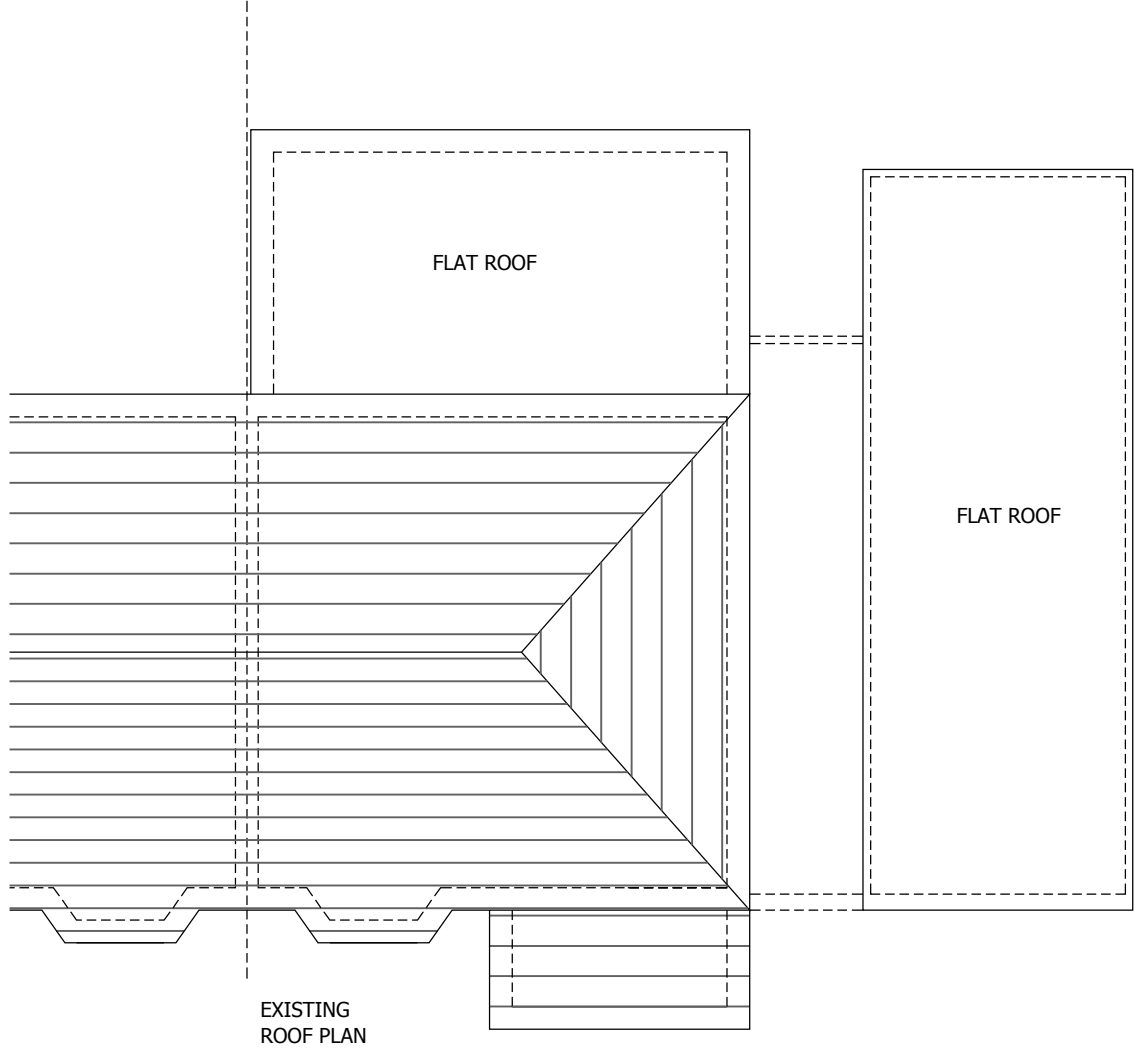

Existing Roof Plan

Do not Scale. Use figured dimensions only. Subject to site survey and all necessary consents. All dimensions to be checked by user and any discrepancies, errors or omissions to be reported to the Architect before work commences This drawing is to be read in conjunction with all other relevant materials.

COOKHAM DESIGN
PARTNERSHIP
architecture + planning

07 888 658 416
info@cookhamdesign.com

Client:
Abodi Estates
Limited
Project:
Land at 219
Reading
RG2 8DN
Drawing:
Existing
Plans
Job No: 1806-RHR
Scale: 1:100
Date: 05/06/2018

Dwg No:
PL-01

