


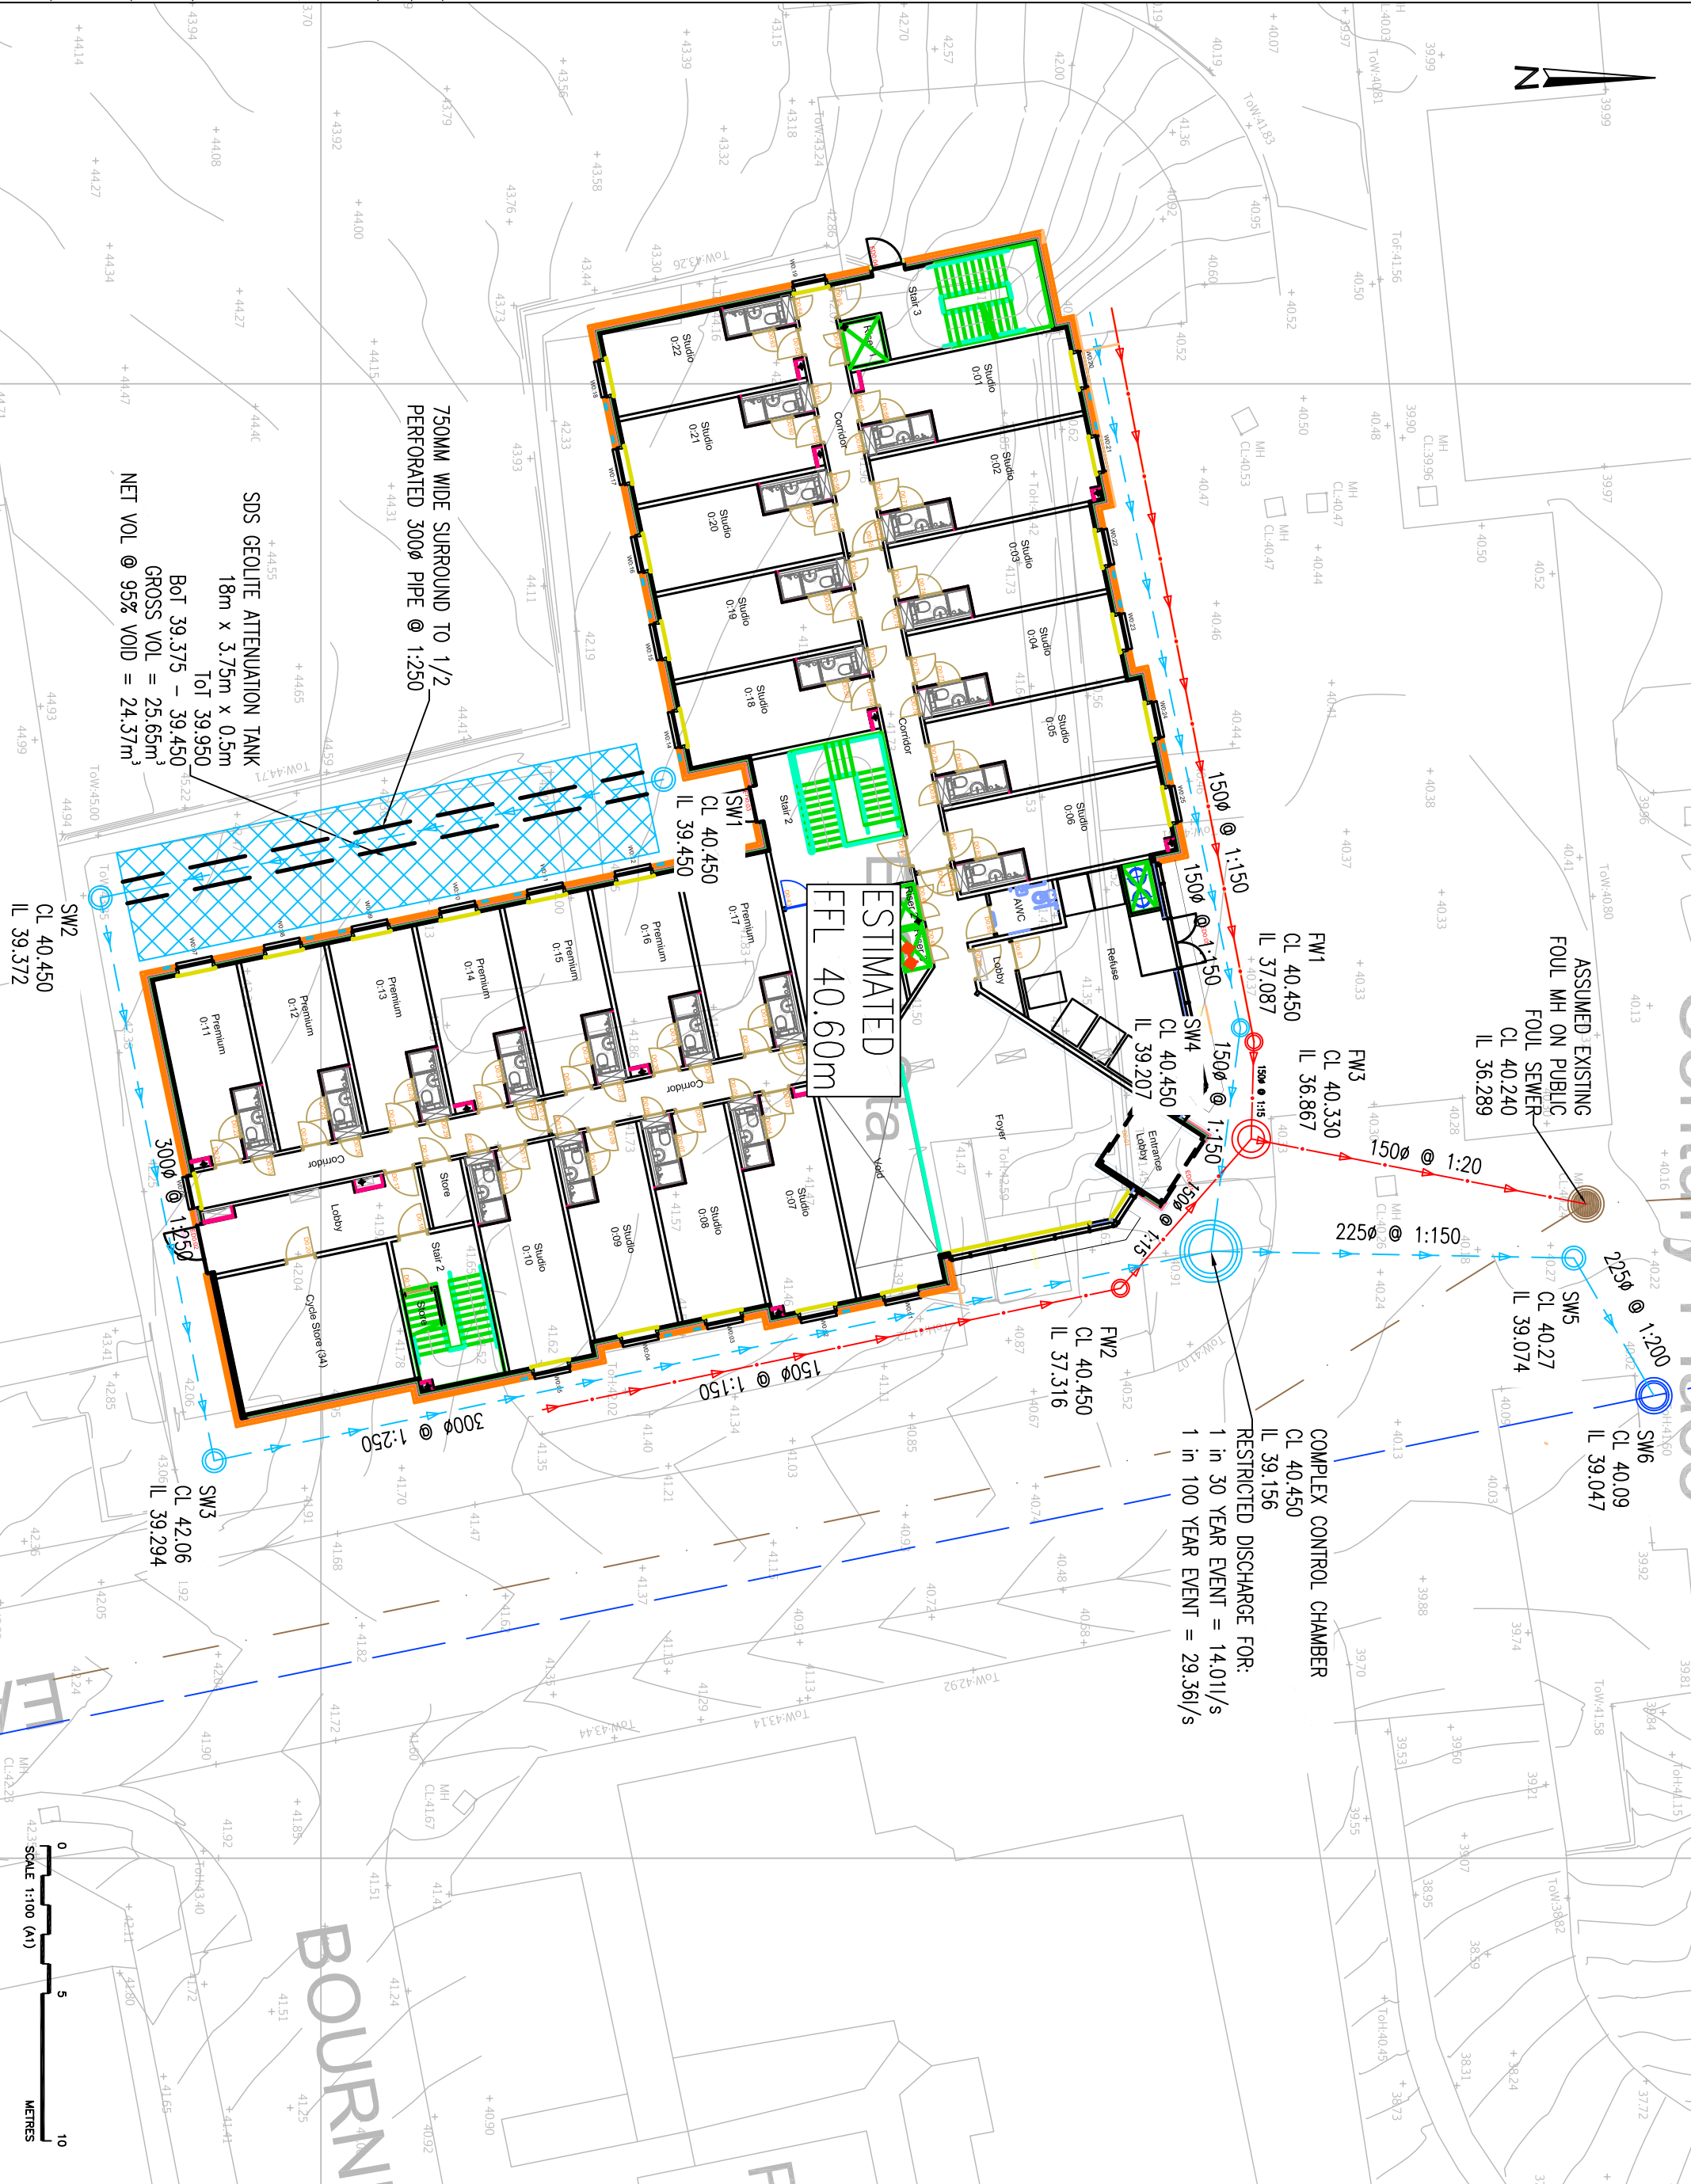

CDM RESIDUAL RISKS

The work shown on this drawing is both familiar to the designers and routinely safely built in similar circumstances by competent contractors.

Risks are not considered significant.

Information shown is intended to be the Contractor's responsibility.

Signed: **AW** Date: **27/11/2018**

DO NOT SCALE THIS DRAWING FOR CONSTRUCTION PURPOSES.

CONTRACTOR TO CHECK ALL DIMENSIONS AND REPORT ALL ERRORS AND OMISSIONS TO THE ENGINEER

KEY

- EXISTING FOUL WATER SINKER
- EXISTING SURFACE WATER SINKER
- EXISTING FOUL UPRIGHT
- EXISTING SURFACE UPRIGHT
- PROPOSED FFL DRAINAGE
- PROPOSED FRONT DRAINAGE
- PROPOSED POLYPROPYLENE INSPECTION CHAMBER
- PROPOSED MAN ACCESS CHAMBER
- PROPOSED ONLY
- PROPOSED SURFACE WATER DRAINAGE
- PROPOSED SURFACE WATER SINKER
- PROPOSED FRONT DRAINAGE
- PROPOSED POLYPROPYLENE INSPECTION CHAMBER
- PROPOSED UPRIGHT

- All outfalls levels to be confirmed prior to commencement of drainage work and any discrepancies to be reported to the engineer with sufficient time for revision if required.
- SVP / SSL RWP positions are indicative for definitive locations refer to architect / M&E drawings.
- Connections to public sewers require S106 agreement with water authority.
- Routes / levels / locations of public sewers are assumed based on asset records.

C	± SURFACE ATTENUATE LAYOUT	AW	SD	28.11.18
B	CDM RESIDUAL RISK SIGNATURE	AW	AW	05.10.18
A	ALTERNATE LAYOUT PRELIMINARY	AW	AW	27.09.18
P	PRELIMINARY FIRST ISSUE	P	AW	27.09.18

Revised By Date

clarkebond

MULTIDISCIPLINARY ENGINEERING CONSULTANTS

The Cocoa House
129 Cumberland Road
Bristol BS3 0ES
Tel: +44 (0) 117 929 2244
Fax: +44 (0) 117 929 3095
email: bristol@clarkebond.com
web: www.clarkebond.com
Bristol Exeter London

Project: **LAND AT EAST STREET READING**

Drawing Title: **DRAINAGE LAYOUT**

Drawing Status: **PRELIMINARY**

PROJECT NO:	WB04333	CDM NO:	500
Scale:	1:100 @ A1	Sheet:	18
Drawn:	AW	Checked:	AW
Drawn:	AW	Drawn:	AW