


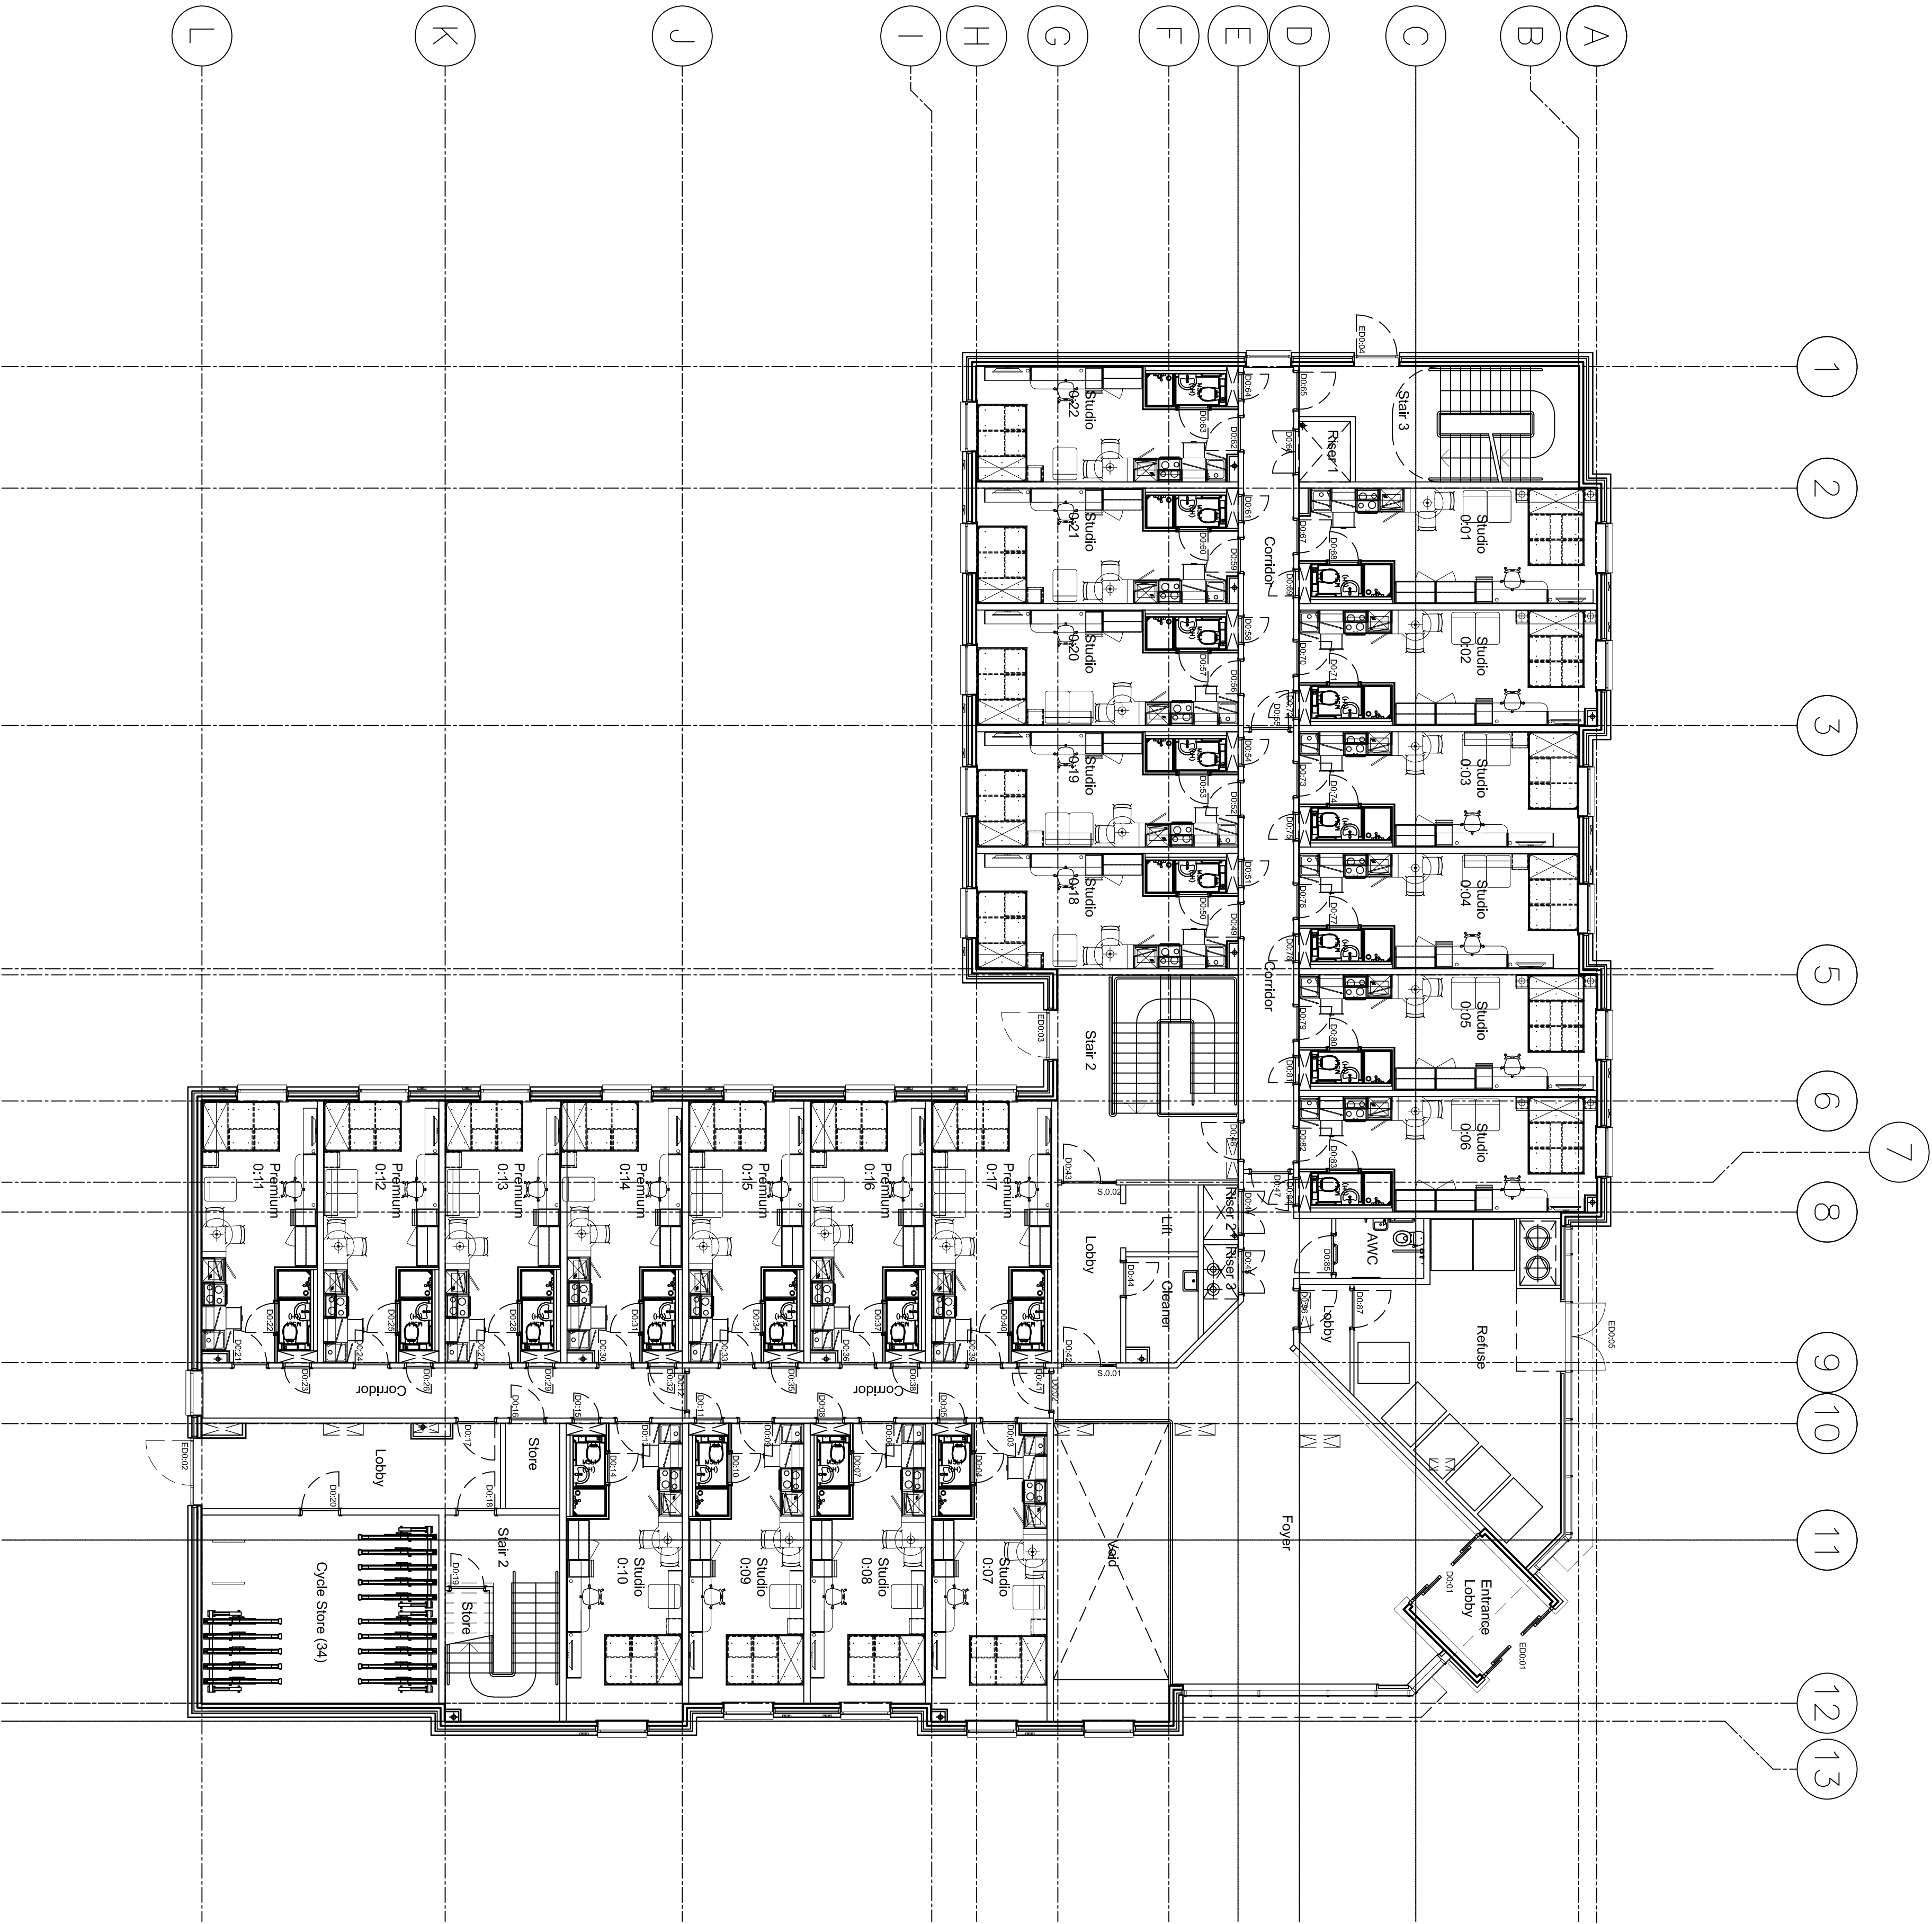

- GENERAL NOTES
1. This drawing is copyright and must not be reproduced without the consent of Greenwell Design Ltd.
 2. All dimensions are in millimetres unless otherwise noted.
 3. Do not scale from this drawing - if in doubt ask.
 4. All materials and construction details to be checked on site prior to commencement of work or preparation of shop drawings for construction.
 5. The contractor shall report any discrepancies in information in writing to the design team at the earliest opportunity.
 6. This drawing is to be read in conjunction with the following relevant information:
 - i) All architects, structural and services engineer's drawings and specifications.
 - ii) All CDM information including designers risk assessments.

revision		notes	status	date	author	reviewer
A	-	Stage 3 Issue	P	19/10/2018	PMc	DAS
	-	MMA Issue	P	19/10/2018	PMc	-

gdlarchitecture

Unit 4, Woods Pottery, Stepney Bank, Newcastle NE1 2PN
t: (0191) 447 1775
www.greenwelldesign.co.uk

Project: EAST STREET READING - 4 STOREY

Drawing			
LEVEL 0 GENERAL ARRANGEMENT FLOOR PLAN			
Dwg no.	4100	Job no.	18 053
Scale	1:100	Status	Preliminary
at size	A1		Rev: A

Do not scale. This drawing is copyright

18 053 4100
LEVEL 0 GENERAL ARRANGEMENT FLOOR PLAN
1:100

