


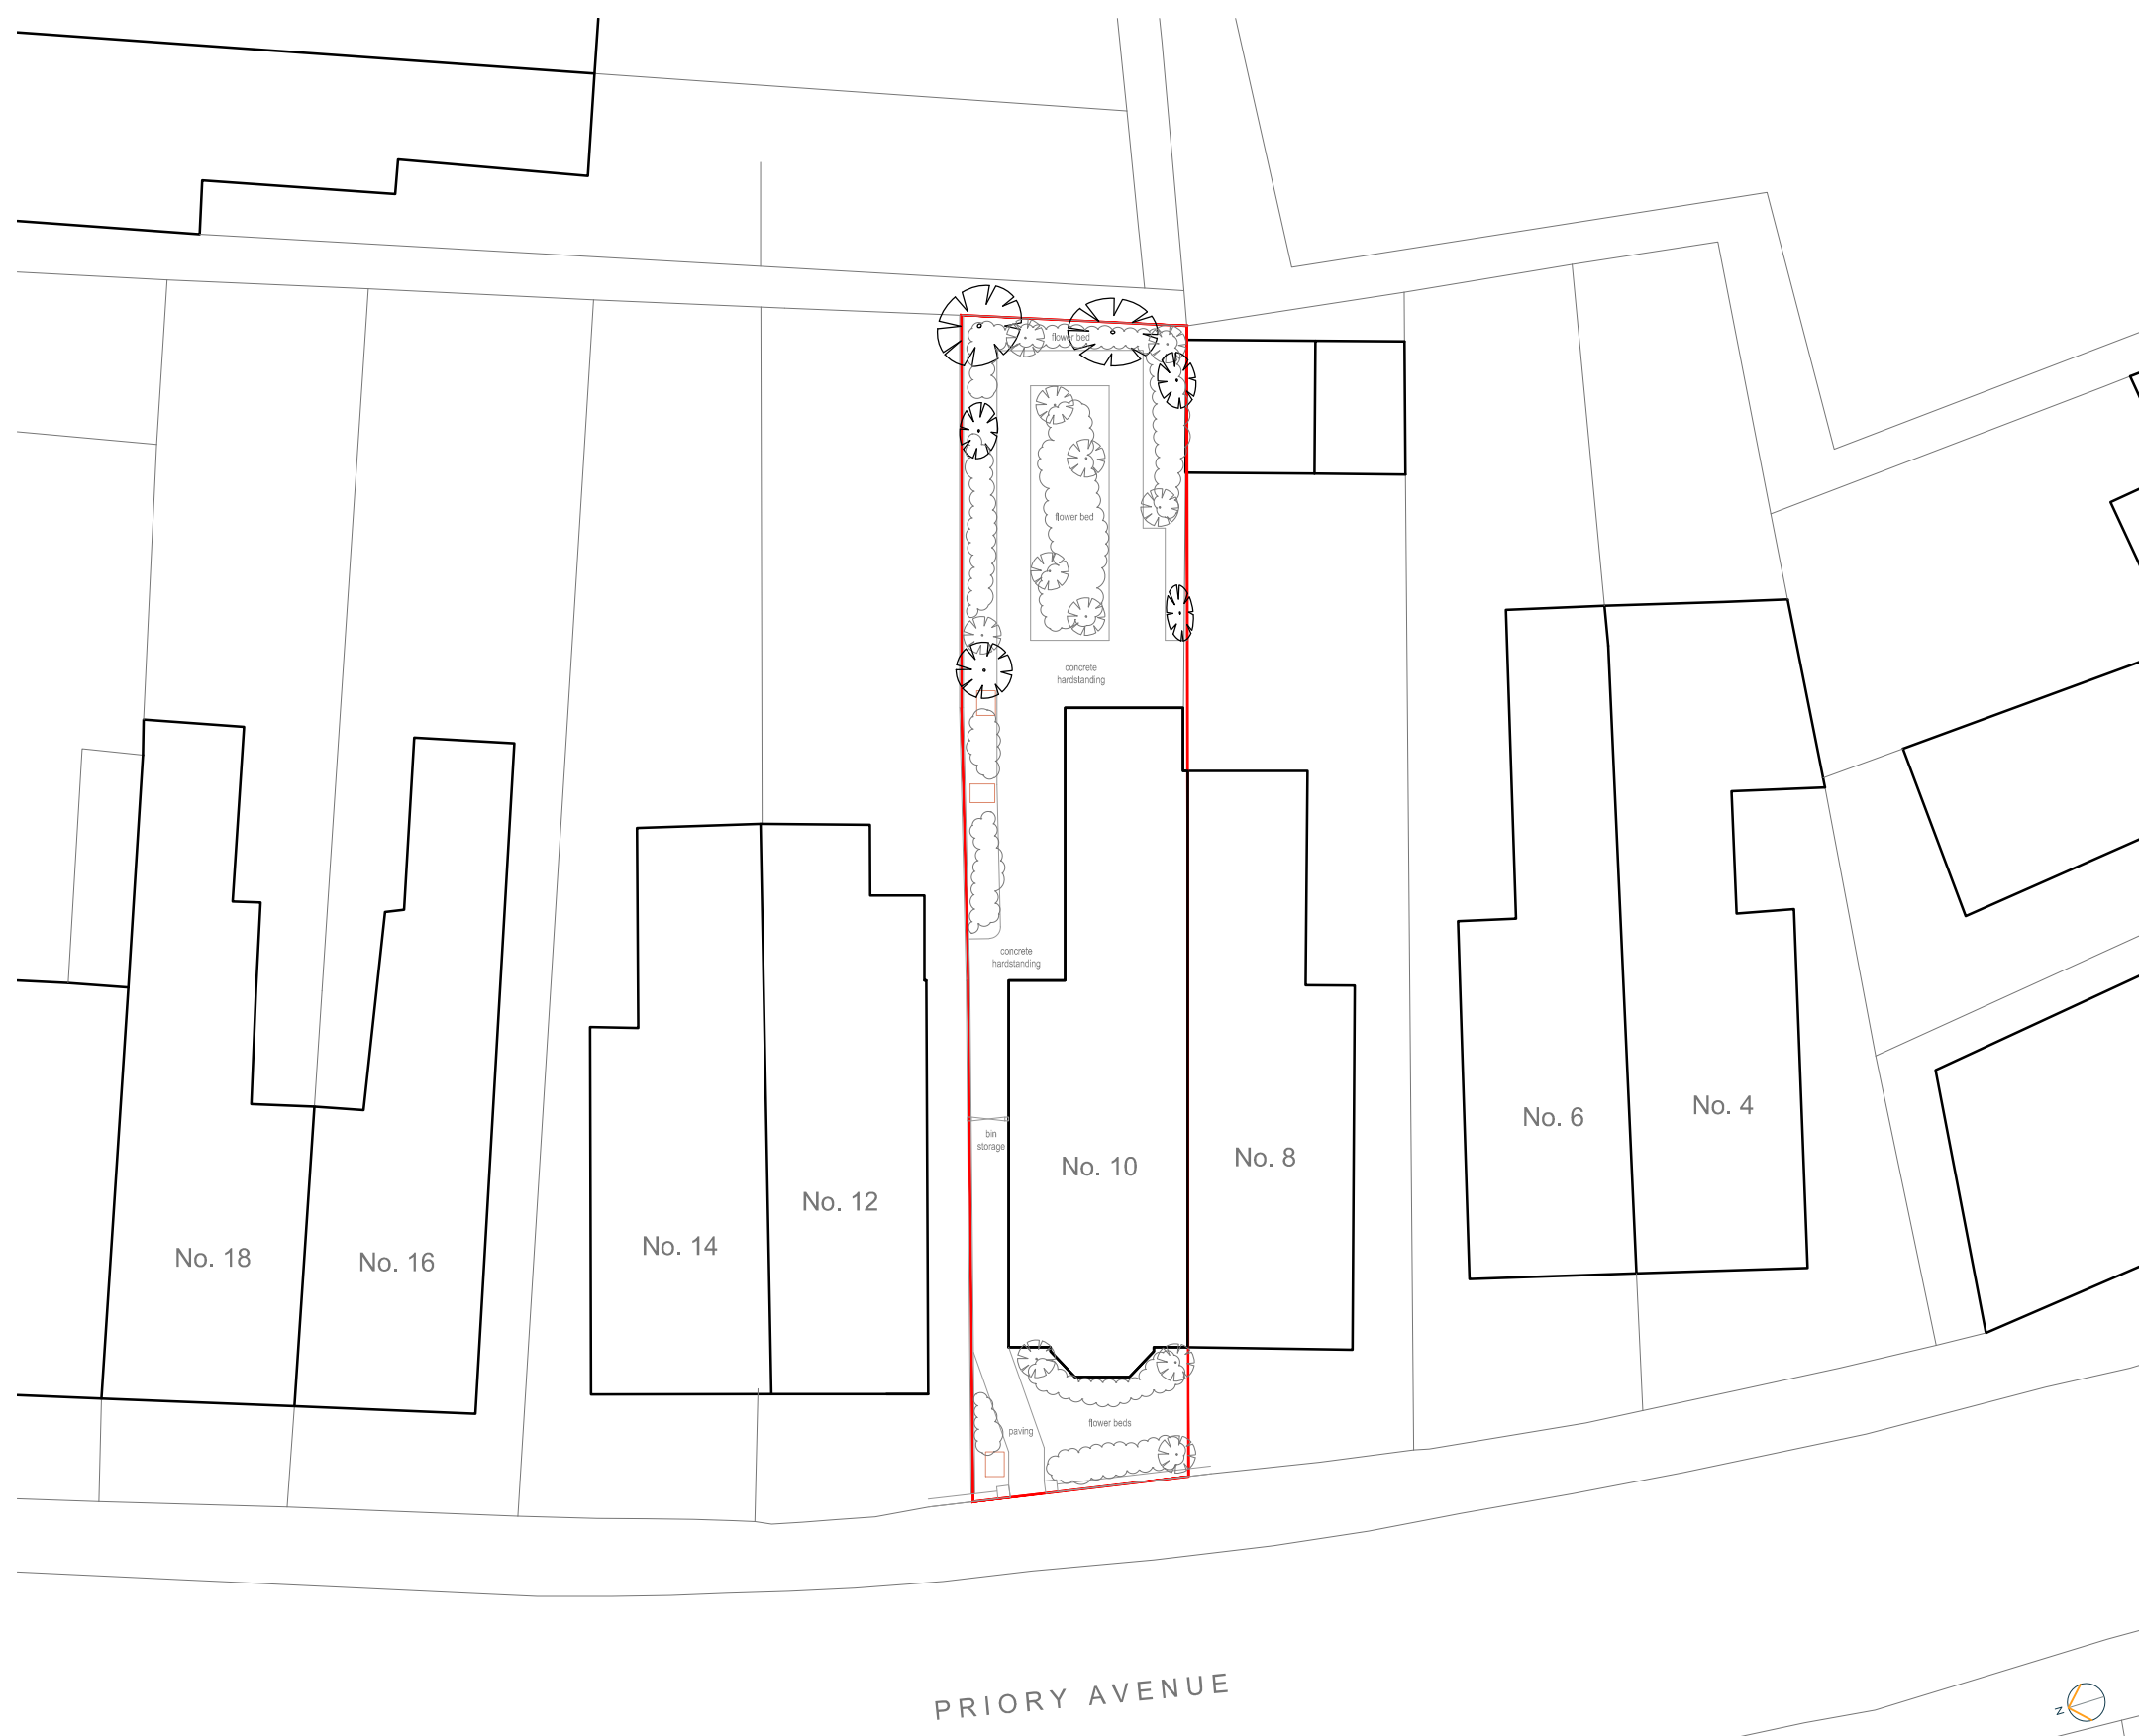

NOTES
For use in the precise named location only.

Copyright reserved by **Pitch**, Architects Limited

PRIORY AVENUE



Rev - Date - Revision -

a. 1 Chiltern Court,
37 St. Peter's Avenue,
Caversham,
Reading,
RG4 7DT

t. 0118 948 4618

e. info@pitcharchitects.co.uk

w. www.pitcharchitects.co.uk

Project Title
**Proposed Alterations
to
10 Priory Avenue,
Caversham,
RG4 7SE**

Client Name
Ms G. Robaczynski

Drawing Title
Existing Site Plan (block plan)

Drawing Scale 1:200 @ A3	Date Oct '19	Status Planning	Drawn/checked MC/KM
-----------------------------	-----------------	--------------------	------------------------

Drawing Ref
19071 - SU - 001

Rev

©Crown Copyright and database
rights 2019 OS Licence no.
100041041

© Pitch, Architects Limited