



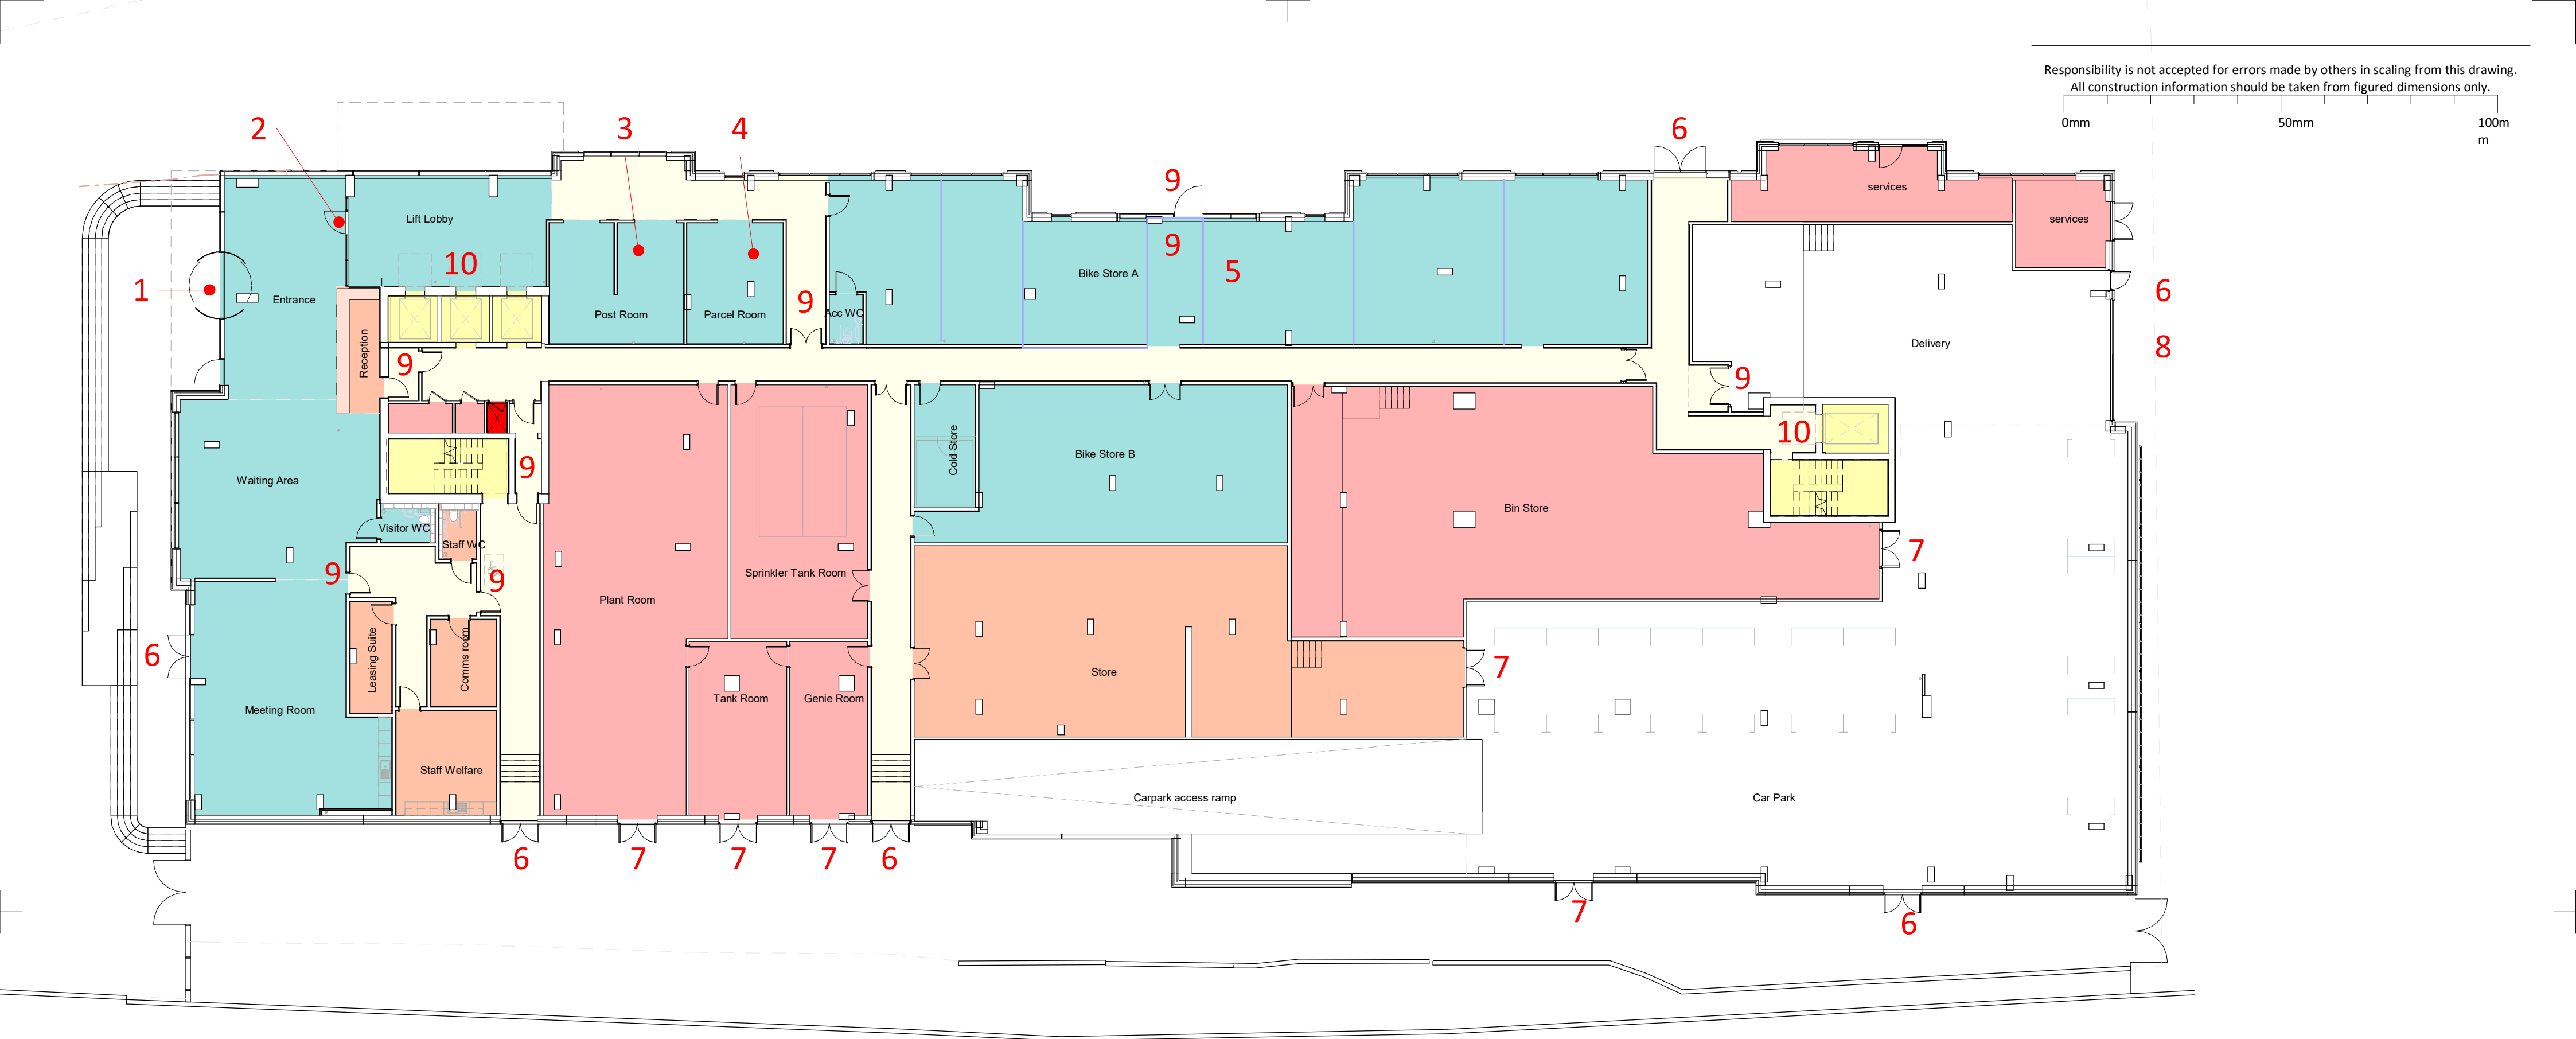


Ground Floor
1 : 200

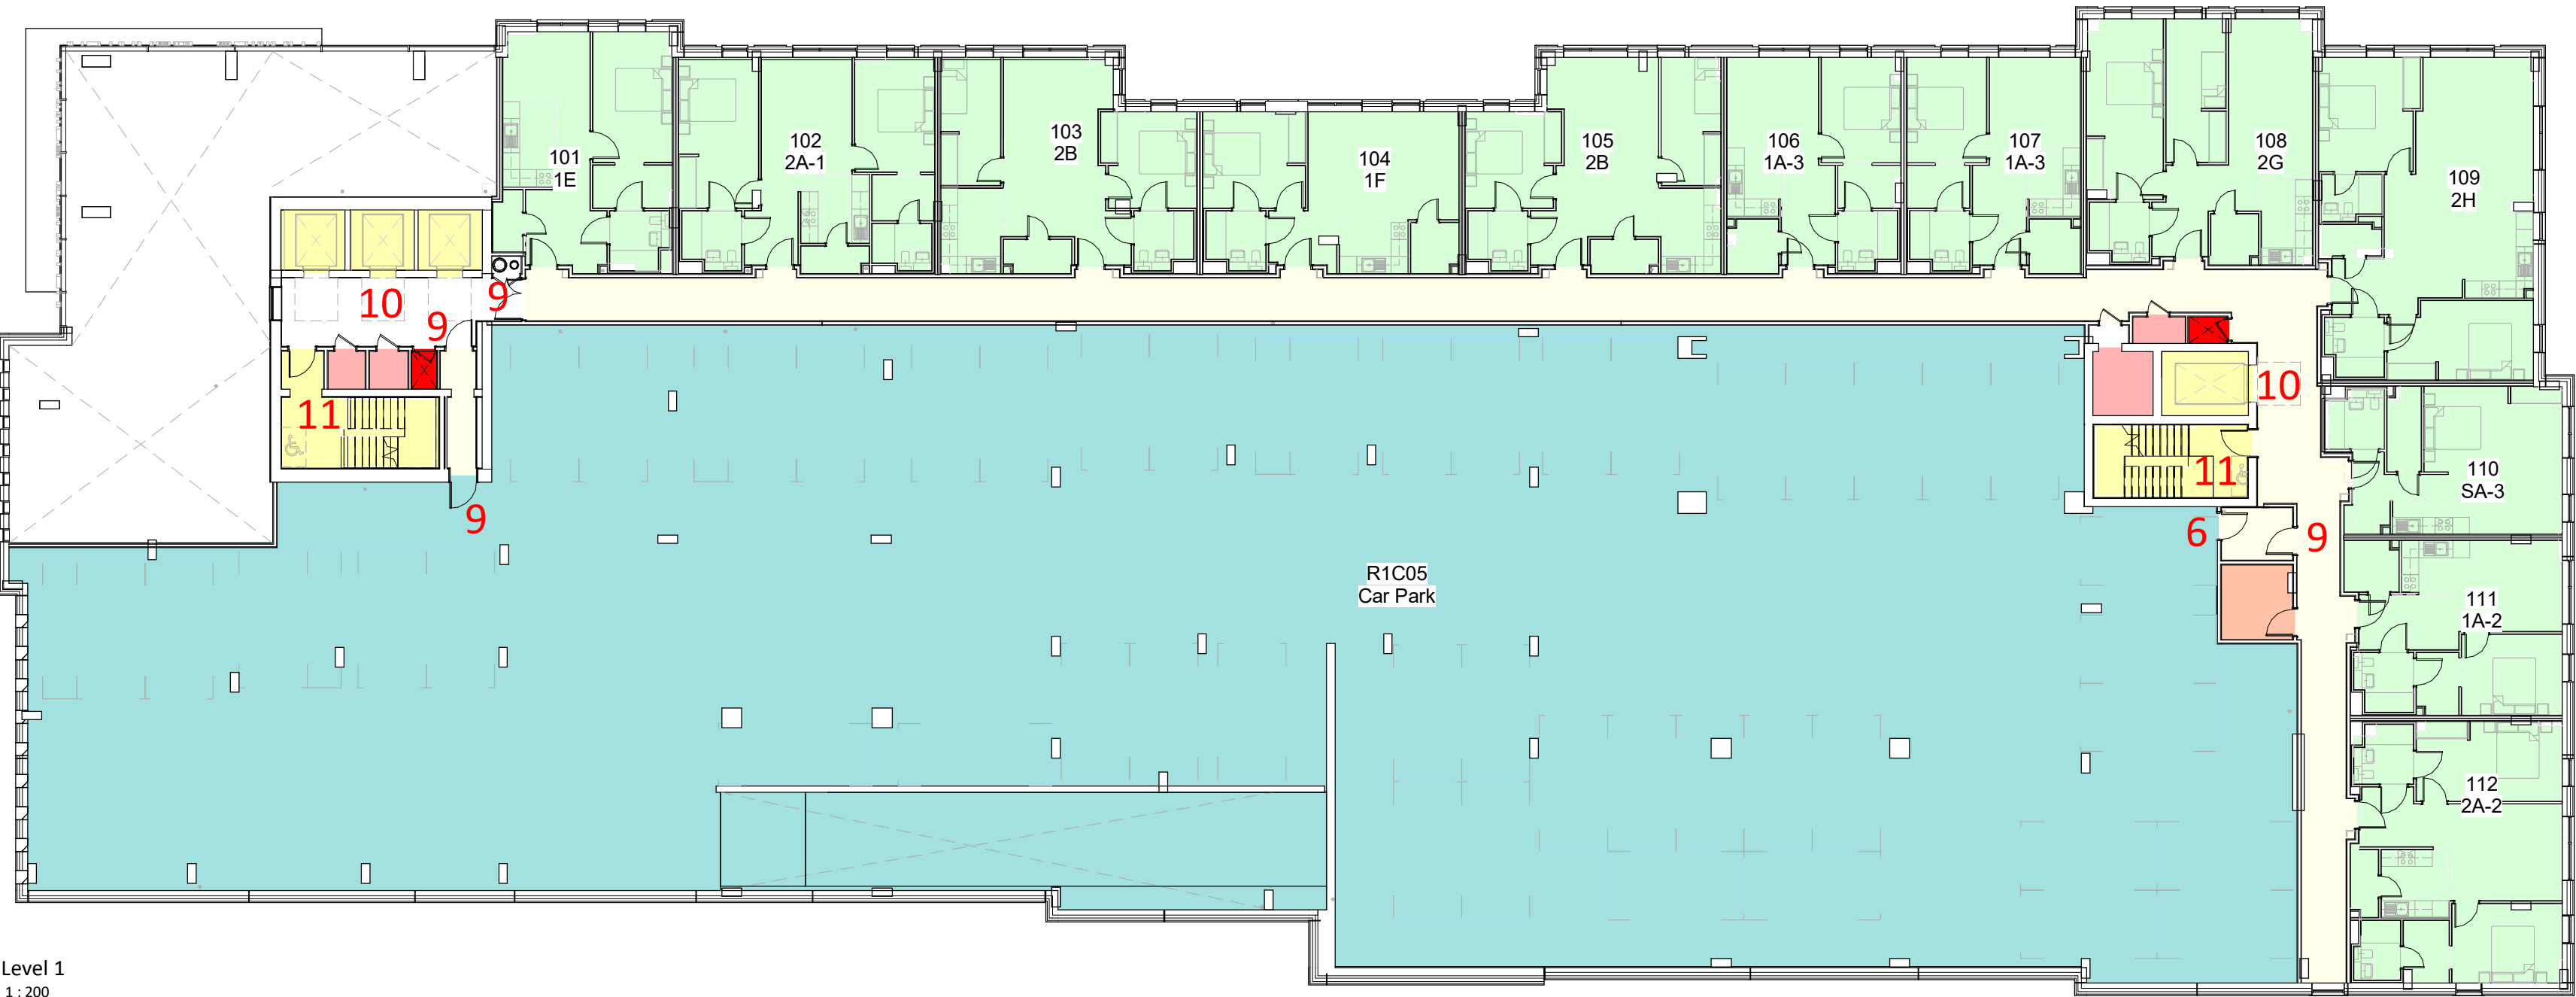

Level 1
1 : 200



typical floor plan - [levels 3-9]
1 : 200

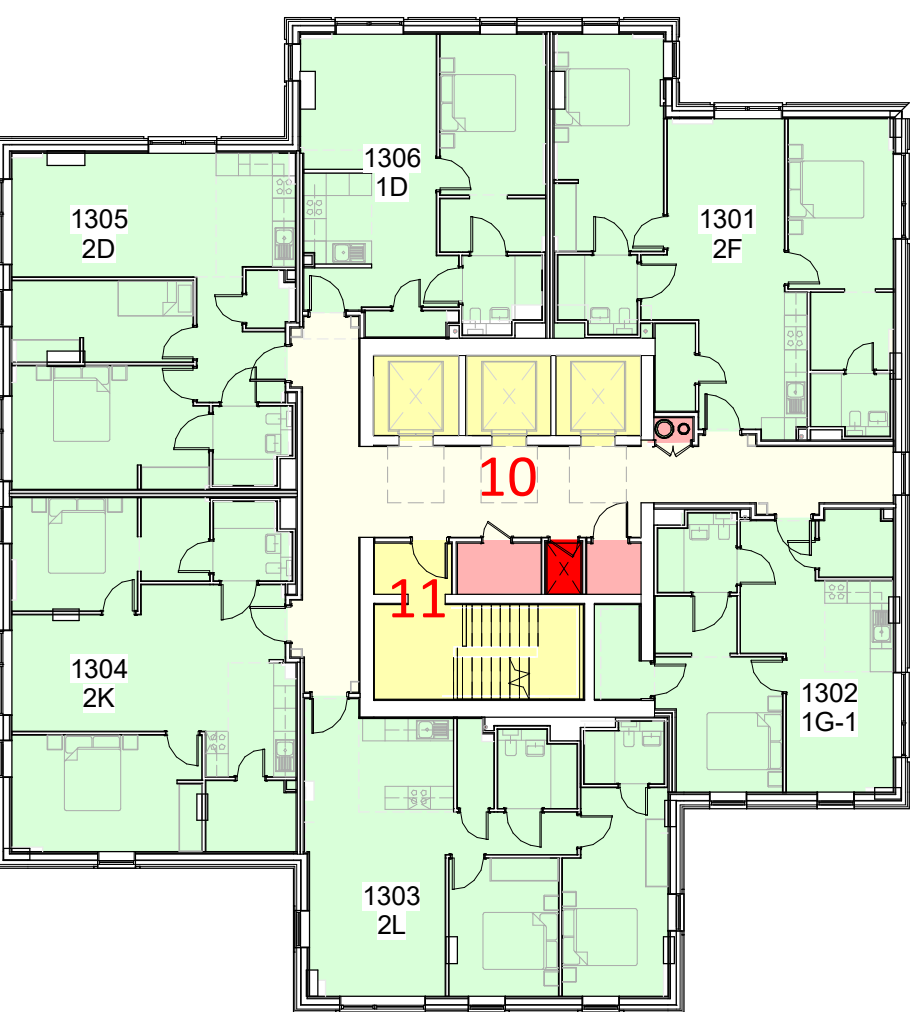

Tower typical floor [levels 13-21]
1 : 200

- circulation
- vertical circulation
- Management
- Residential Apartment
- Residential Facility
- Services
- smoke vent

- 1 secure access control to inner lobby doors
- 2 secure access control to lift lobby [residents only except as noted 3]
- 3 post room with secure letterboxes [postman cannot access lifts]
- 4 parcel room with secure lockers - key deposited in letterbox by postman
- 5 cycle store - access direct to spine corridor with secure open view cages [blue lines] with locked door off corridor
- 6 secured & alarmed fire exit doors only
- 7 secure service doors [staff access only]
- 8 vehicle gate on remote access control system
- 9 circulation doors with restricted access control
- 10 lifts on access control [residents only access to their floor]
- 11 stairs access from corridor side only - egress only via ground level fire escape

Responsibility is not accepted for errors made by others in scaling from this drawing.
All construction information should be taken from figured dimensions only.

0mm 50mm 100m

Pr1 SC 20/03/18 Draft proposals

REV	CHK	BY	DATE	DESCRIPTION	REVISED BY
CLIENT					Author
					Checked by
					Checker
					ORIGINATOR NO
					151638

CONSULTANT
STRIDE TREGLOWN
www.stridetreglown.com © Stride Treglown Limited 2016

PROJECT
Thames Quarter
Reading

DRAWING TITLE
Secure by Design principles

SUITABILITY STATUS	SCALE
S1 : SUITABLE FOR CO-ORDINATION	1 : 200 @A1
PROJECT ORIGINATOR ZONE LEVEL TYPE ROLE CLASSIFICATION NUMBER	REVISION
151638-STL-SK17	Pr1