


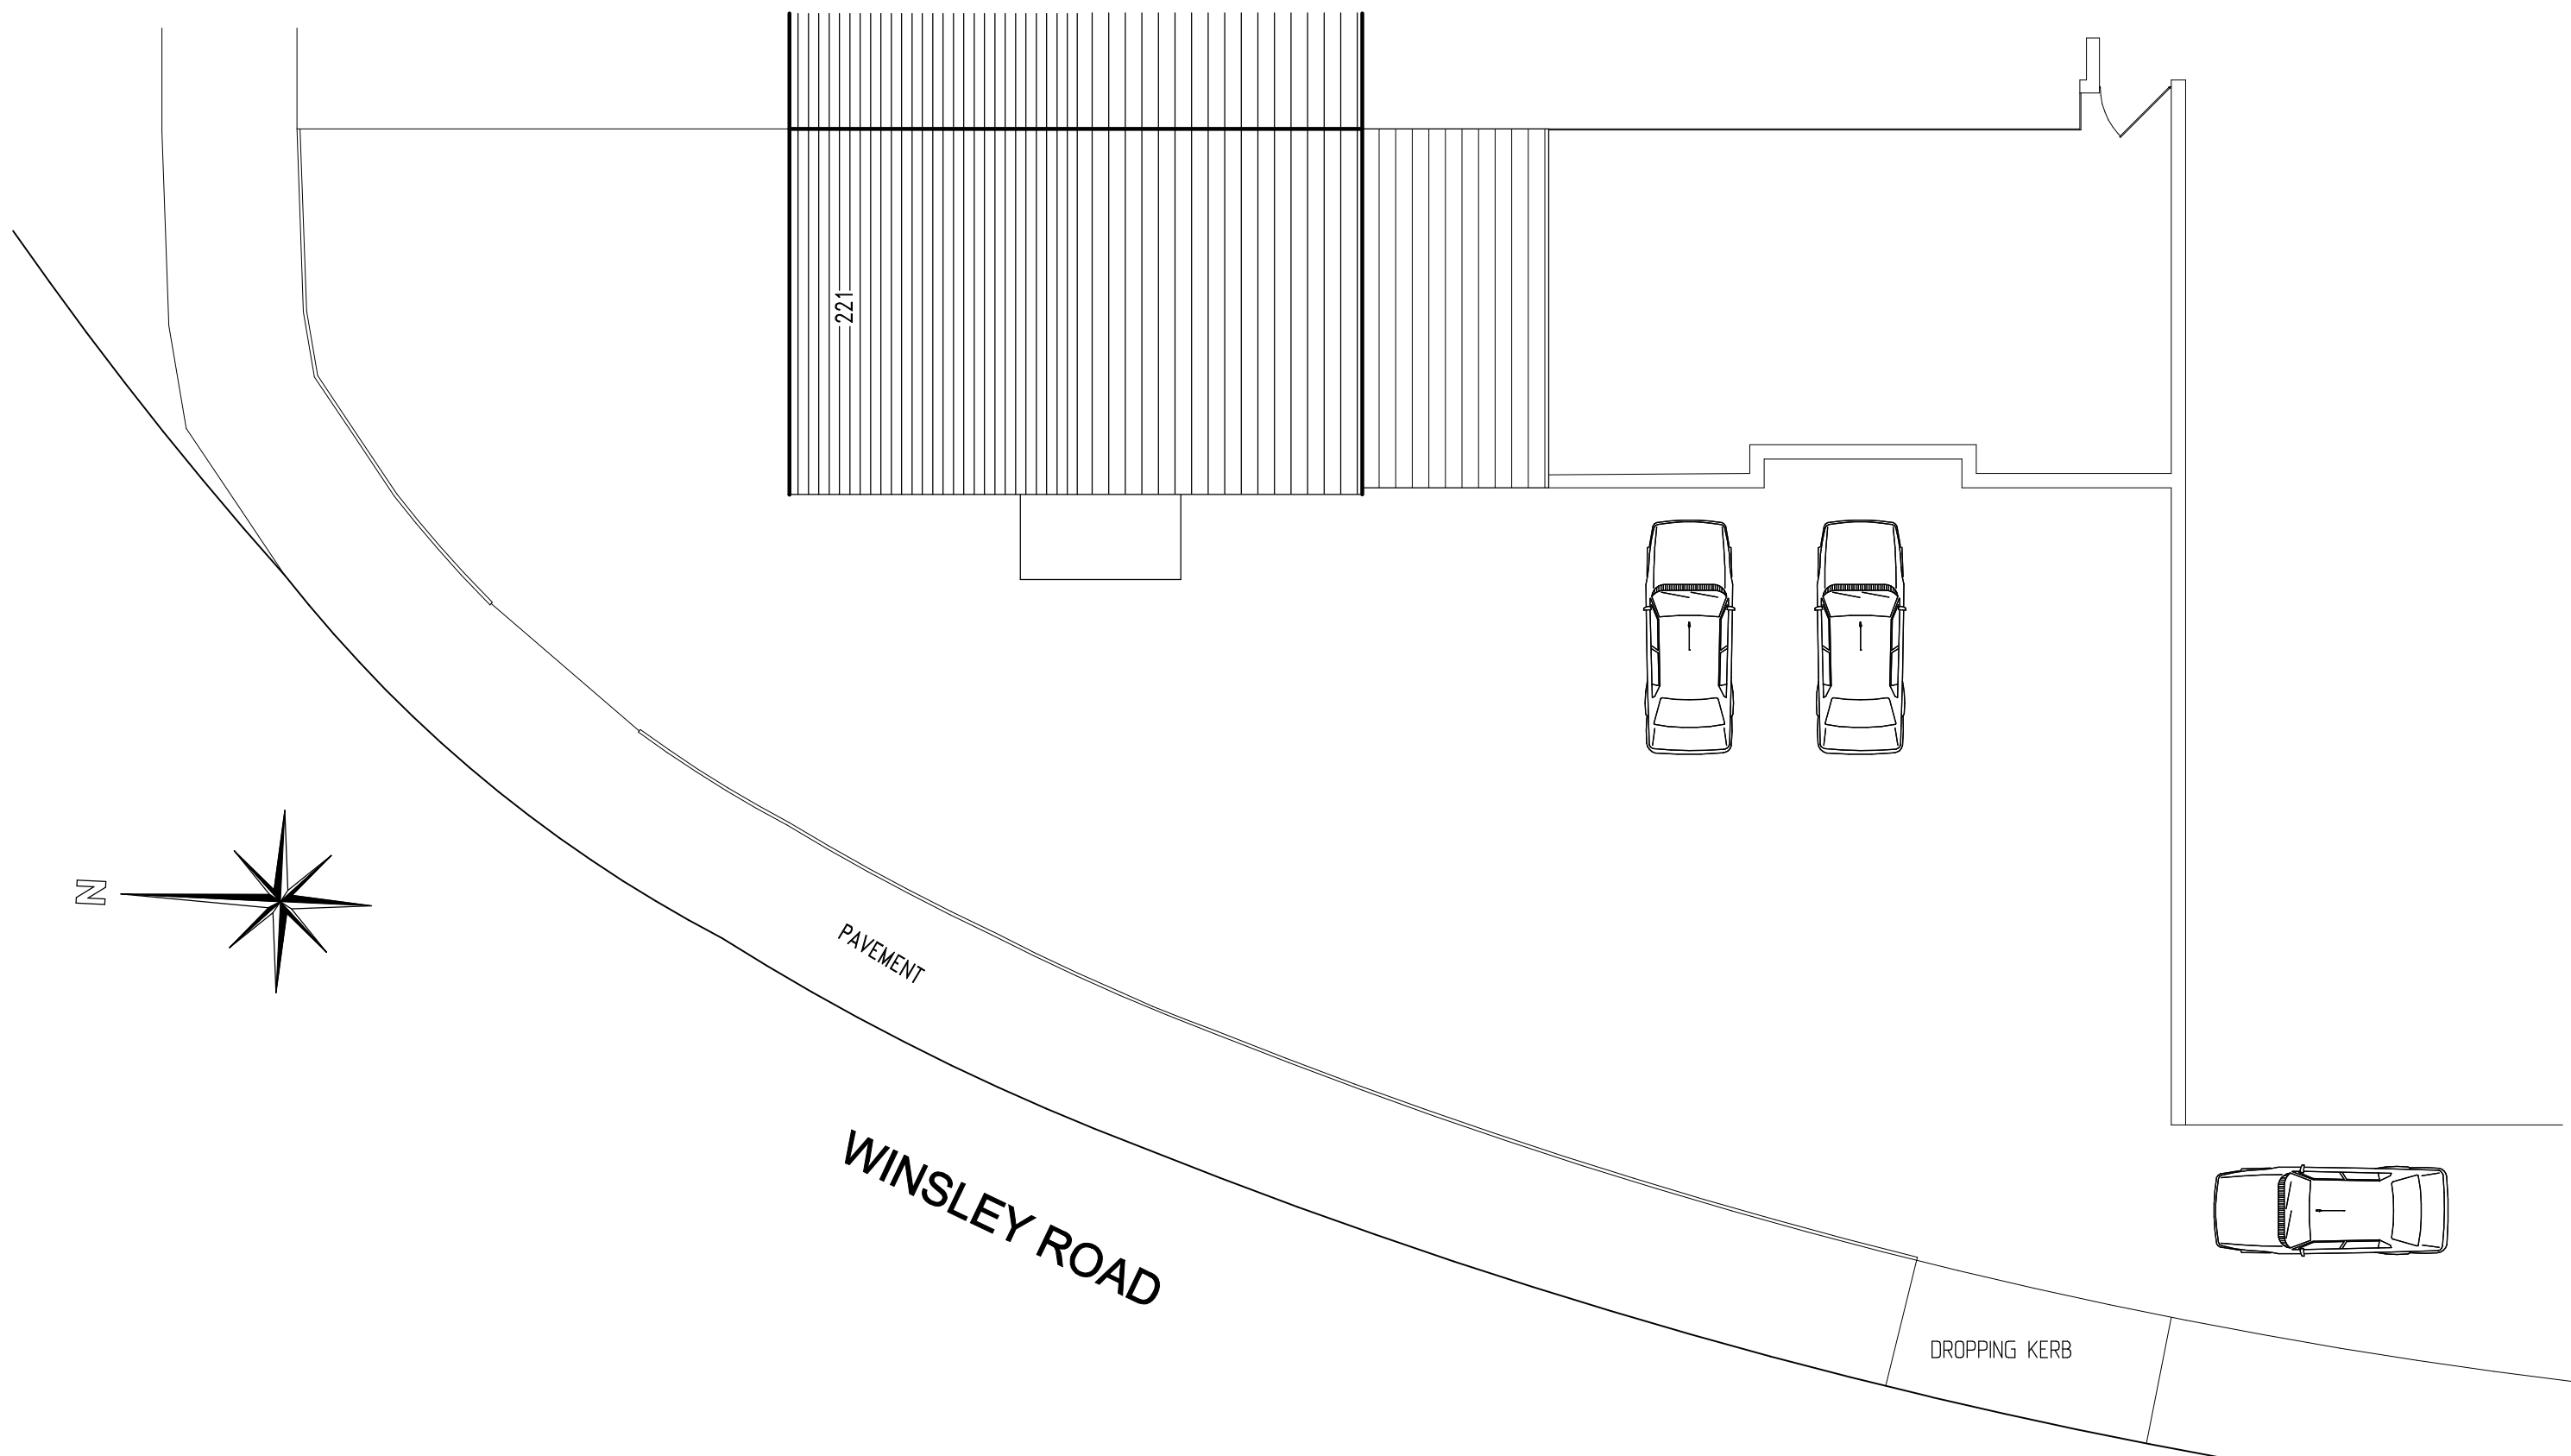

SITE PLAN

Job 221 WENSLEY ROAD READING RG1 6EE			pioneer designs ltd 17 Kingswood Court, Reading RG30 2A 01183475590 / 07725338742 pioneerdesignsltd@gmail.com
Client MRS SALMA HAQUE			
Drawing EXISTING SITE PLAN			
Date MARCH 2019	Scale 1:100	Dwg. No. 190401-3	
			Date Revisions