


APPENDIX 2

SITE PLAN

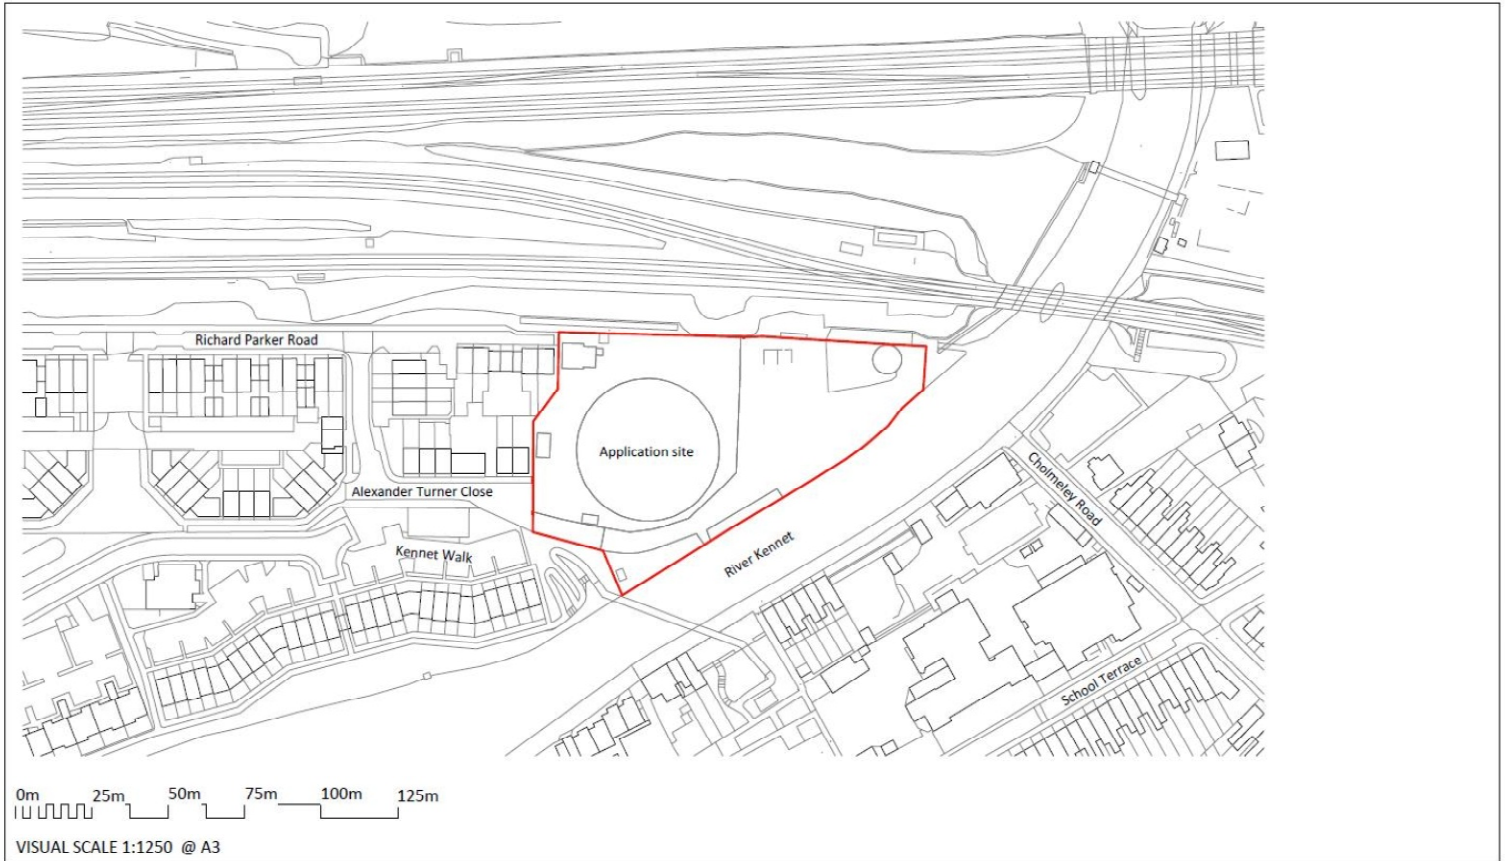

NOTES
CONSULTANTS
- Refer to highways consultant's drawings for details
- Refer to landscape consultant's drawings for details
- Landscaping layout is indicative only

AREAS
- Refer to area schedule

© Copyright Reserved. ColladoCollins Partners LLP

Rev	Notes	Date	By	Auth
P	Planning Application	28/03/19		

ColladoCollinsArchitects

17-19 Foley Street
London W1W 6DW
T 020 7580 3490
F 020 7580 2917
info@colladocollins.com
www.colladocollins.com

Date: 28/03/19
Drawn By: LK
Checked by: RC
Scale @ A3: 1 : 1250
CAD File No:

Danescroft (KDPM) LLP
Gas Holder, Reading
Site Location Plan

PLANNING
16035

P0-001

Revision
