




GENERAL NOTES
Drawing to be read in conjunction with all information by architects, structural engineers & services consultants. The contractor is not to scale from this drawing. All written dimensions to be checked on site before work commences. Discrepancies, where identified, must be reported to the architect immediately. This drawing is the property of Vesta Architects Ltd and must not be reproduced or disclosed to any unauthorised person either wholly or in part without written consent.

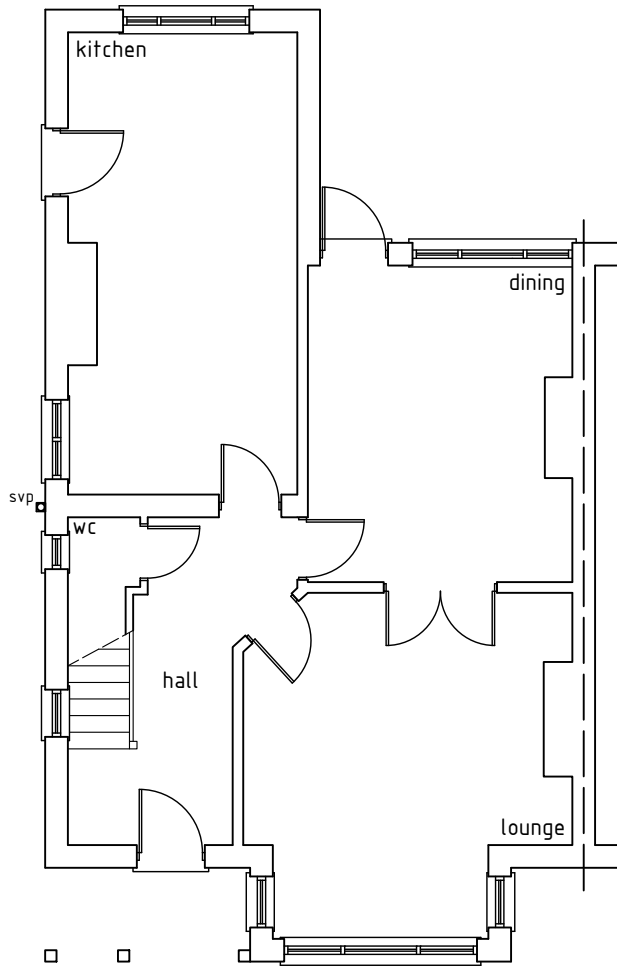

GROUND FLOOR PLAN

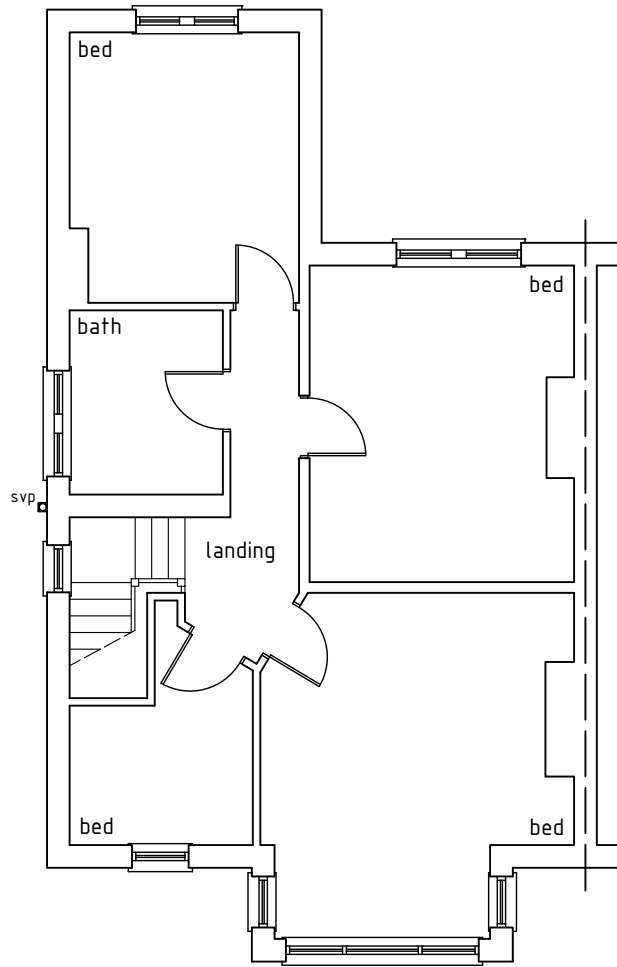

FIRST FLOOR PLAN

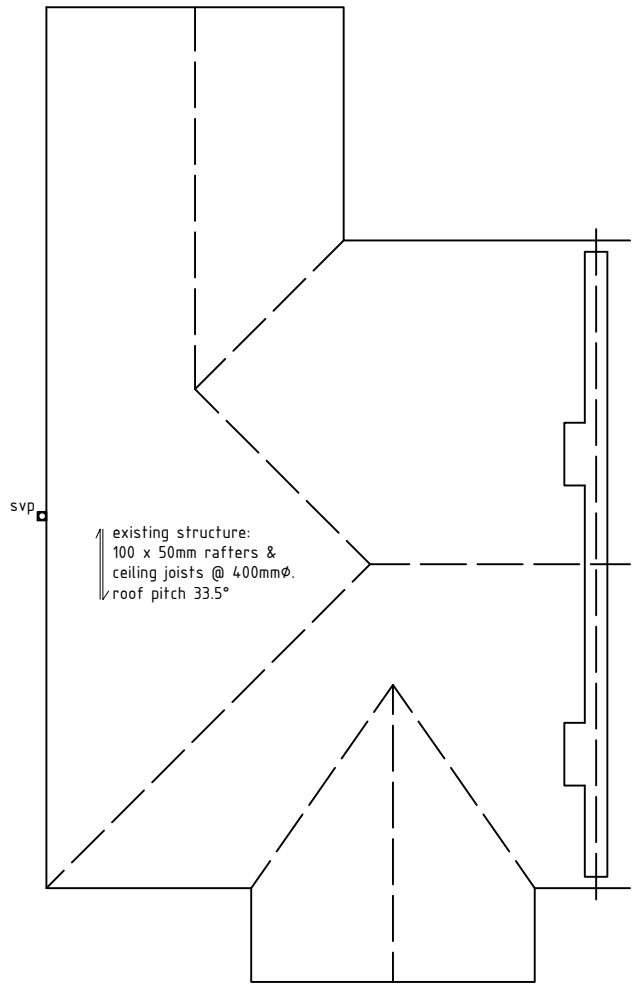

ROOF PLAN



The Oast House, Stapley Manor Farm, Odilham, Hampshire, RG29 1JE
+44 (0)1256 862850 | info@vesta-architects.co.uk
www.vesta-architects.co.uk

Client
MR & MRS GOULD

Project
13 PRIEST HILL
CAVERSHAM, BERKSHIRE, RG4 7RZ

Drawing
EXISTING FLOOR PLANS

Date FEB 2019	Scale 1:100 @ A3	Drawn MB
------------------	---------------------	-------------

Drawing No. 19-4647-01	Rev.
---------------------------	------