


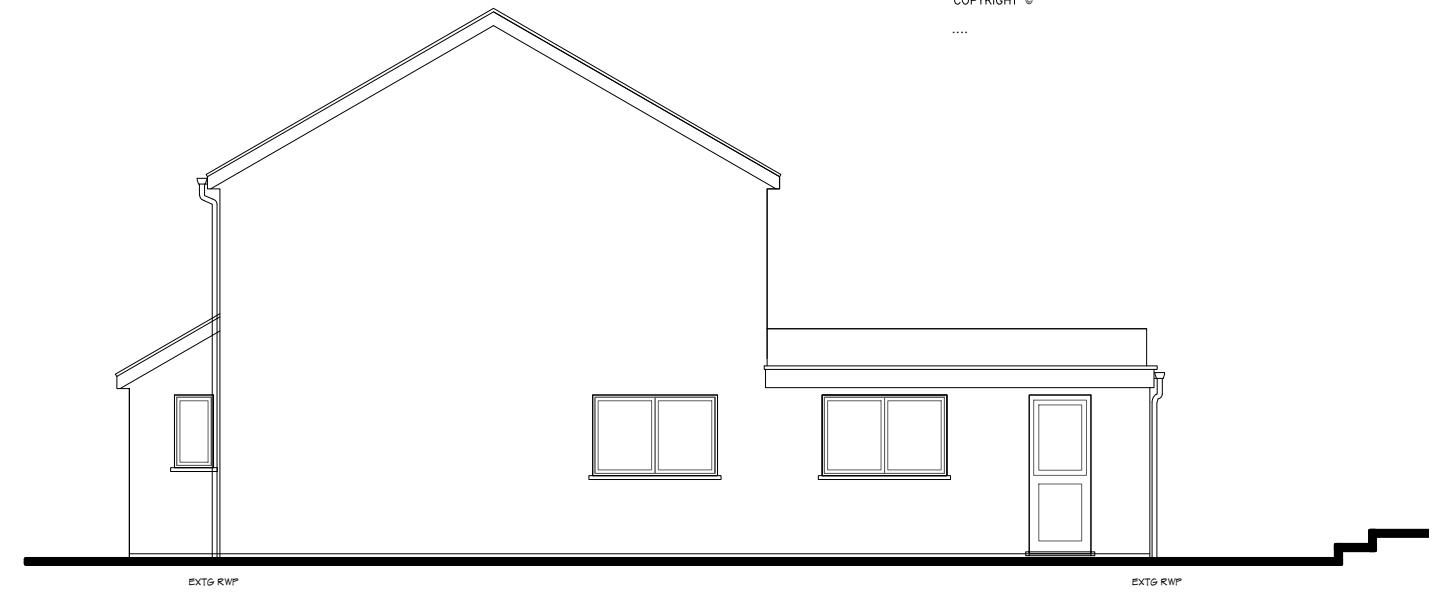


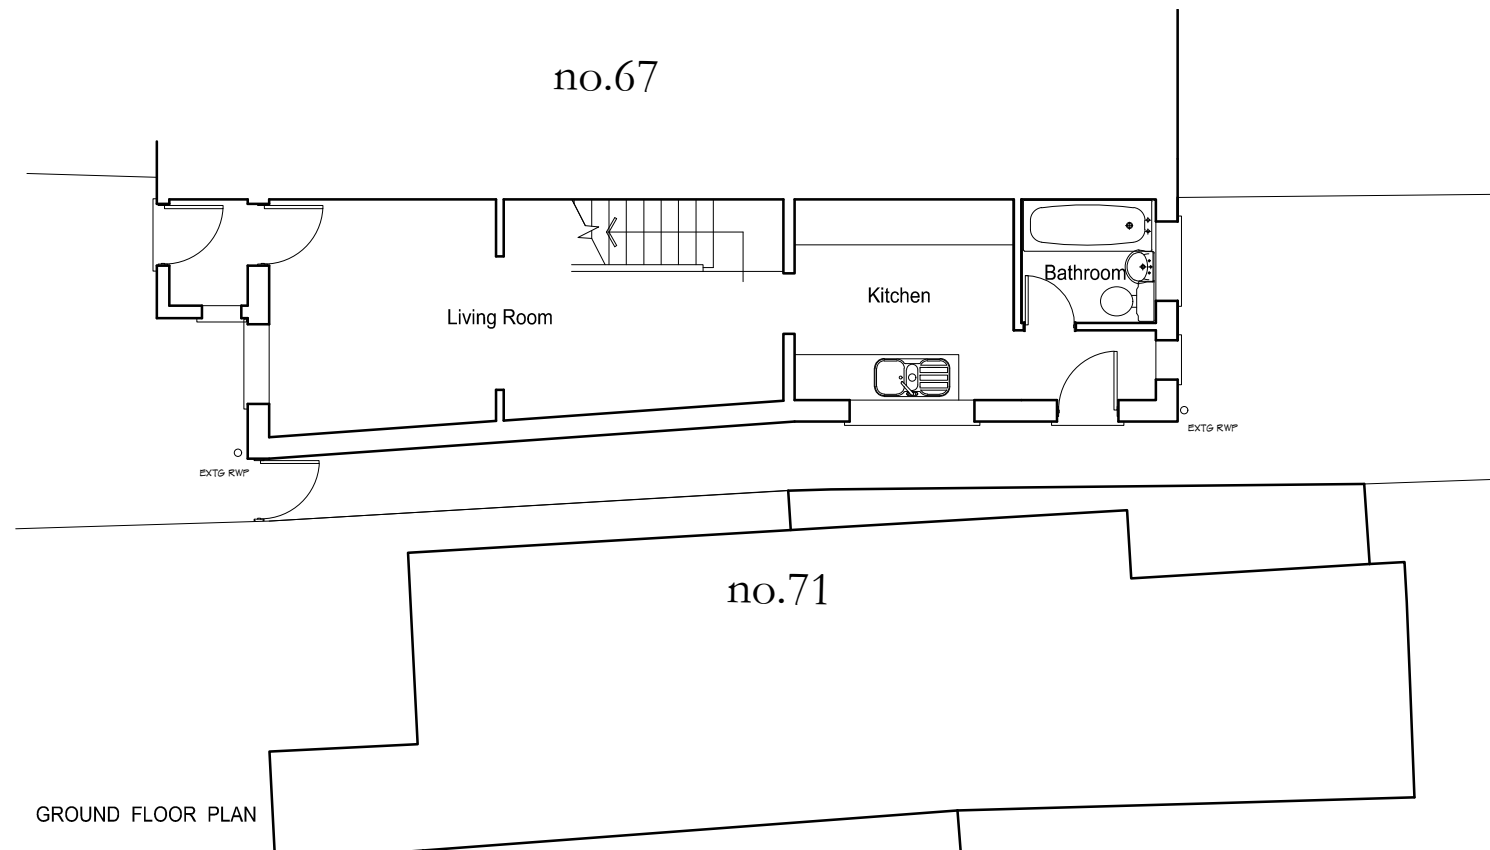


NORTH WEST ELEVATION

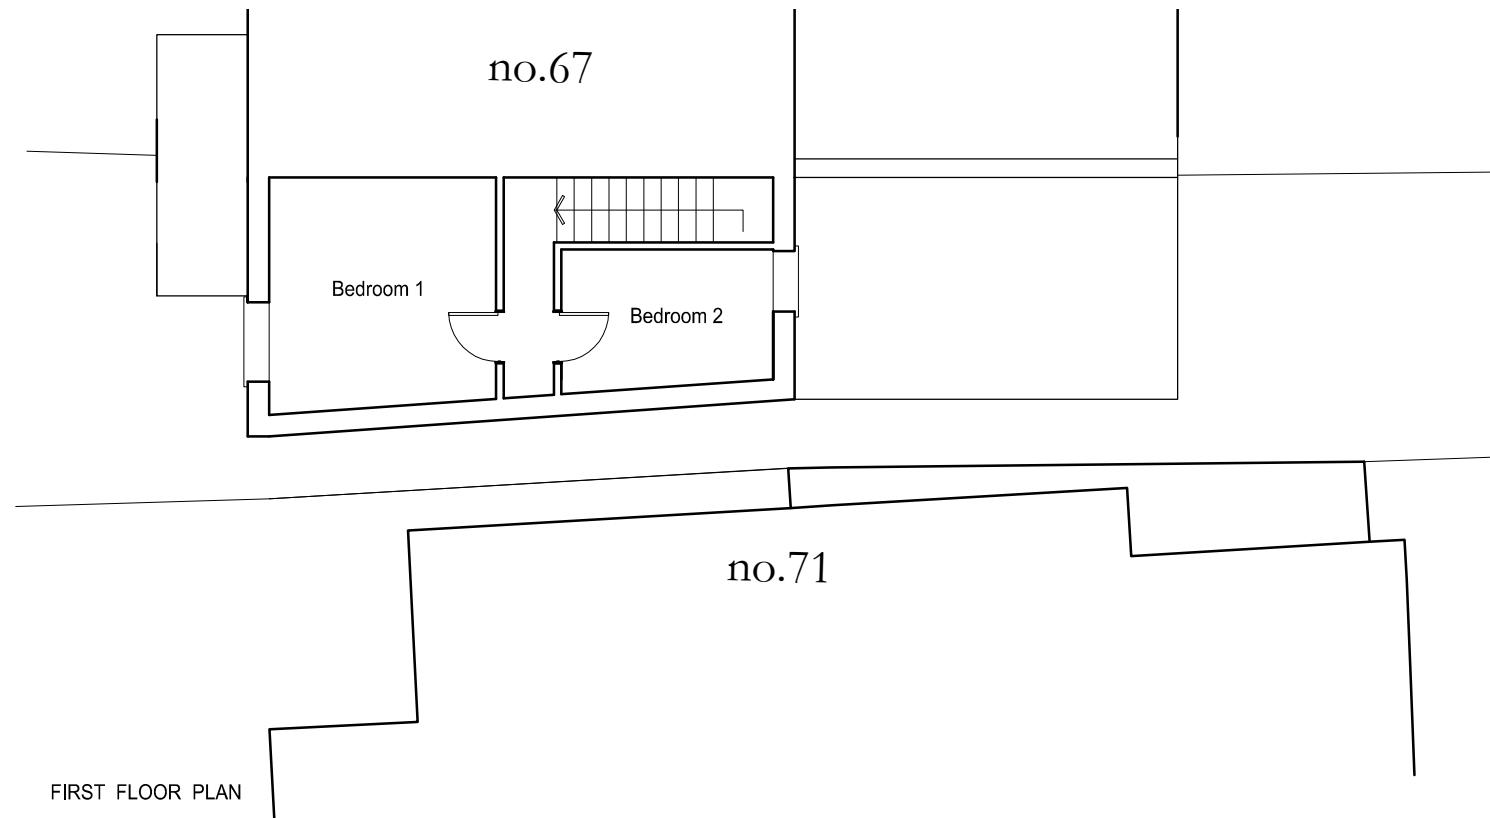

NORTH EAST ELEVATION

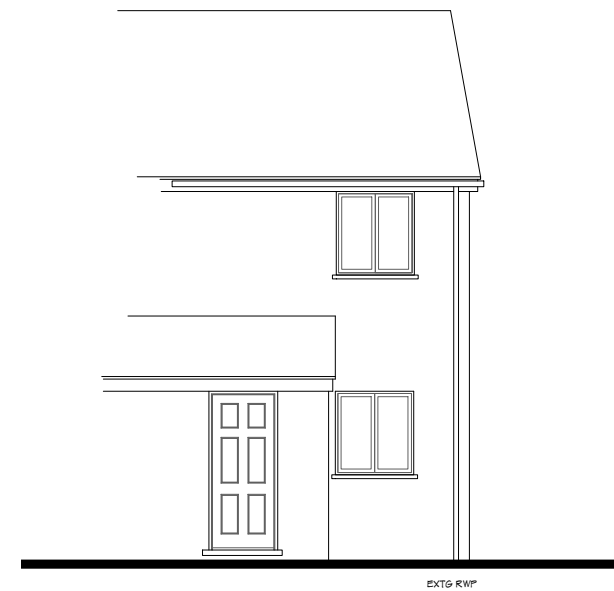


SOUTH WEST ELEVATION

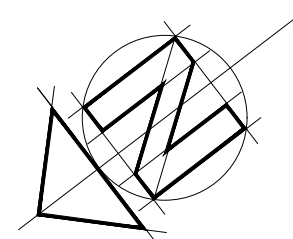

1:100 scale Bar
This Drawing has been produced for printing onto A3 size paper,



ARCHITECTURE AND
TECHNICAL SERVICES

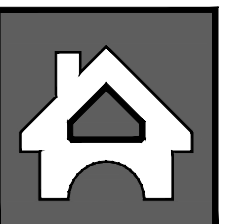

CLIENT **Mr & Mrs B. Field**
JOB **69 Armour Road,
Tilehurst, Reading RG31 6HB**
DRG **EXISTING DWELLING**

D//ARCH
272 London Road
Earley
Reading
RG6 1AJ
0750 779 1187
dnarchitecture@yahoo.com

SCALE 1:100 @ (A3) DRAWN D.NORVAISA DATE JANUARY 2019

DN82/101 | A