

THIS DRAWING IS SUBJECT TO COPYRIGHT & REMAINS THE PROPERTY OF DESIGN WORK STUDIOS. IT MUST NOT BE RE-PRODUCED EITHER PARTIALLY OR FULLY, WITHOUT THE WRITTEN CONSENT OF DESIGN WORK STUDIOS. DRAWING SCALES ARE FOR INDICATION ONLY AND SHOULD NOT BE USED TO ACCURATELY DEPICT ACTUAL OR DESIGNED CONDITIONS. ©2018 DESIGN WORK STUDIOS. ALL RIGHTS RESERVED.

REV	DATE	DESCRIPTION

STATUS
Planning

CLIENT **Edwardson Homes**
ADDRESS **Whitley St, Reading**




The White Building
33 Kings Road
Reading
RG1 3AR

info@designworkstudios.co.uk
www.designworkstudios.co.uk

DRAWING BY **DDA**
CHECKED BY **PT**
SCALE **As indicated @ A3**
DATE **28.08.2018**

DWG # **1208-00** **EX OS** REV

TITLE
SITE PLAN AND LOCATION PLAN
EXISTING

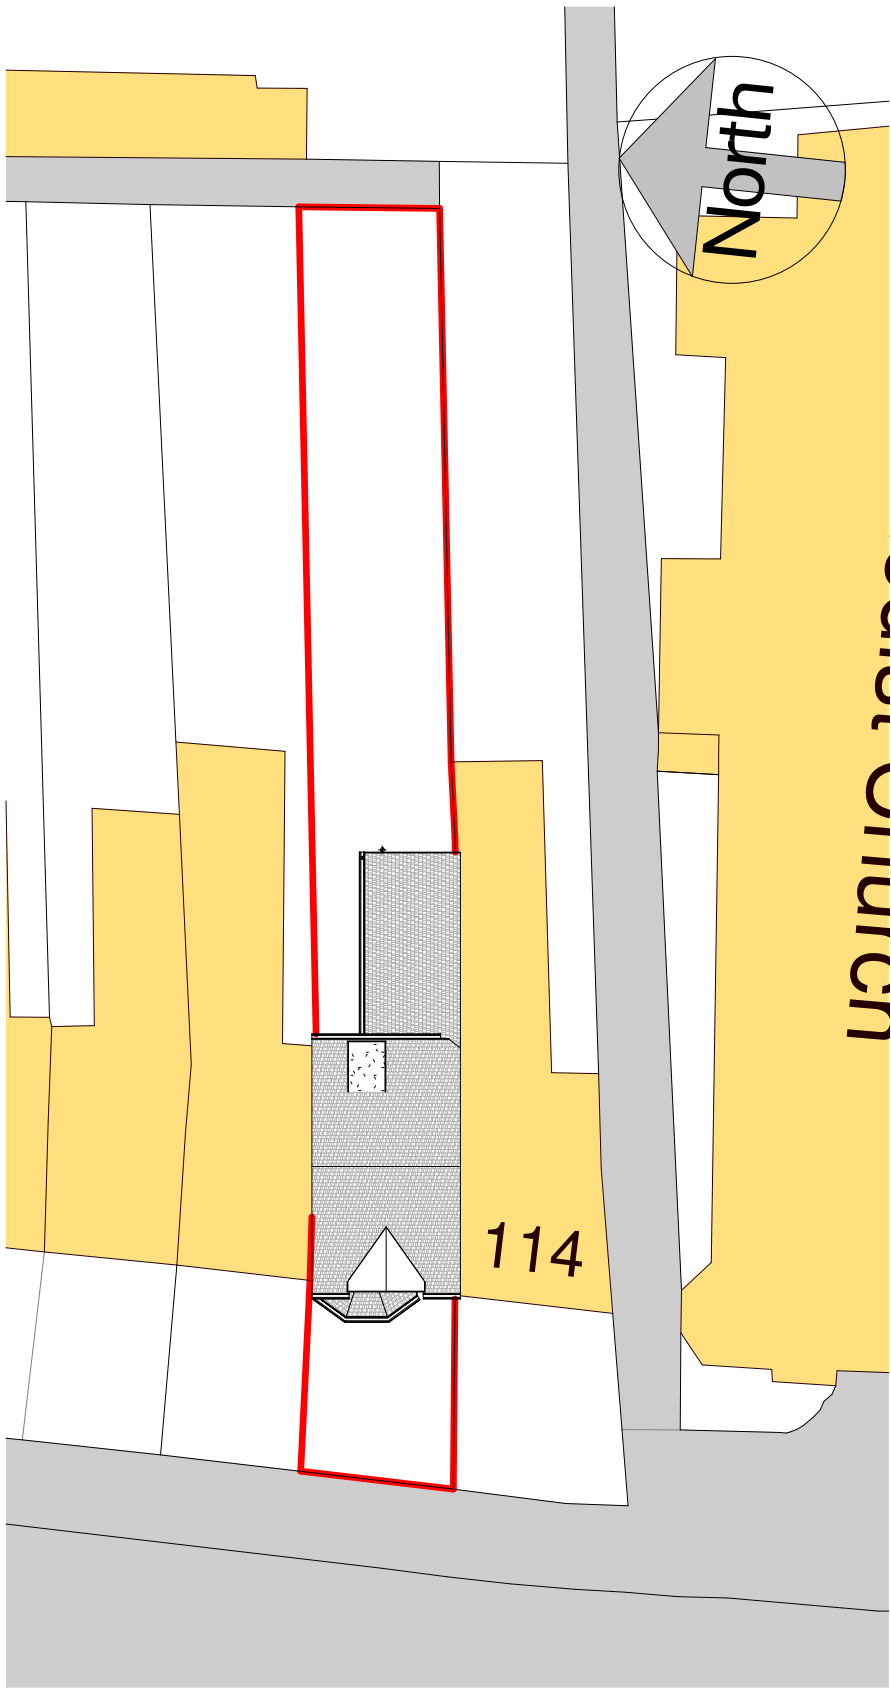

0m 5m 10m 15m 20m 25m
SCALE 1:250 @ A3

1 04. Site plan
1 : 250



Ordnance Survey, (c) Crown Copyright 2018. All rights reserved. Licence number 100022432

0m 25m 50m 75m 100m 125m
SCALE 1:1250 @ A3

2 05. Location plan
1 : 1250