




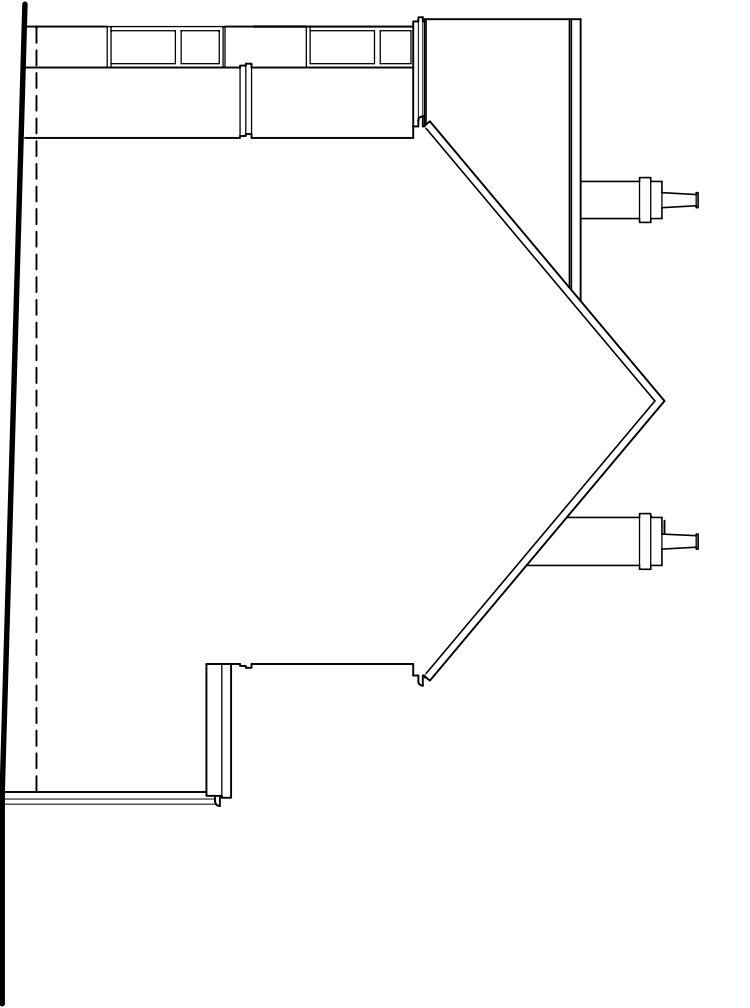

EXISTING SIDE ELEVATION

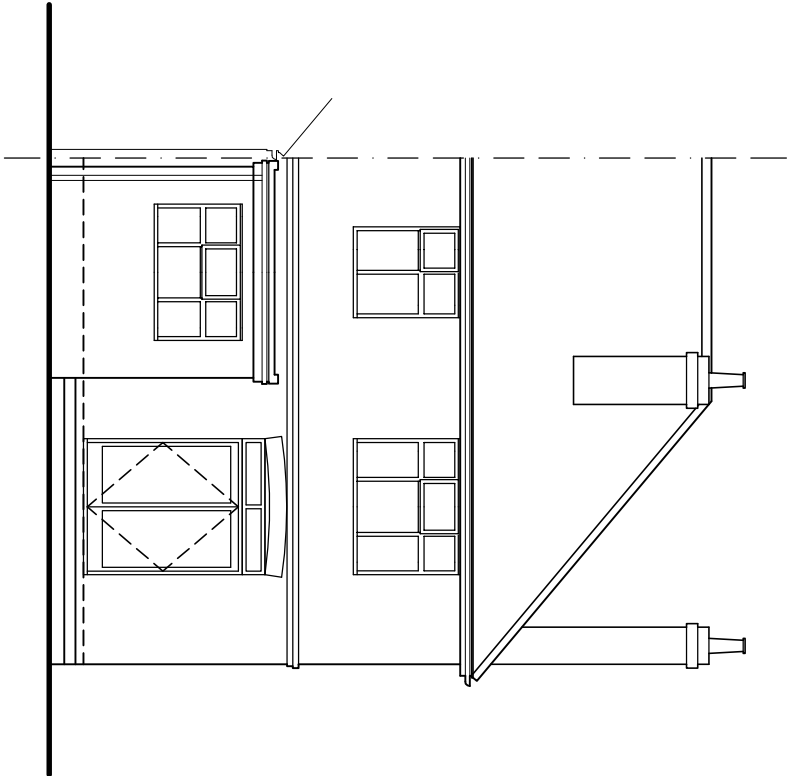


EXISTING REAR ELEVATION

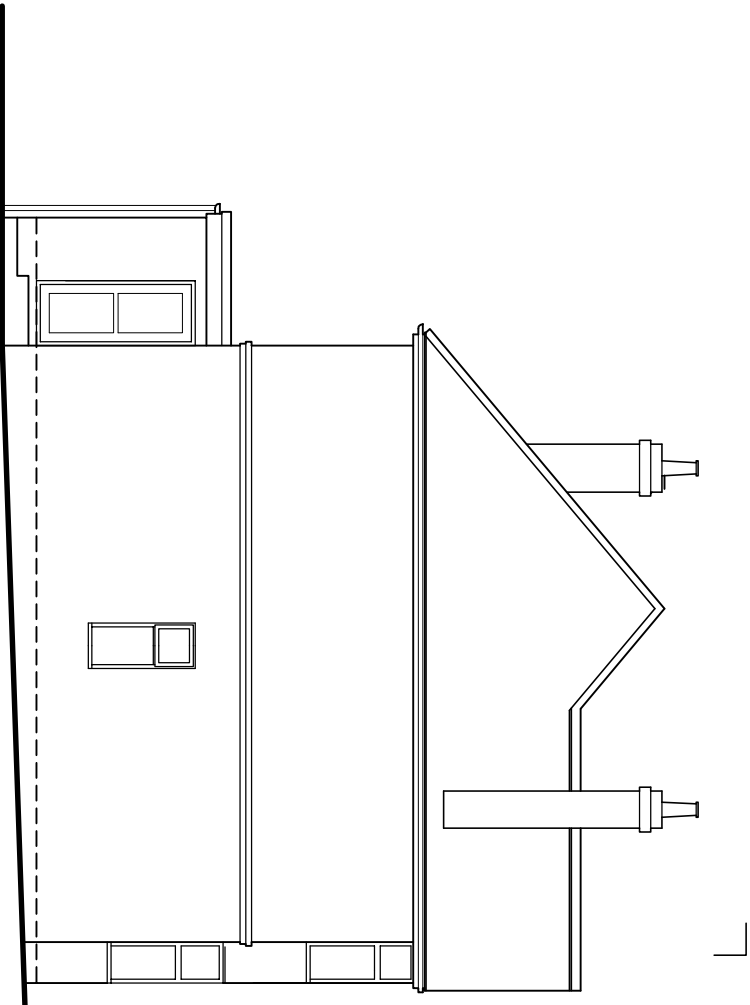


EXISTING SIDE ELEVATION

0 1 2 3 Metres

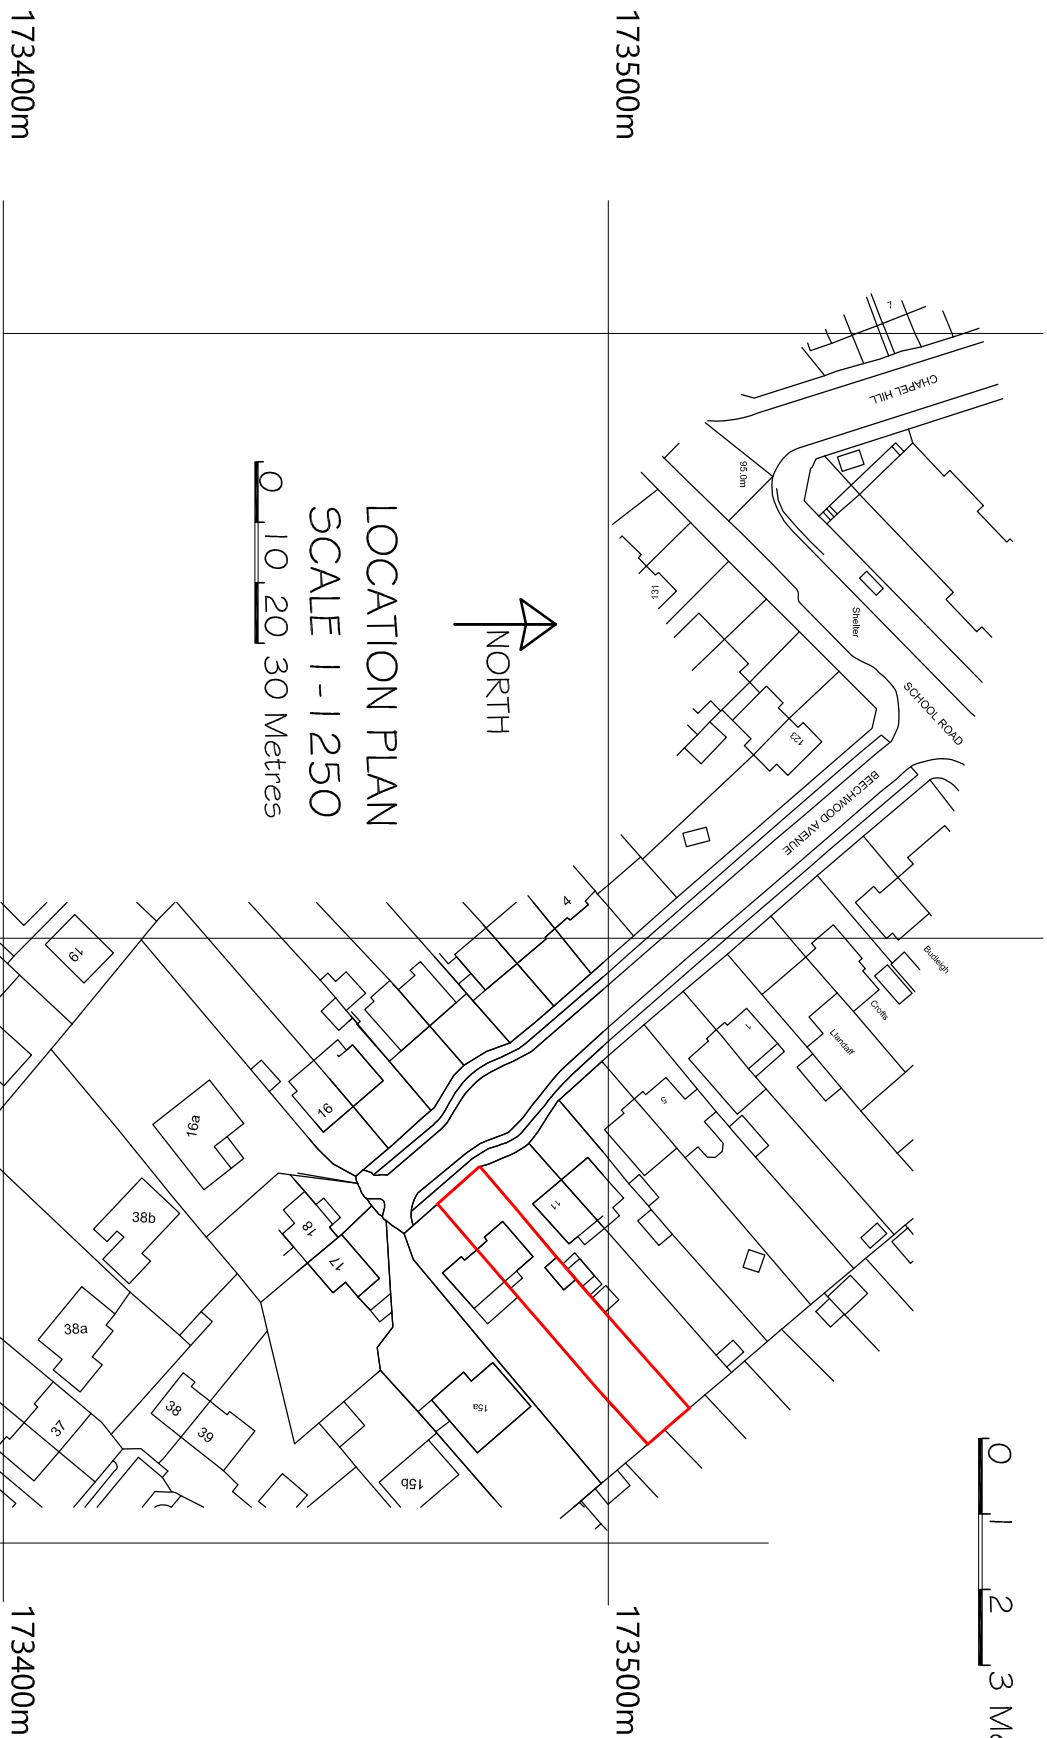

LOCATION PLAN
SCALE 1 - 1 250
0 10 20 30 Metres

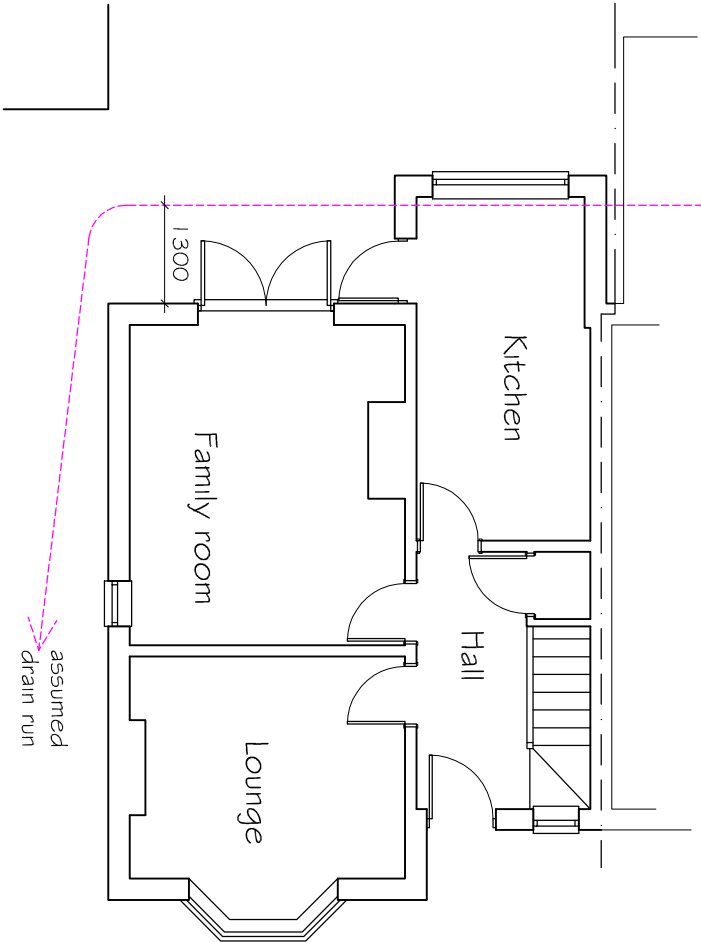

DATE	MODIFICATION	ISSUE	TITLE:-	SCALE:-
			EXISTING PLANS & ELEVATIONS	1 : 100 uos
			AT 13 BEECHWOOD AVENUE, TILFURST	DRAWN BY:-
			READING, BERKS, RG3 1 5BU	DATE:-
			for Mr Michael Watkinson	FEB 2019
				DRAWING No:-
				REV:-
				01