
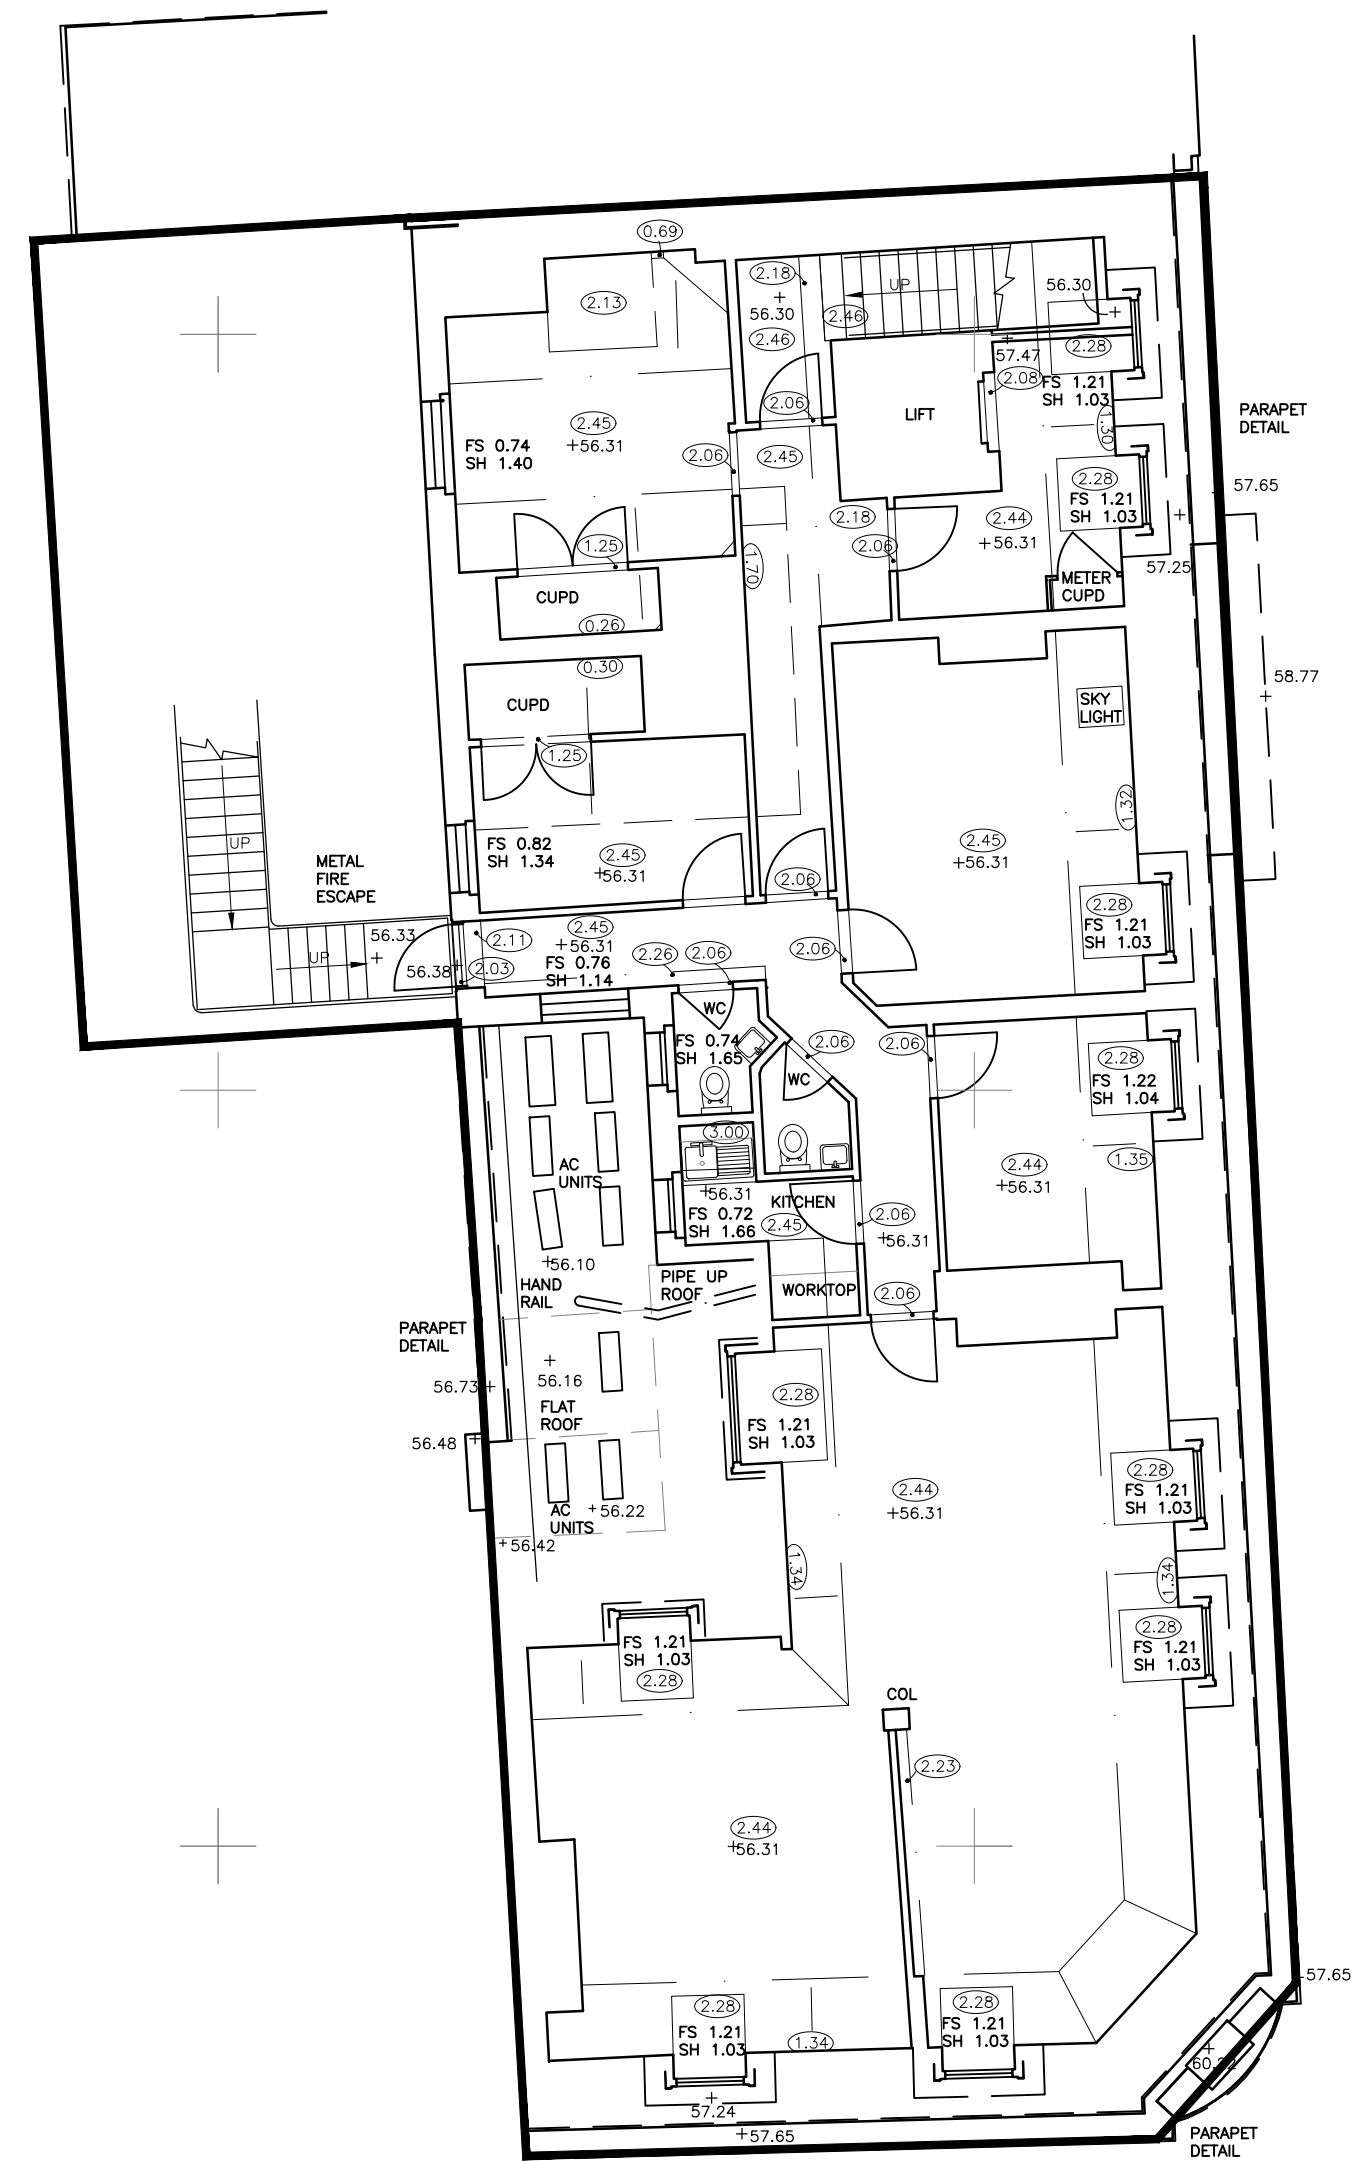


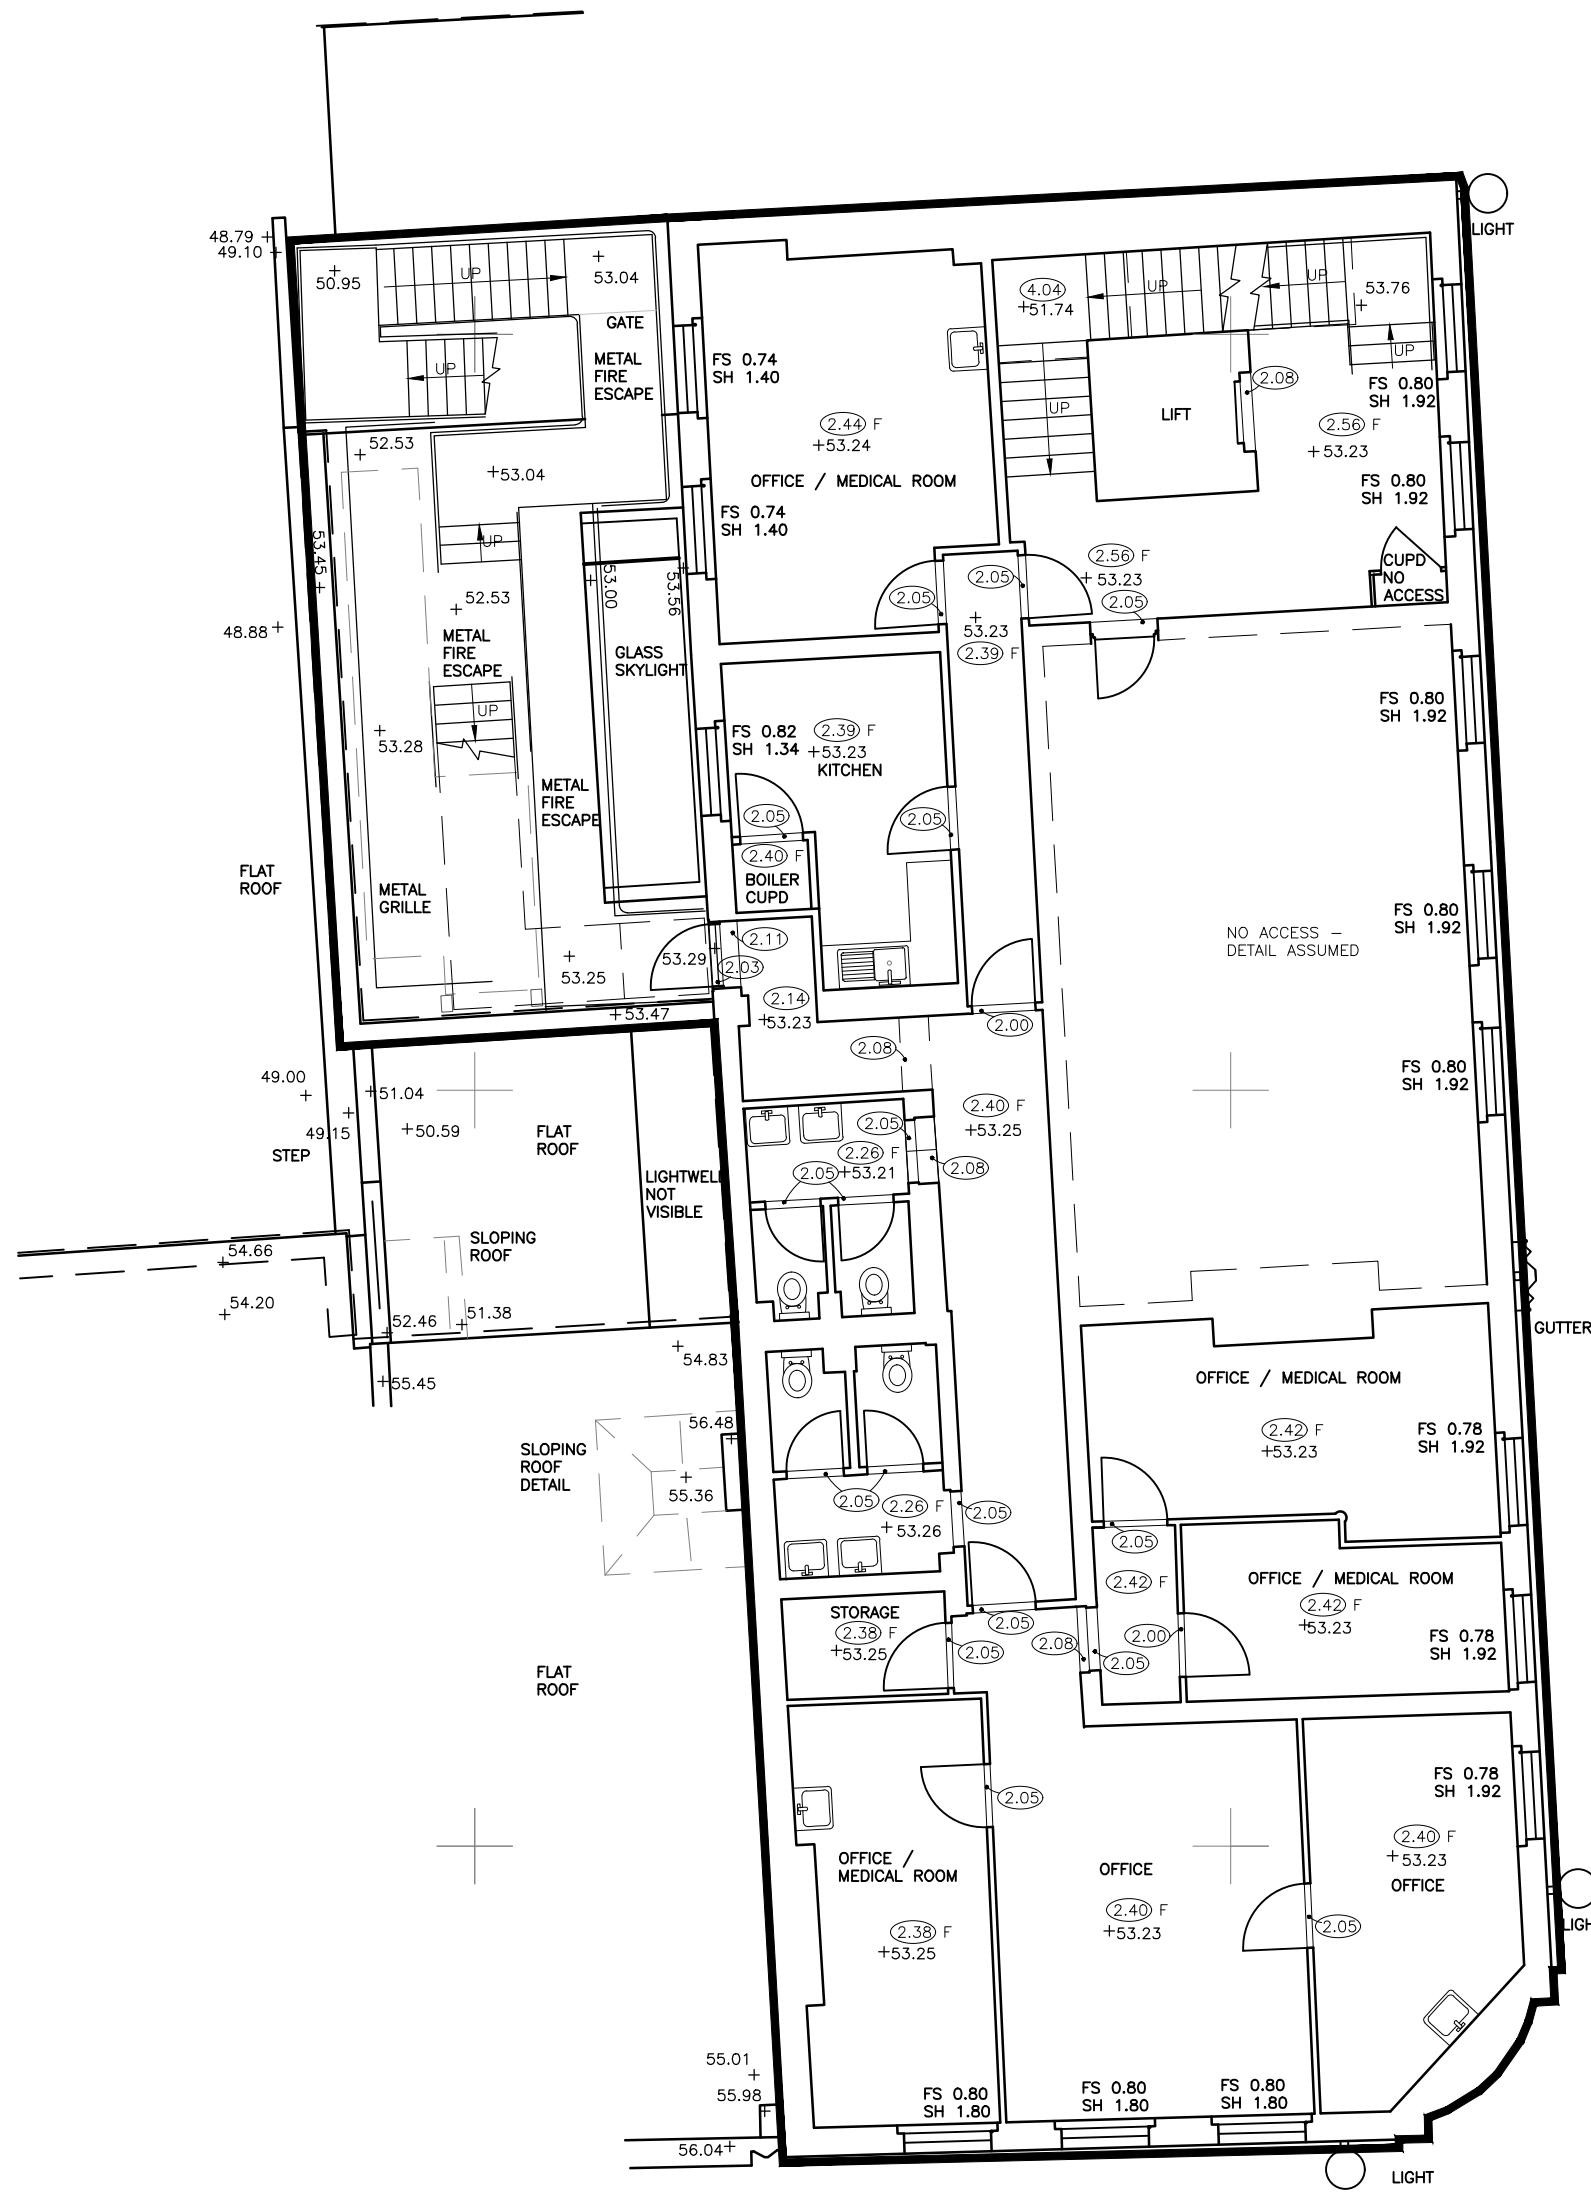

REV.	ISSUED	DESCRIPTION	DRAWN	CHECKED
-	-	-	-	-
-	-	-	-	-
-	-	-	-	-

PROJECT	DESCRIPTION	DATE	SCALE AT A1	JOB NO.
1 Station Road Reading Permitted Development	Existing 2nd & 3rd Floor Plans	Aug 2019	1:100	19.791
CLIENT	DRAWN	CHECKED	REV	
The Thackery Estate	RK	RK	-	

STATUS	DRAWING NO.
Planning	PL.1302

S
& P