



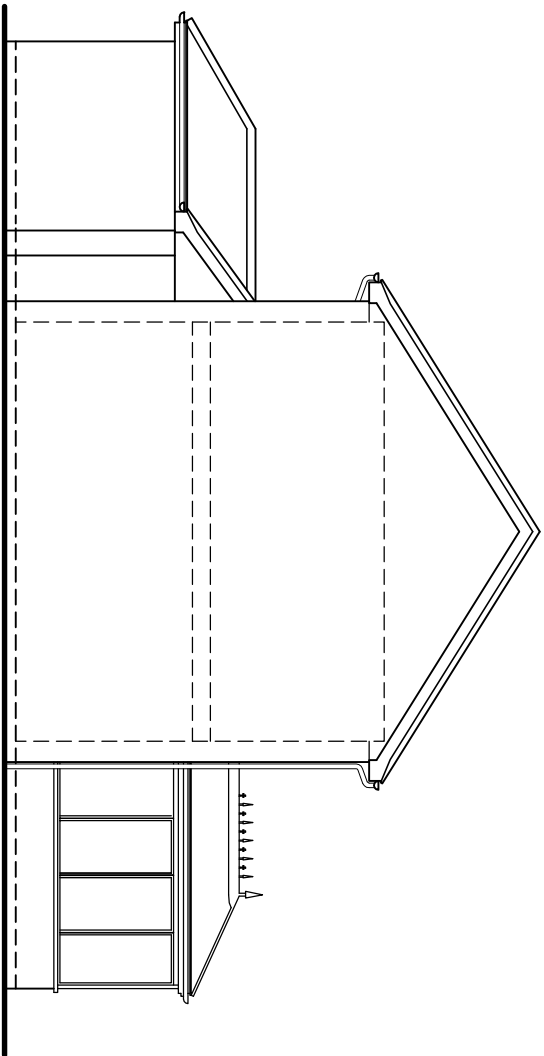

EXISTING SIDE ELEVATION

471100m


471200m

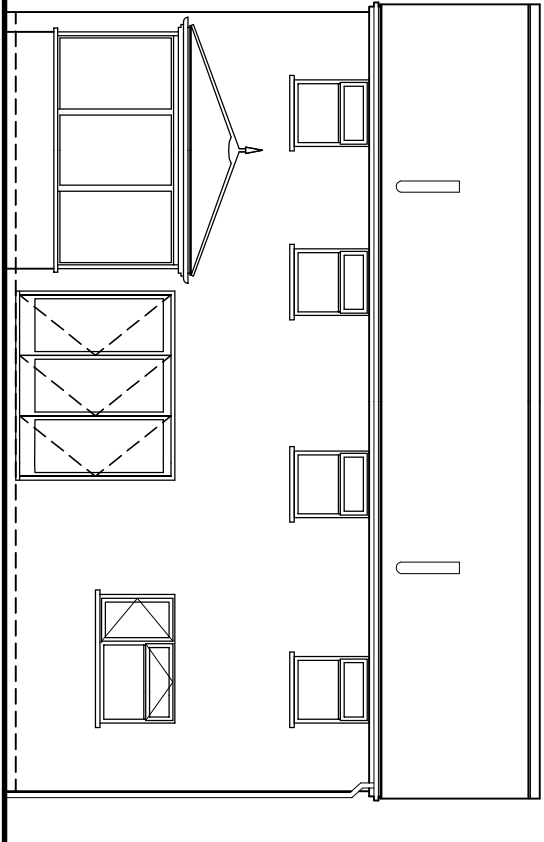


EXISTING REAR ELEVATION

0 1 2 3 Metres

471300m

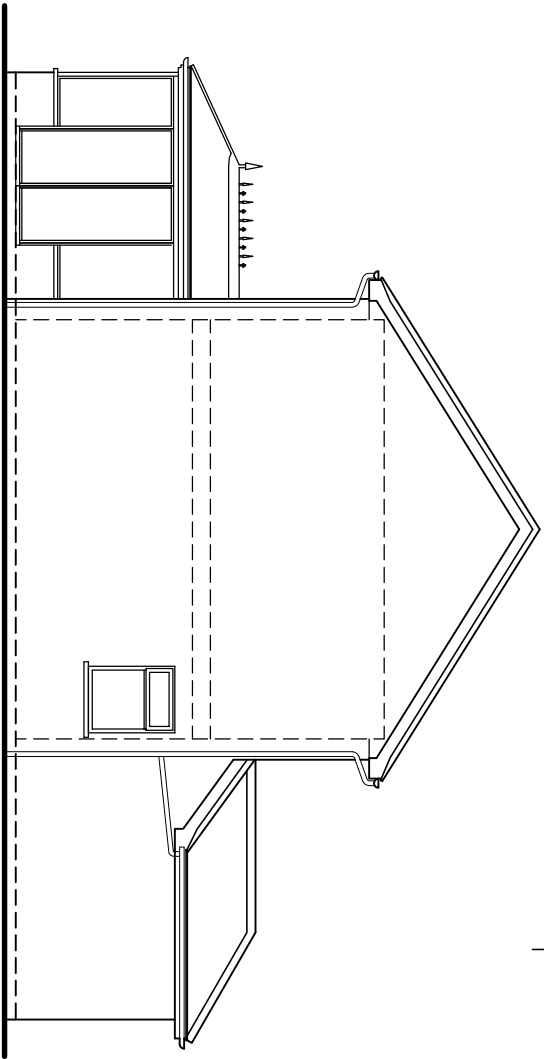

EXISTING SIDE ELEVATION

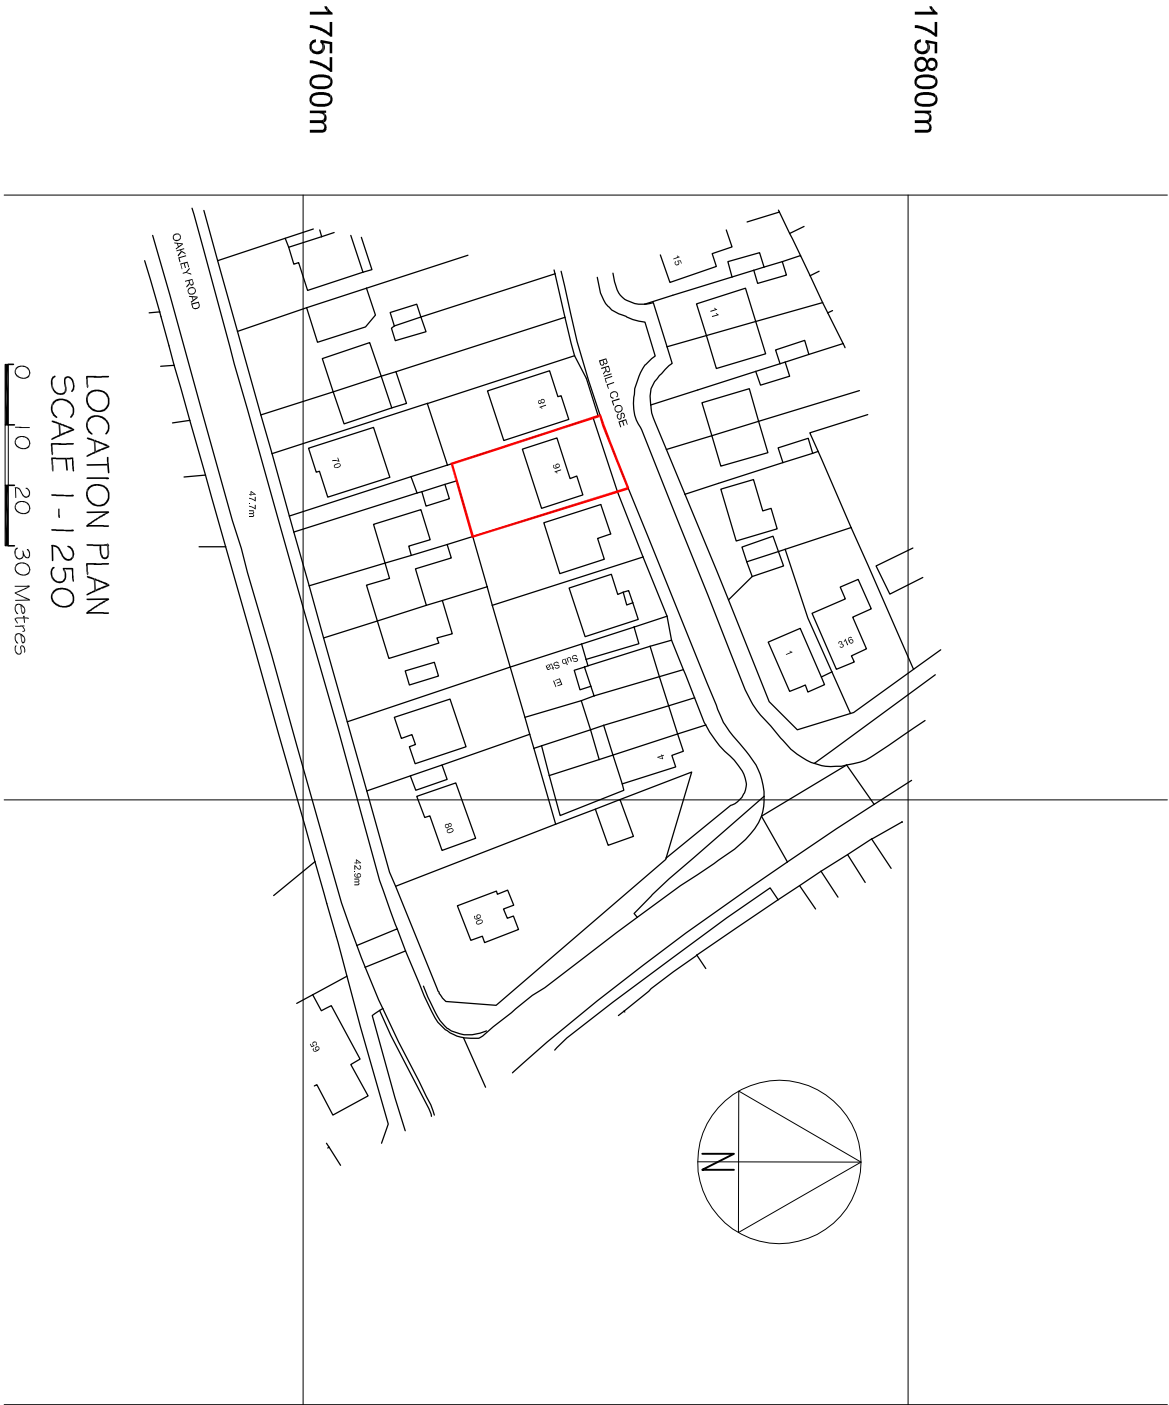

LOCATION PLAN
SCALE 1:1250


0 10 20 30 Metres

471100m

471200m

471300m

©Crown Copyright and database rights 2018 OS 100019980

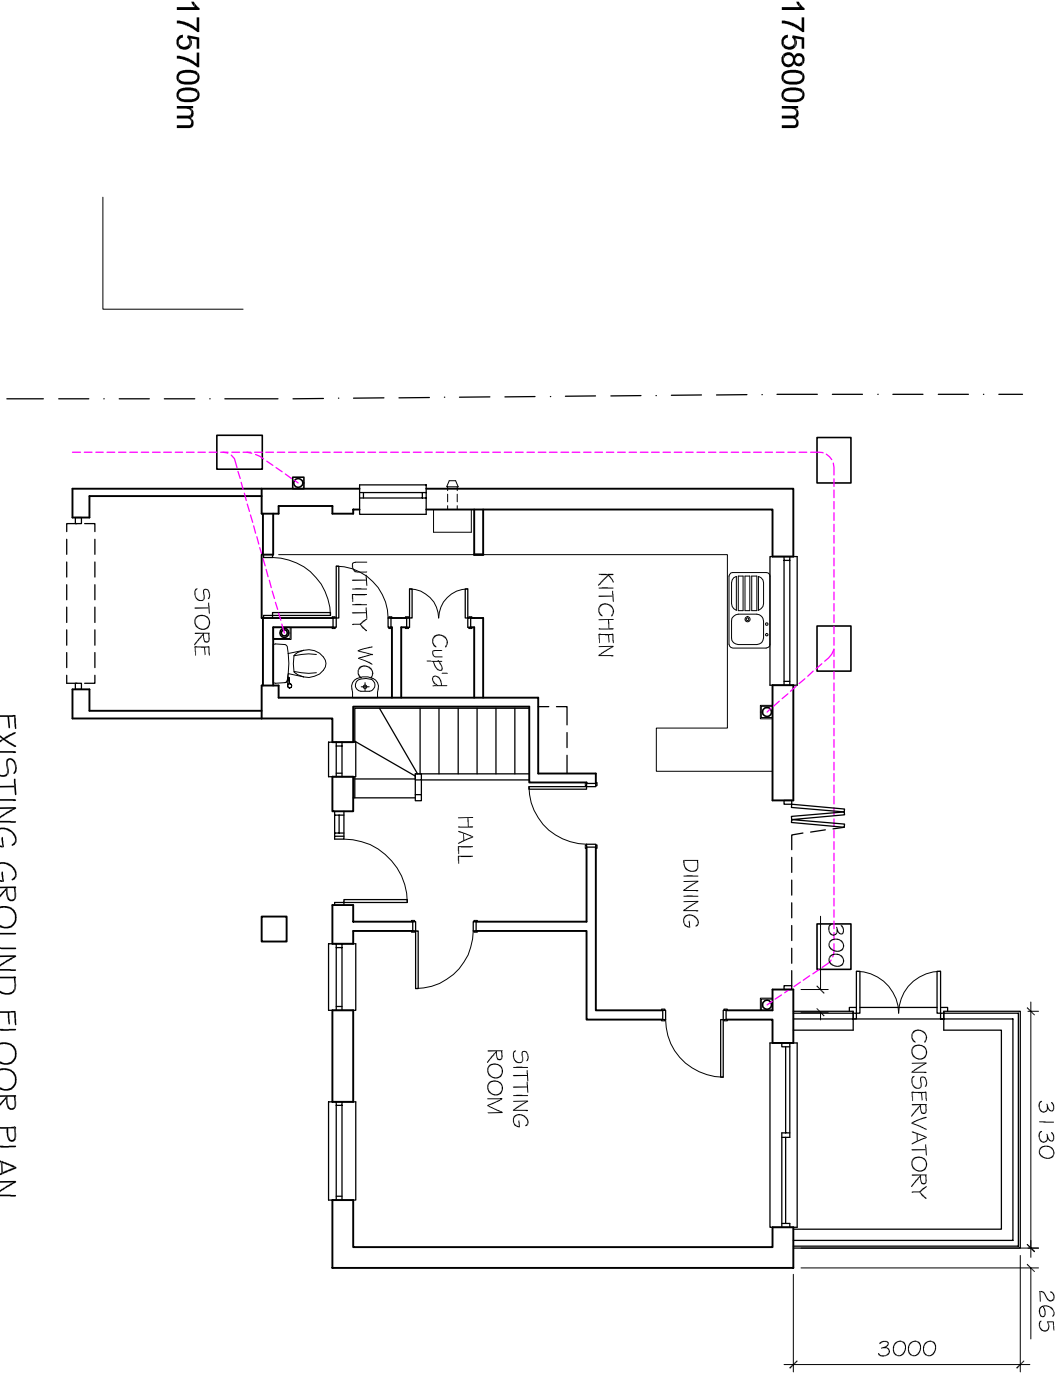

EXISTING GROUND FLOOR PLAN

DATE	MODIFICATION	ISSUE	TITLE:-	SCALE:-
			EXISTING PLANS & ELEVATIONS	1:100 uos @ A3
			AT 16 BRILL CLOSE, CAVERSHAM, RG4 7RD	DRAWN BY:-
			FOR MR & MRS N HACKNEY	DATE:-
				CVS Designs Ltd
				DRAWING No:-
				01