



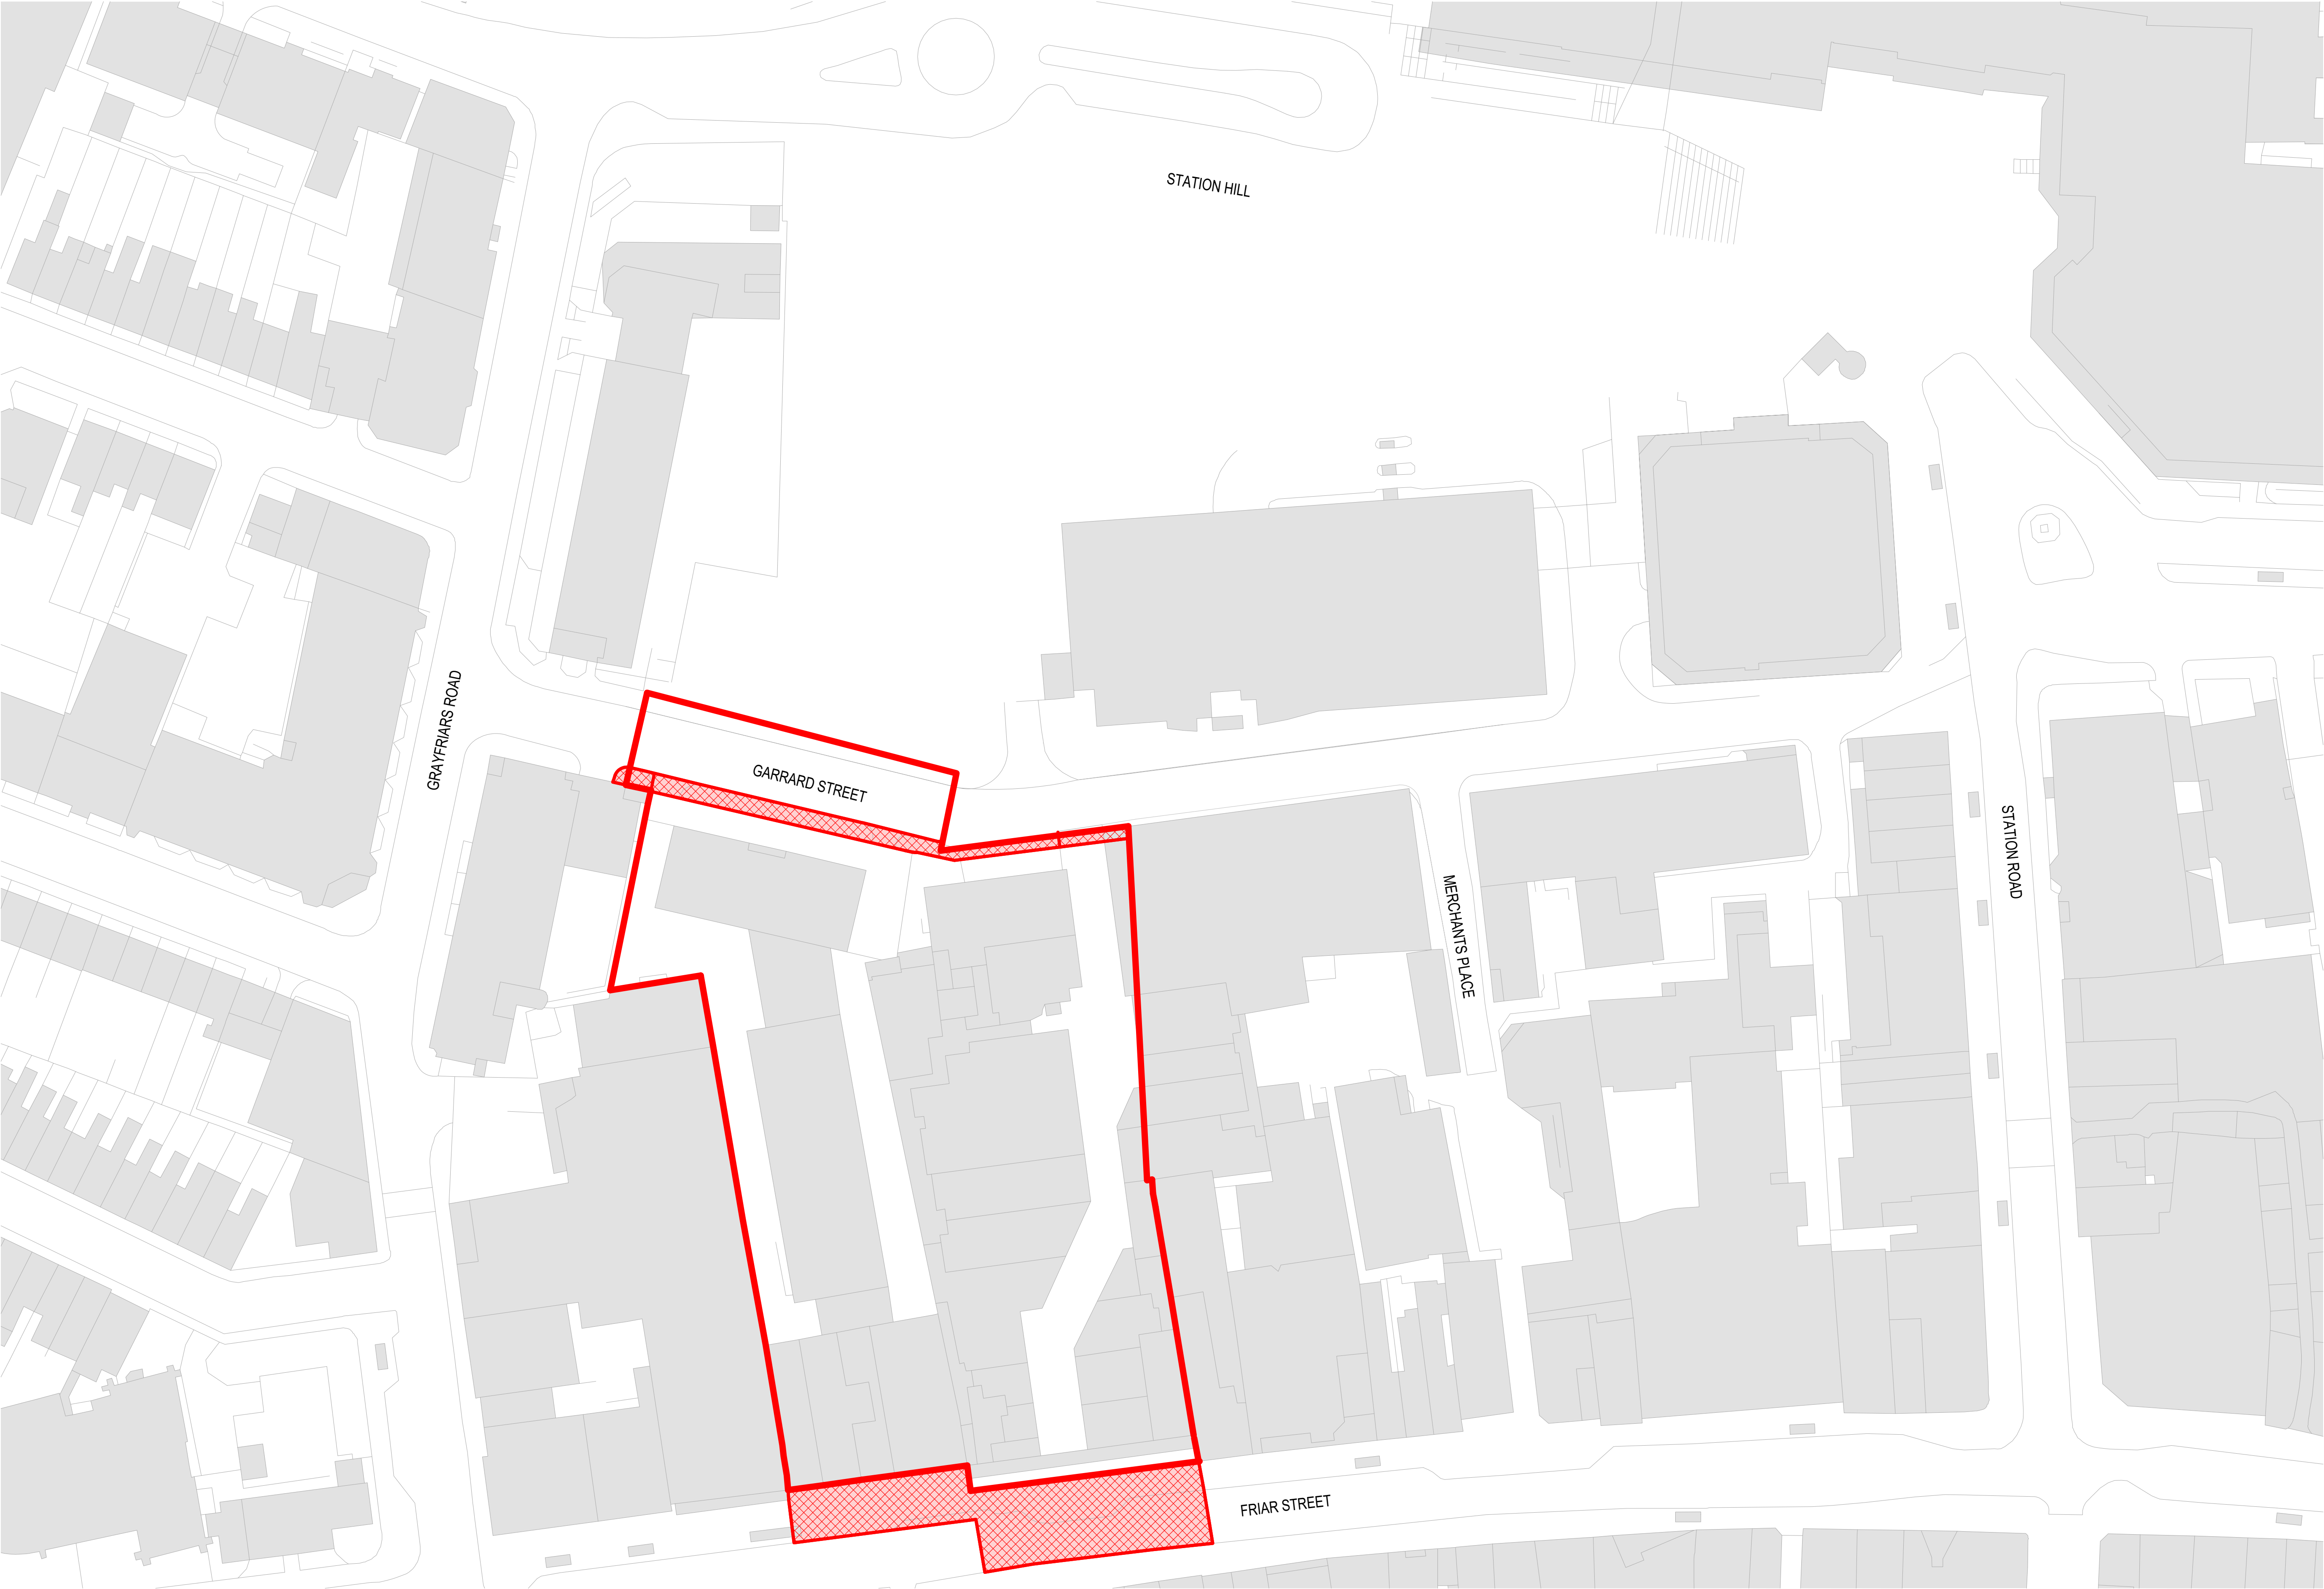

00 Site - Plot E - Existing Site Plan
1 : 500

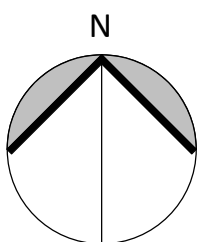

GENERAL NOTES
All rights reserved.


All drawings and written material appearing here, constitute original and unpublished work of the Architect and may not be duplicated, used or disclosed without written consent of the Architect.

Notes and material designations are typical for similar conditions unless otherwise indicated.

- Application Boundary
- Areas Subject to S276
- Works Beyond Ownership Boundary

REV No.	DATE	DESCRIPTION	DWN	CHK
P11	2019-0628	Application Boundary Amended		
P10	2019-0315	Issued for Planning		

KEY PLAN

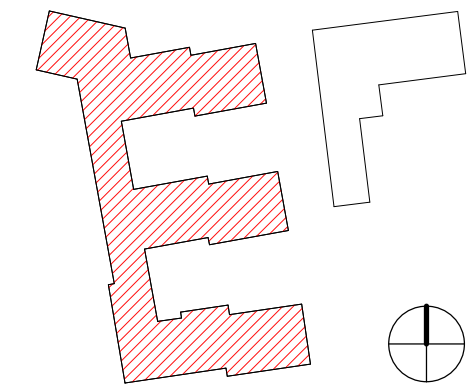

PROJECT

Station Hill, Reading

CLIENT

SH Reading Master LLP

CALLISONRTKL
A DESIGN CONSULTANCY OF ARCADIS

CallisonRTKL - UK Ltd.
25 Farringdon Street, 10th Floor
London EC4A 4AB
T: +44(0)20 7306 0404

SHEET IDENTIFICATION
TITLE
Site - Plot E Existing Site Plan

STATUS

Planning

PROJECT NUMBER
050-170073
DATE DRAWN: 07/02/18
SCALE @ A1: As indicated
DRAWN BY: AM
CHECKED BY: LP

PROJECT	ORIGINATOR	ZONE	LEVEL	TYPE
SHR	- CRL	- SB	- ZZ	- DR
ROLE	NUMBER	REVISION		
P	- 100-004-	P11		