



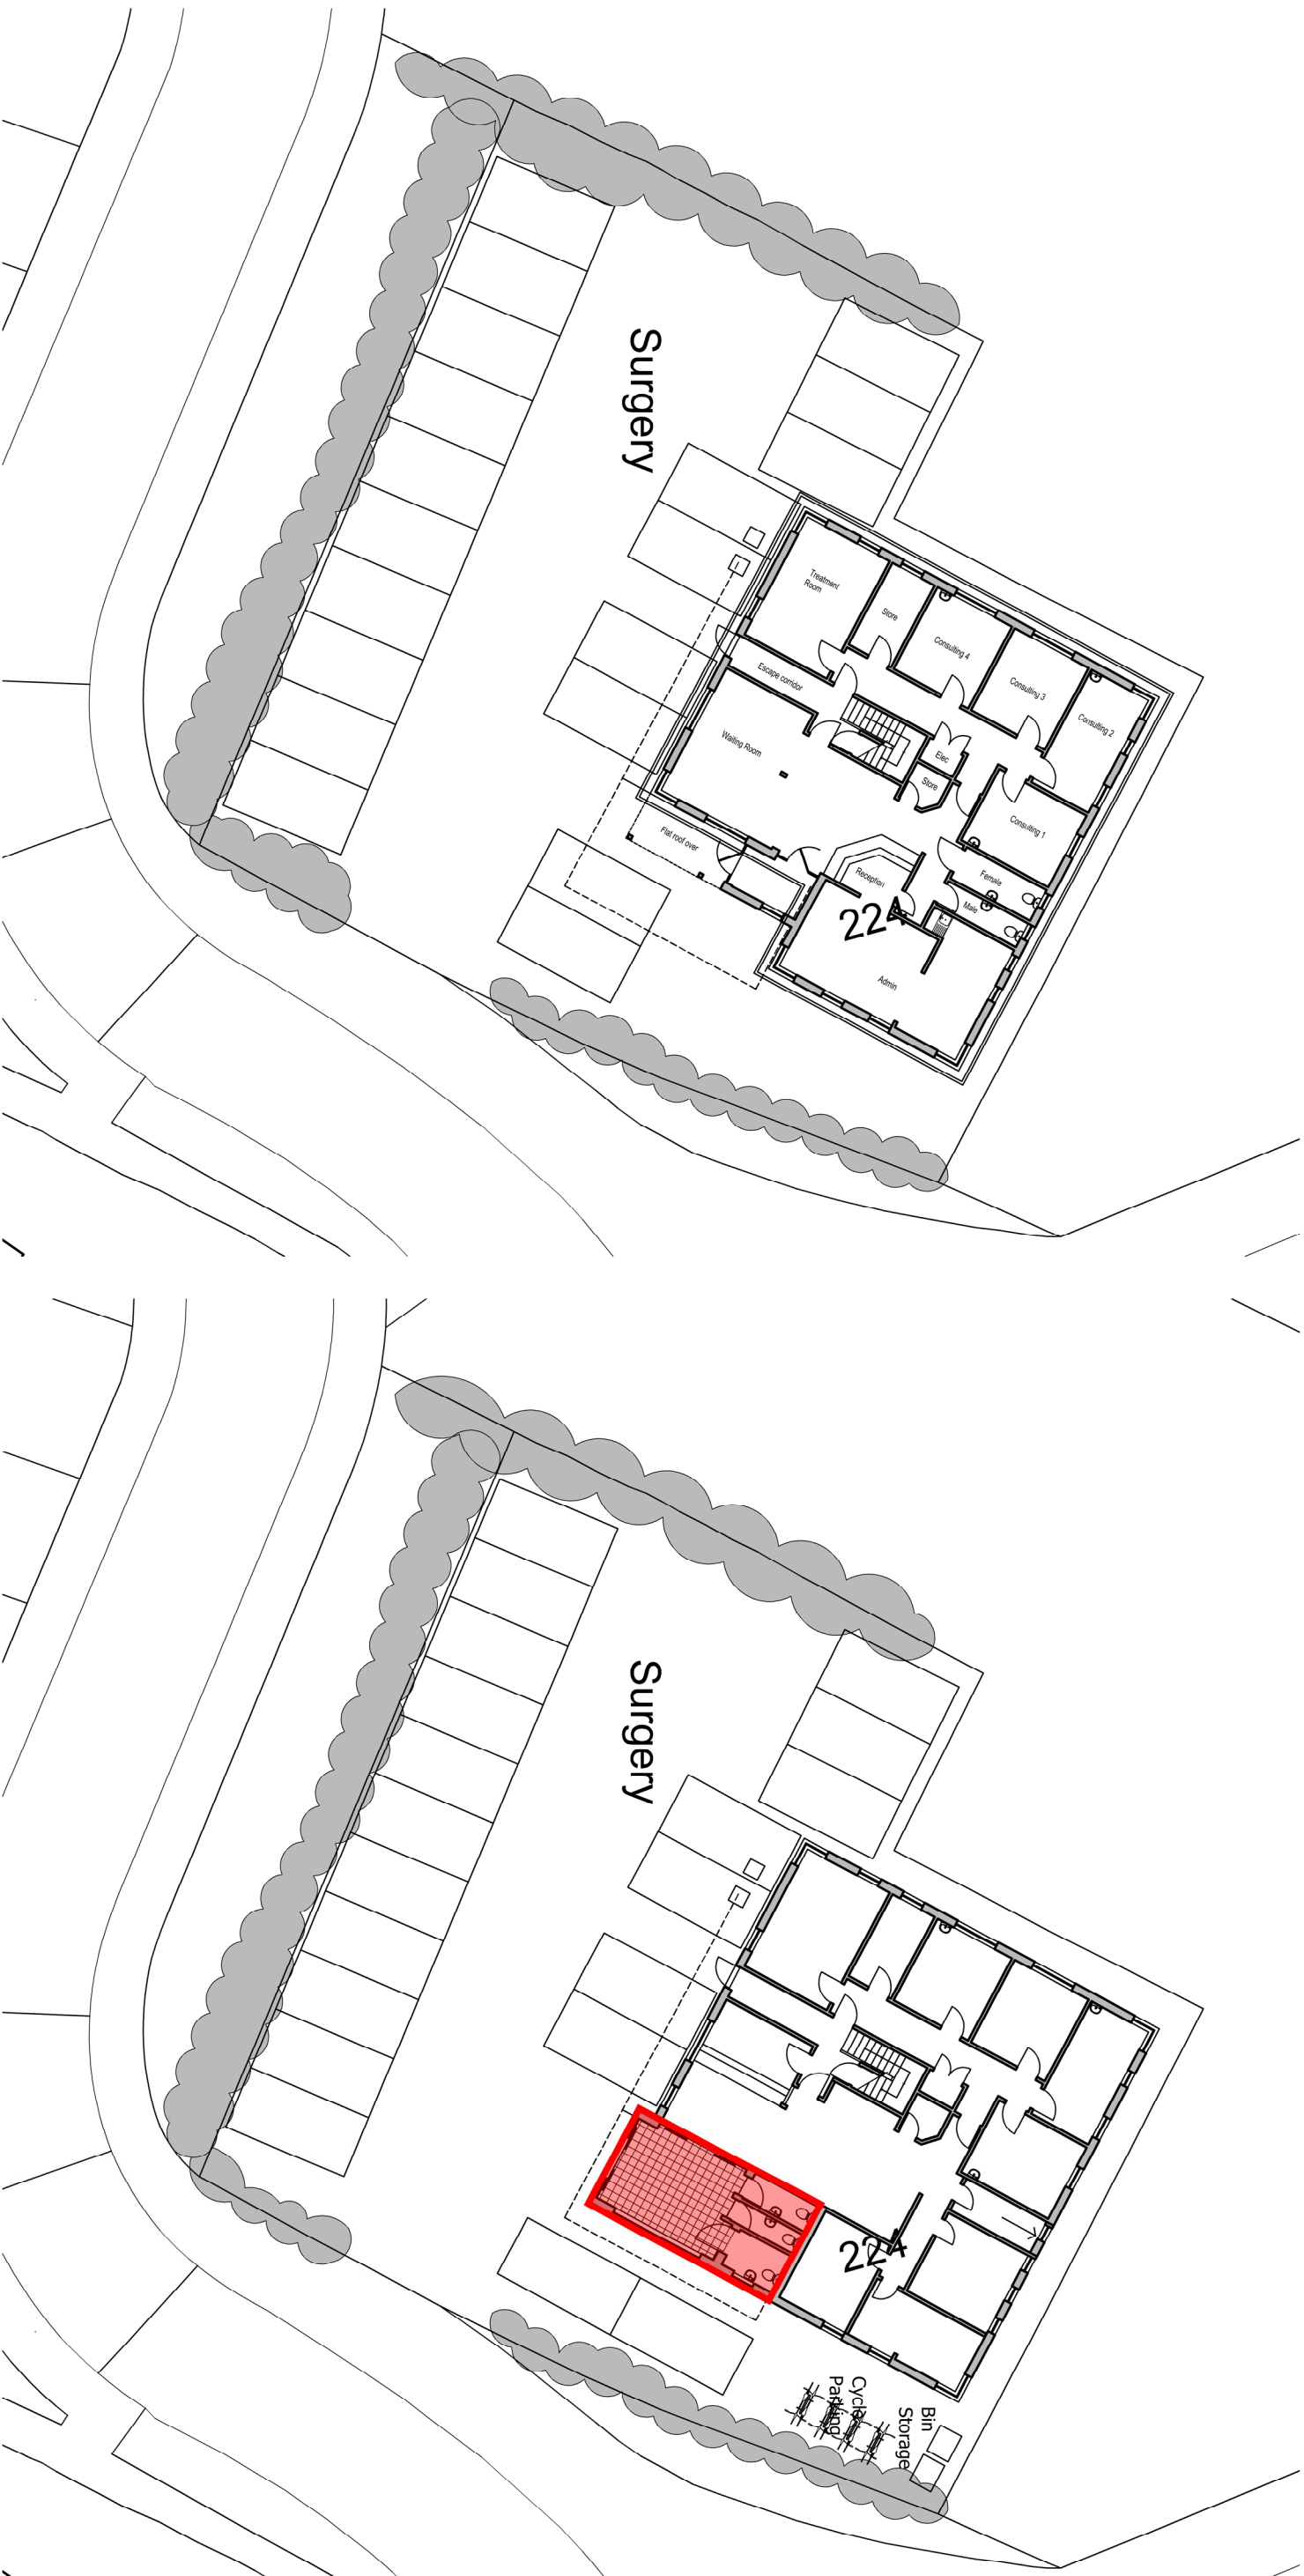

Existing Site Plan

Proposed Site Plan

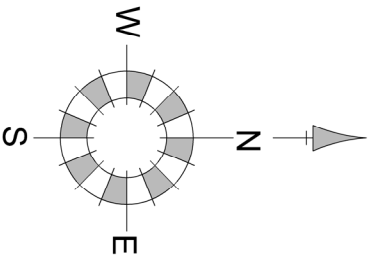

Rev Item	Date
A	Cycle storage/Bin storage added. 20.02.19

Project
Works to Green Road Surgery
for Parkside Family Practice

Drawing Title
Existing and Proposed Site Plans

Date	Scale	Drawn by	Check by
23.02.19	1:250@A3	AH	
Project No	Drawing No	Revision	
	02	A	