





SCALE 1:200 @ A3

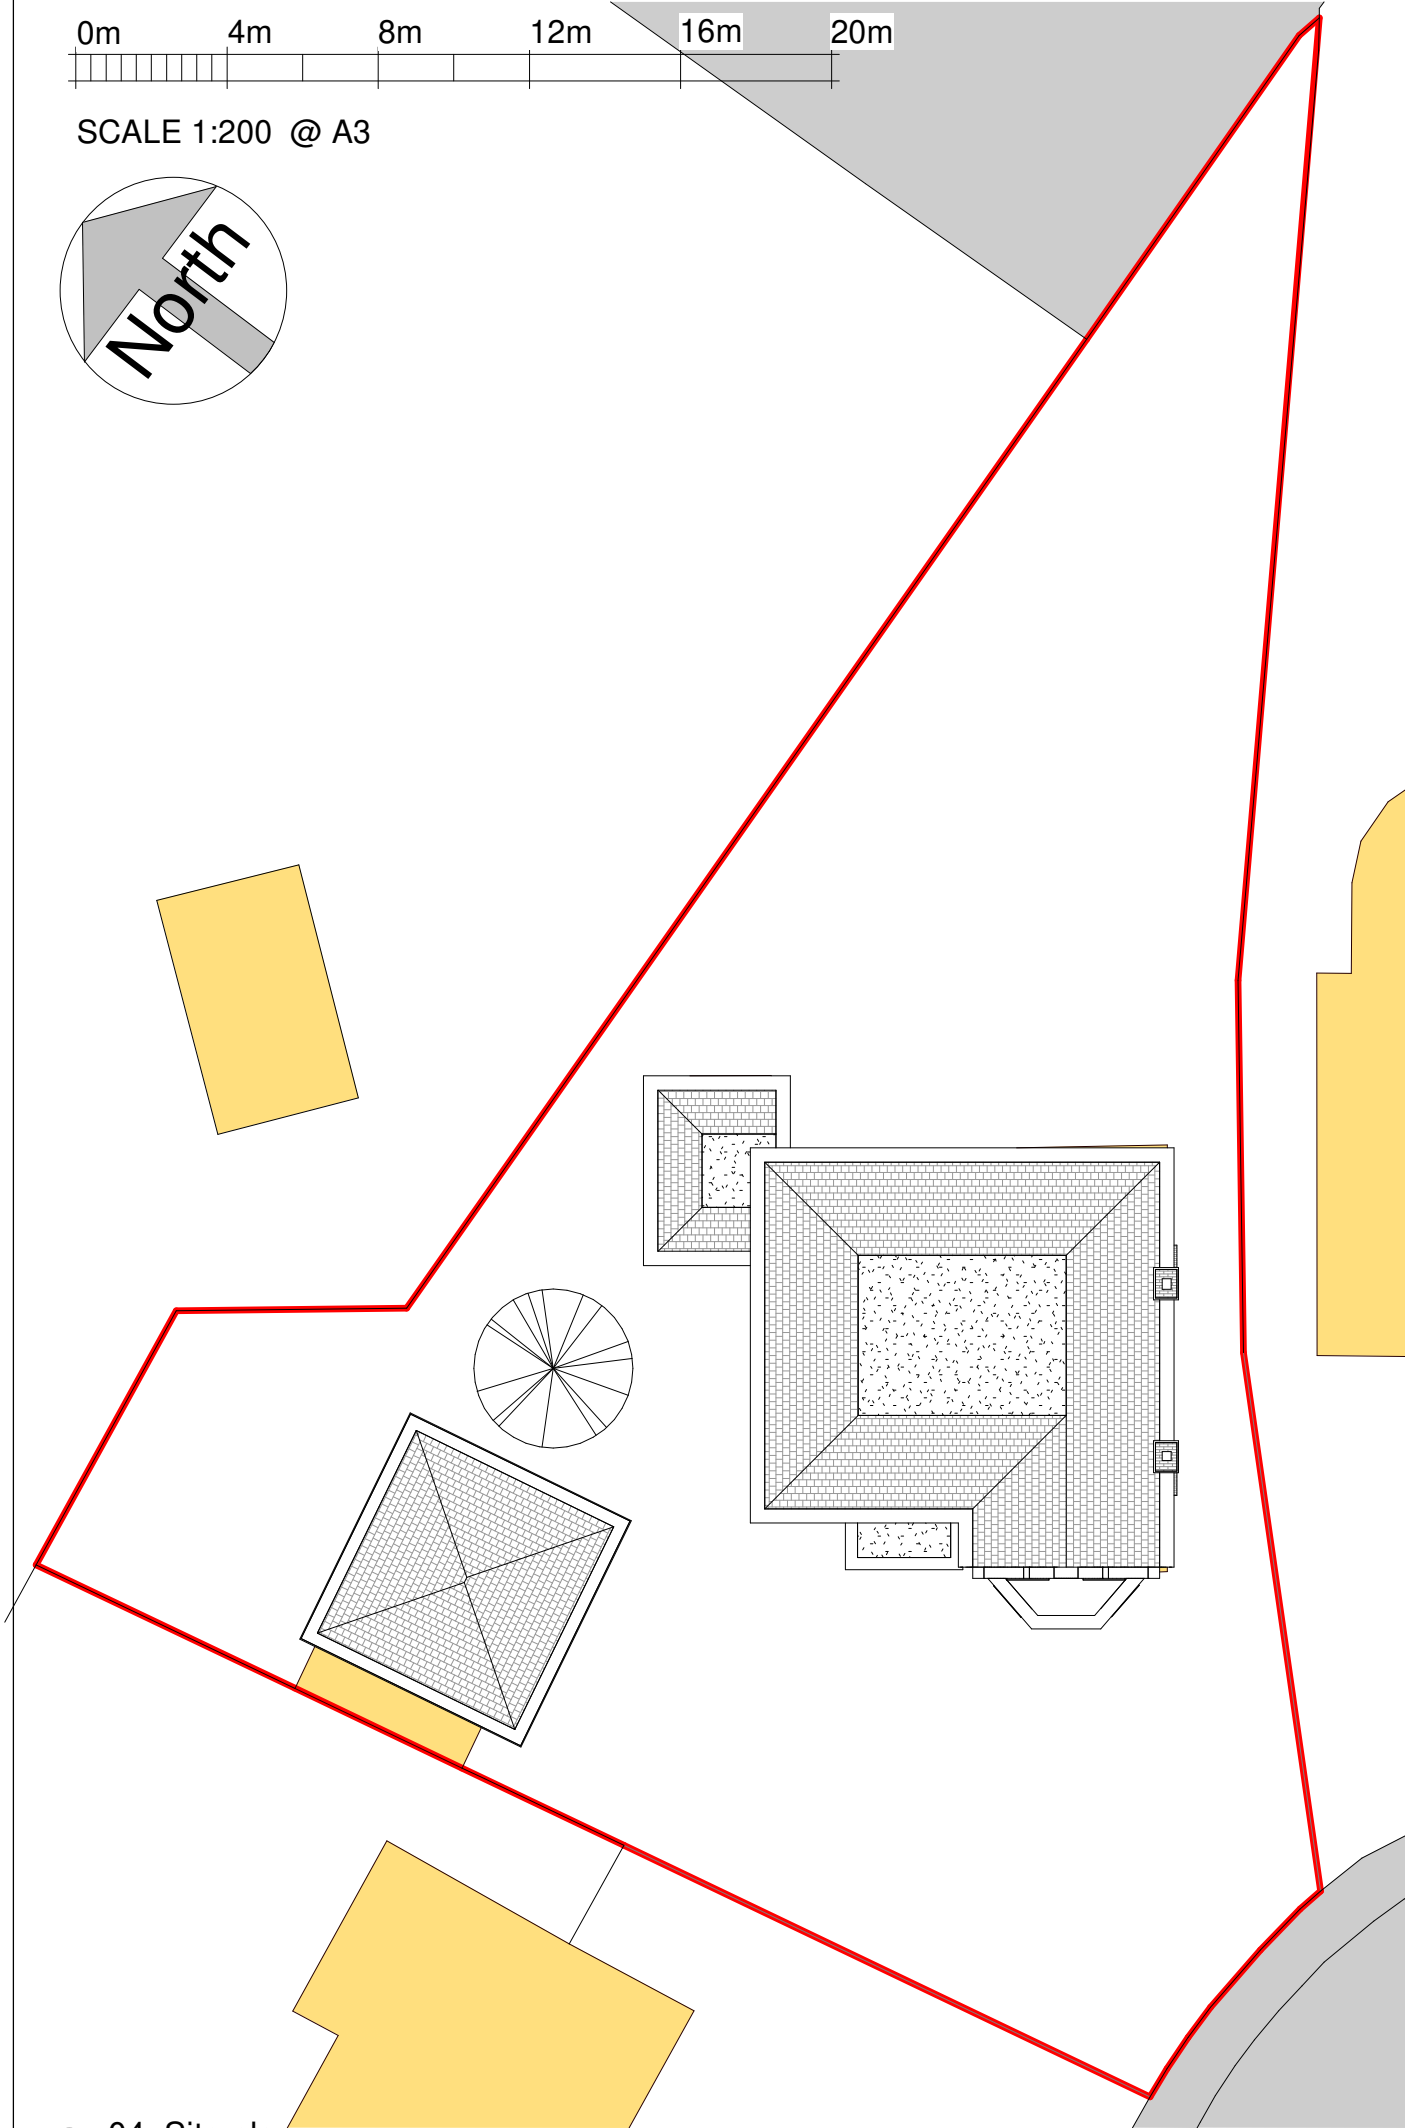

1 04. Site plan
1 : 200

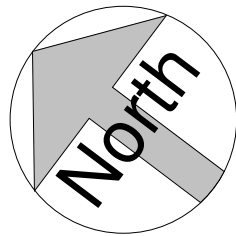

SCALE 1:1250 @ A3

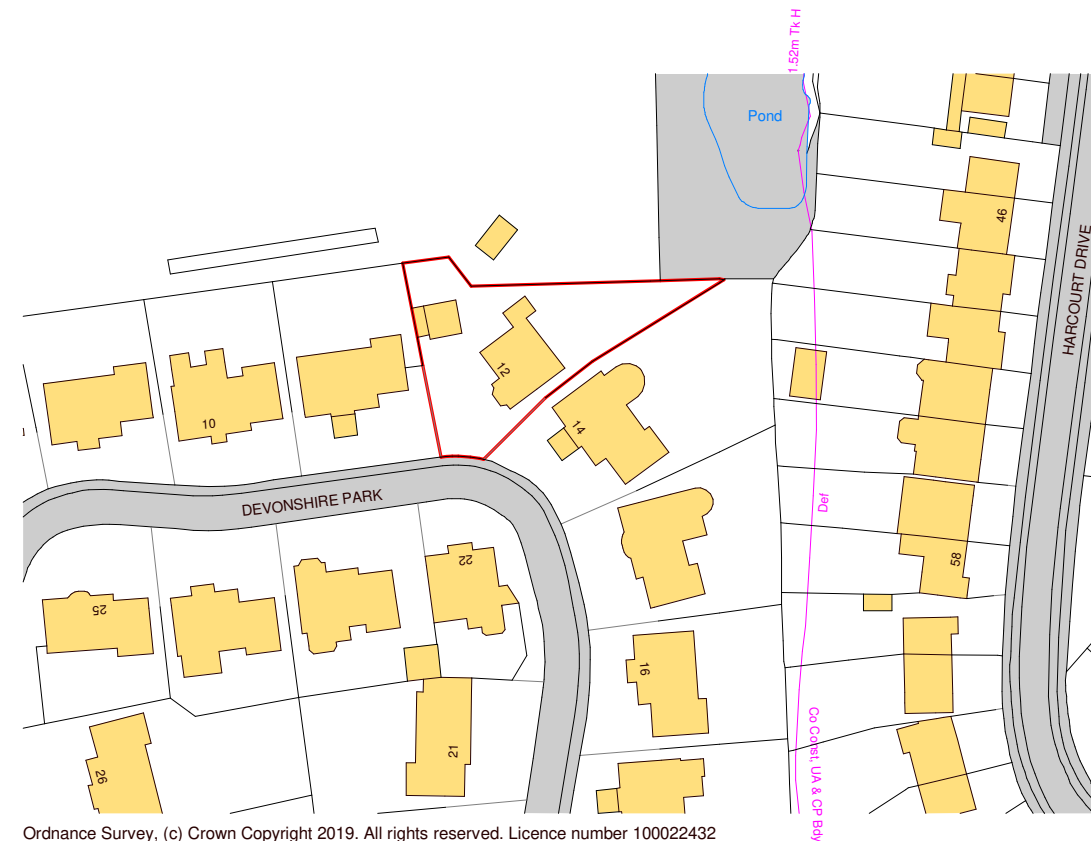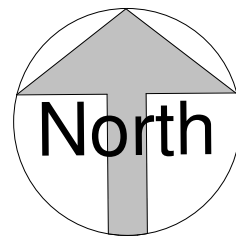

Ordnance Survey, (c) Crown Copyright 2019. All rights reserved. Licence number 100022432

2 05. Location plan
1 : 1250

THIS DRAWING IS SUBJECT TO COPYRIGHT & REMAINS THE PROPERTY OF DESIGN WORK STUDIOS. IT MUST NOT BE RE-PRODUCED EITHER PARTIALLY OR FULLY, WITHOUT THE WRITTEN CONSENT OF DESIGN WORK STUDIOS. DRAWING SCALES ARE FOR INDICATION ONLY AND SHOULD NOT BE USED TO ACCURATELY DEPICT ACTUAL OR DESIGNED CONDITIONS.
© 2019 DESIGN WORK STUDIOS. ALL RIGHTS RESERVED.

REV	DATE	DESCRIPTION

STATUS
Planning

CLIENT **Sunita Gatha**
ADDRESS **12 Devonshire Park, Reading
RG2 7DX**

 **Design Work
Studios Ltd.**

The White Building
33 Kings Road
Reading
RG1 3AR

info@designworkstudios.co.uk
www.designworkstudios.co.uk

DRAWING BY **DDA**
CHECKED BY **PT**
SCALE **As indicated @ A3**
DATE **21.01.2019**

DWG # **1242-00 EX OS**

TITLE
SITE PLAN AND LOCATION PLAN

EXISTING