




Rev.	Date	Note	Author	Checked
-	dd/mm/yy	Note	XXX	XXX

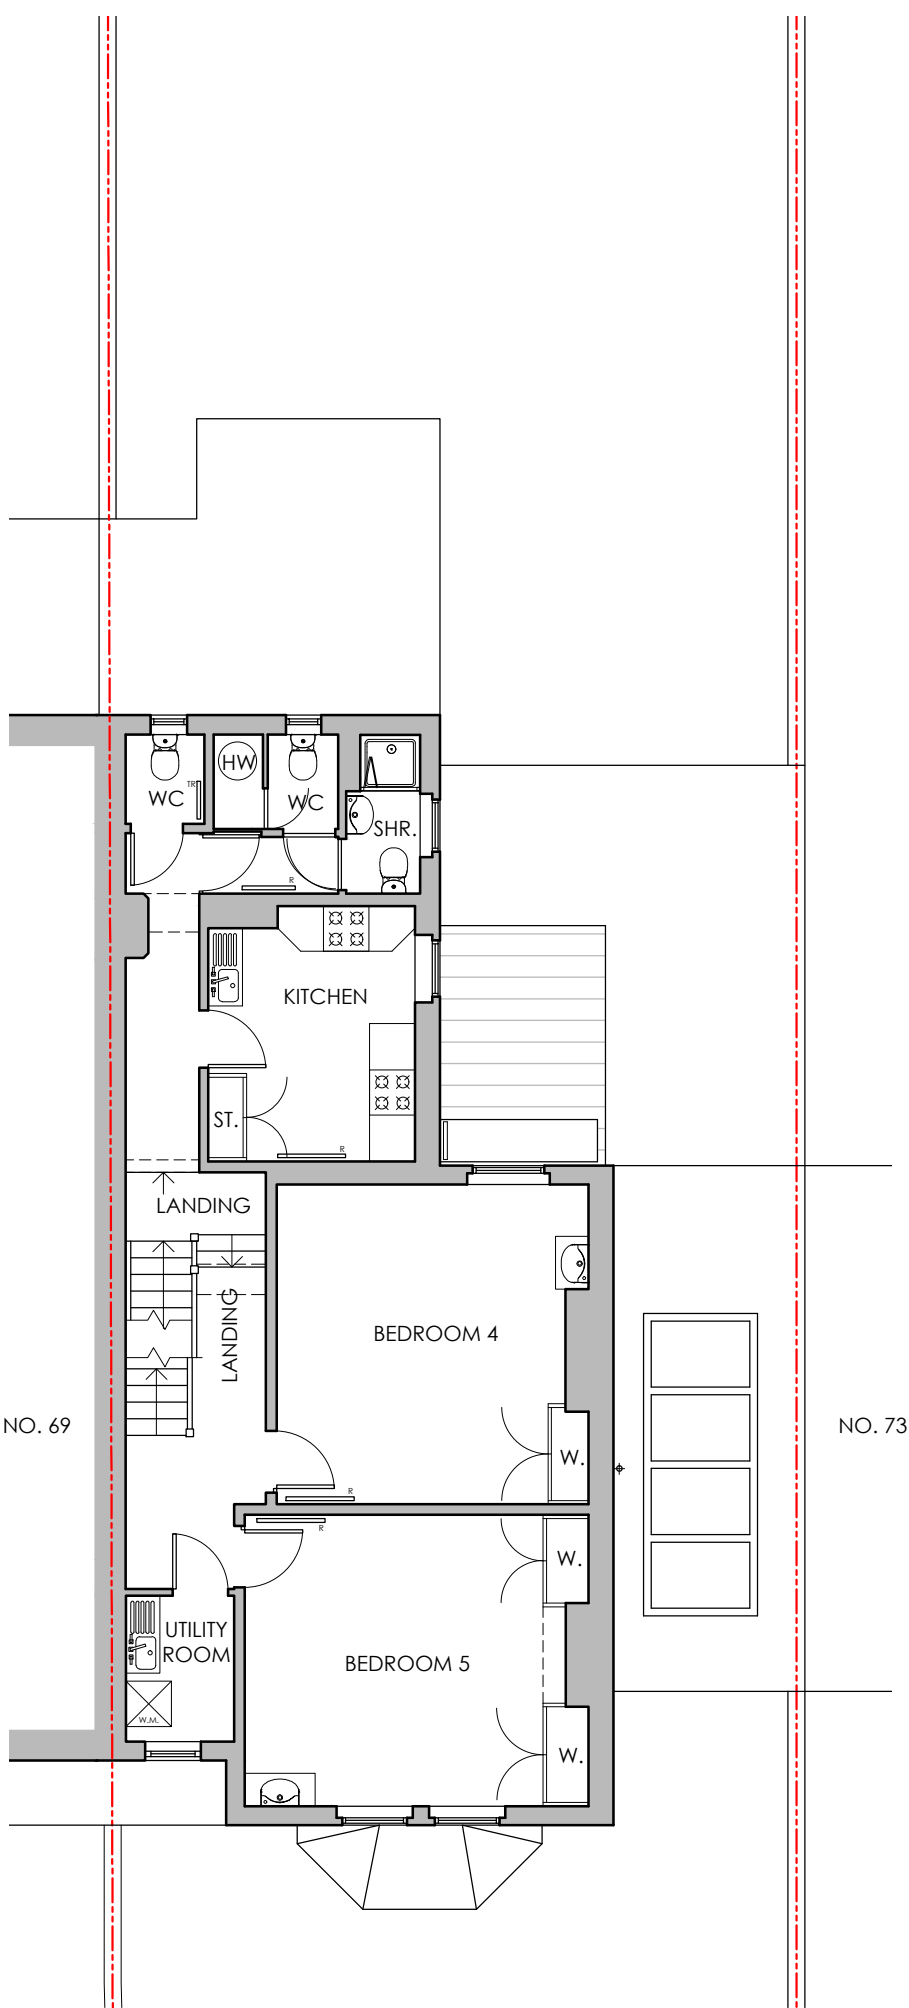

EXISTING FIRST FLOOR PLAN

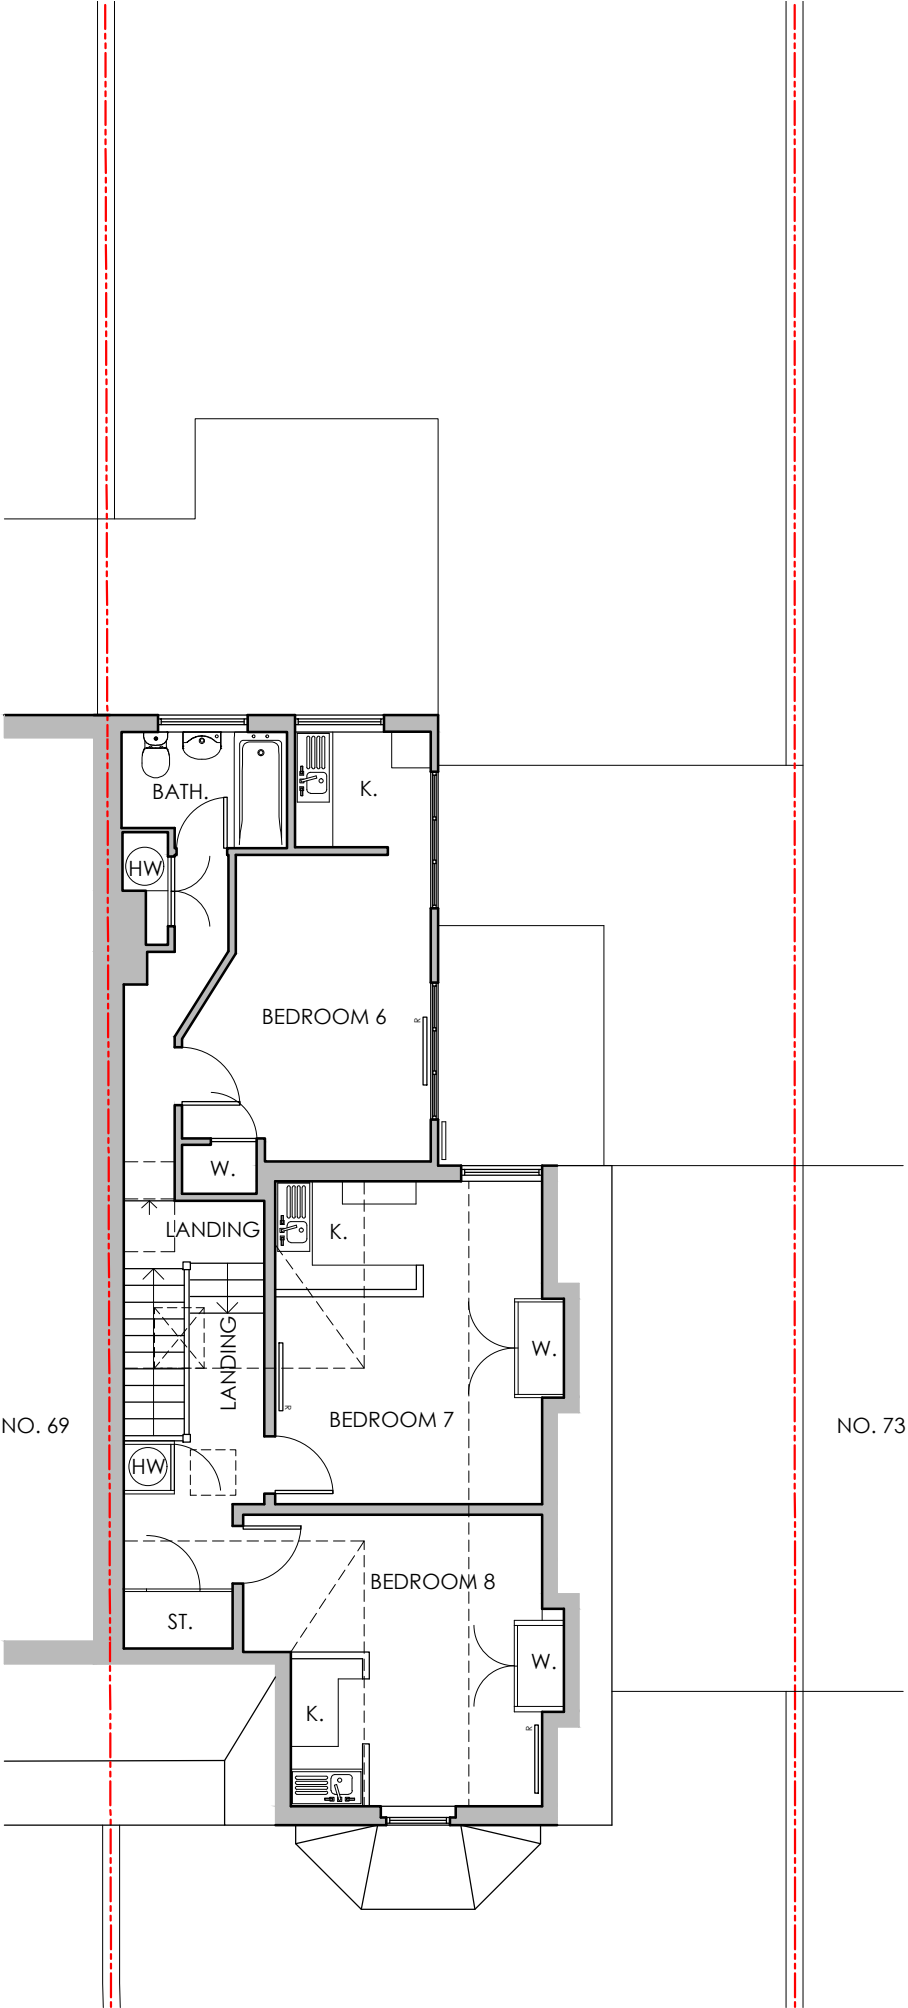

EXISTING SECOND FLOOR PLAN

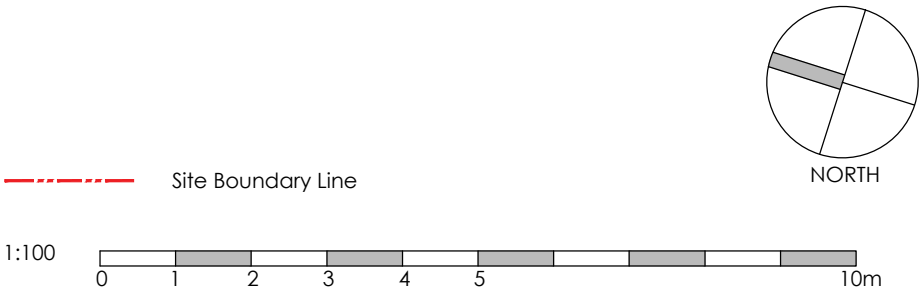

Project	Refurbishment & House Alterations 71 Alexandra Road Reading RG1 5PS					Drawing	Existing First and Second Floor Plans			
						Job-Dwg Number	18008-PL-04		Rev.	-
Client	Turner Estates					WESTON + CO ARCHITECTS Watlington house 44 Watlington Street Reading, RG1 4RJ T. 0118 375 0252 www.weston-co.com				
Status	Planning									
Scale	1/100		Sheet Size A3							
Author	AS	Checked	CTW	Date	14/08/2018					