



This drawing may be scaled with reference to the scale bar for planning application purposes only. Do not scale for any other purpose, use only annotated dimensions. All dimensions are to be checked by parties using the drawing, and any errors or omissions are to be reported to Weston & Co Architects Ltd.


Rev.	Date	Note	Author	Checked

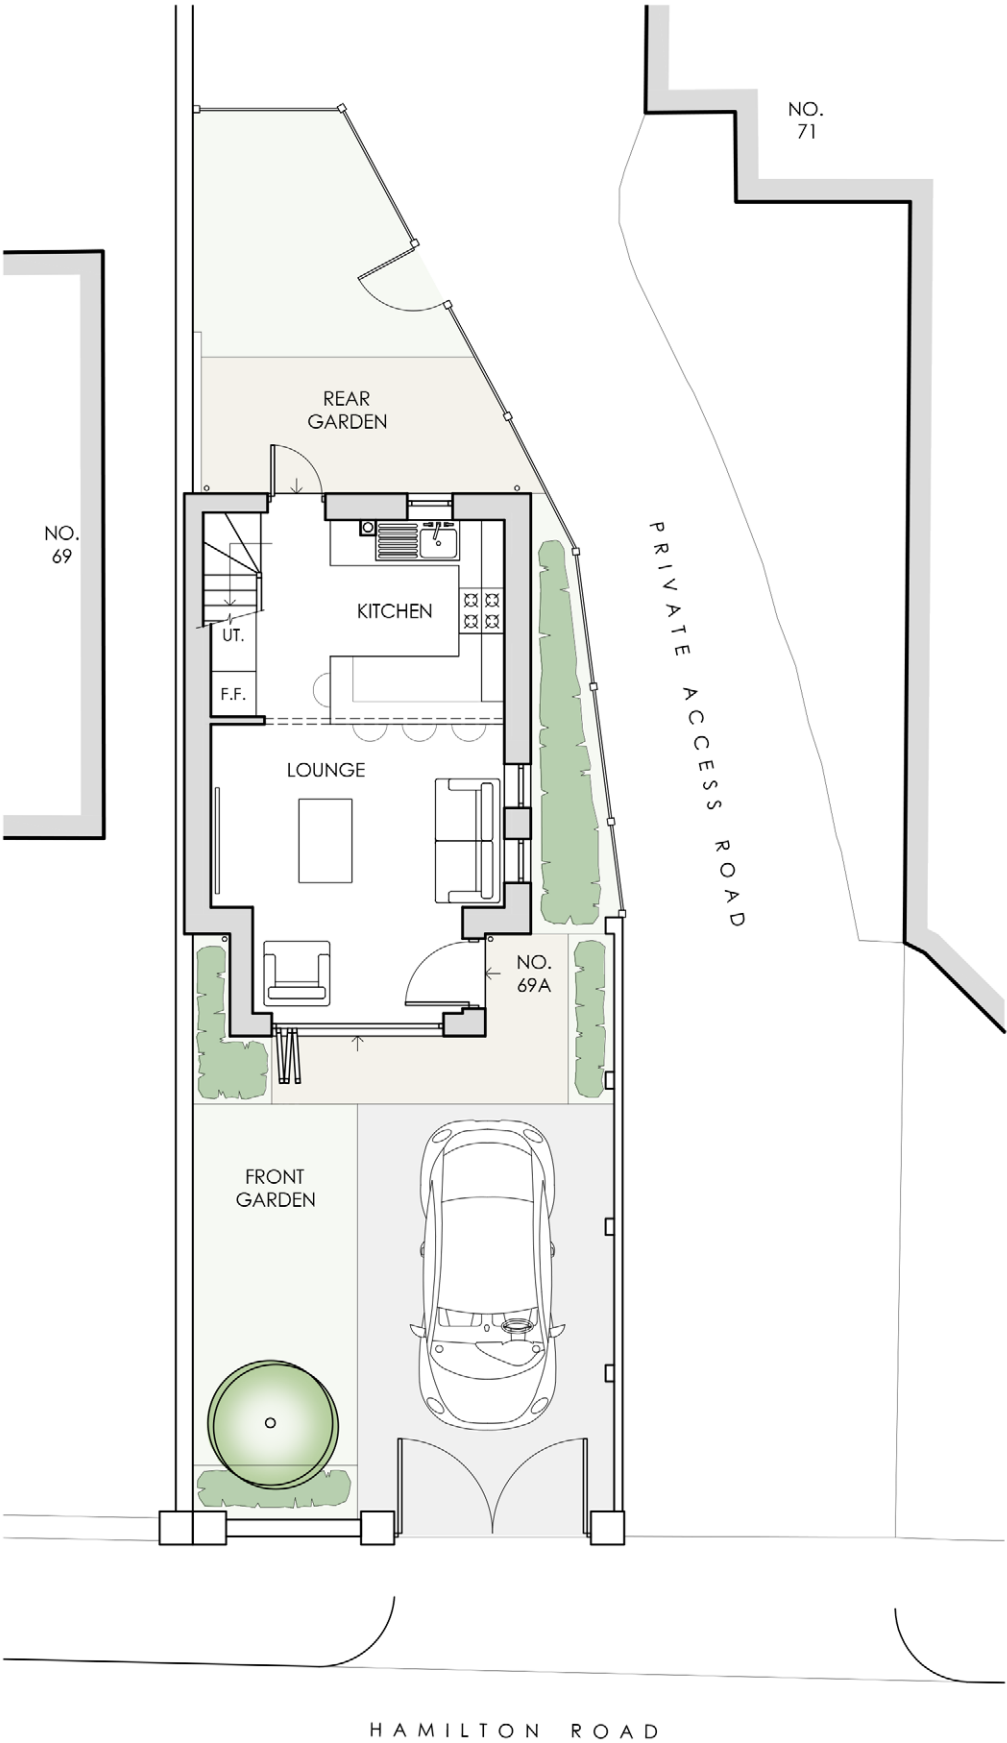

EXISTING GROUND FLOOR & SITE PLAN 1:100
As per Planning Approval ref: 180646

 

© Weston & Co Architects Ltd.

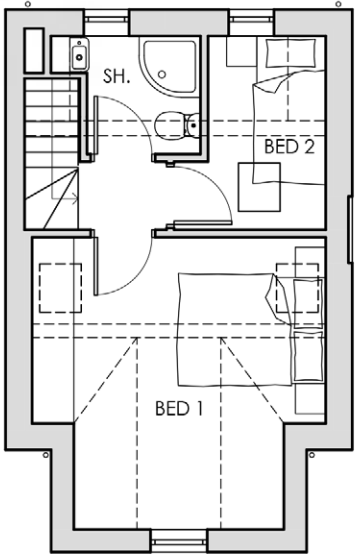

EXISTING FIRST FLOOR PLAN 1:100
As per Planning Approval ref: 180646

Project	Extension & House Alterations 69A Hamilton Road Reading RG1 5RA					Drawing	Existing Site & First Floor Plans			
						Job-Dwg Number	18002-PL-11		Rev.	-
Client	Turner Estates					WESTON + CO ARCHITECTS Watlington House 44 Watlington Street Reading, RG1 4RJ T. 0118 375 0252 www.weston-co.com				
Status	Planning									
Scale	1/100		Sheet Size A3							
Author	MW	Checked	CTW	Date	25/06/2019					