


5.0 APPENDIX

5.2 CONSENTED PERMITTED DEVELOPMENT DRAWINGS

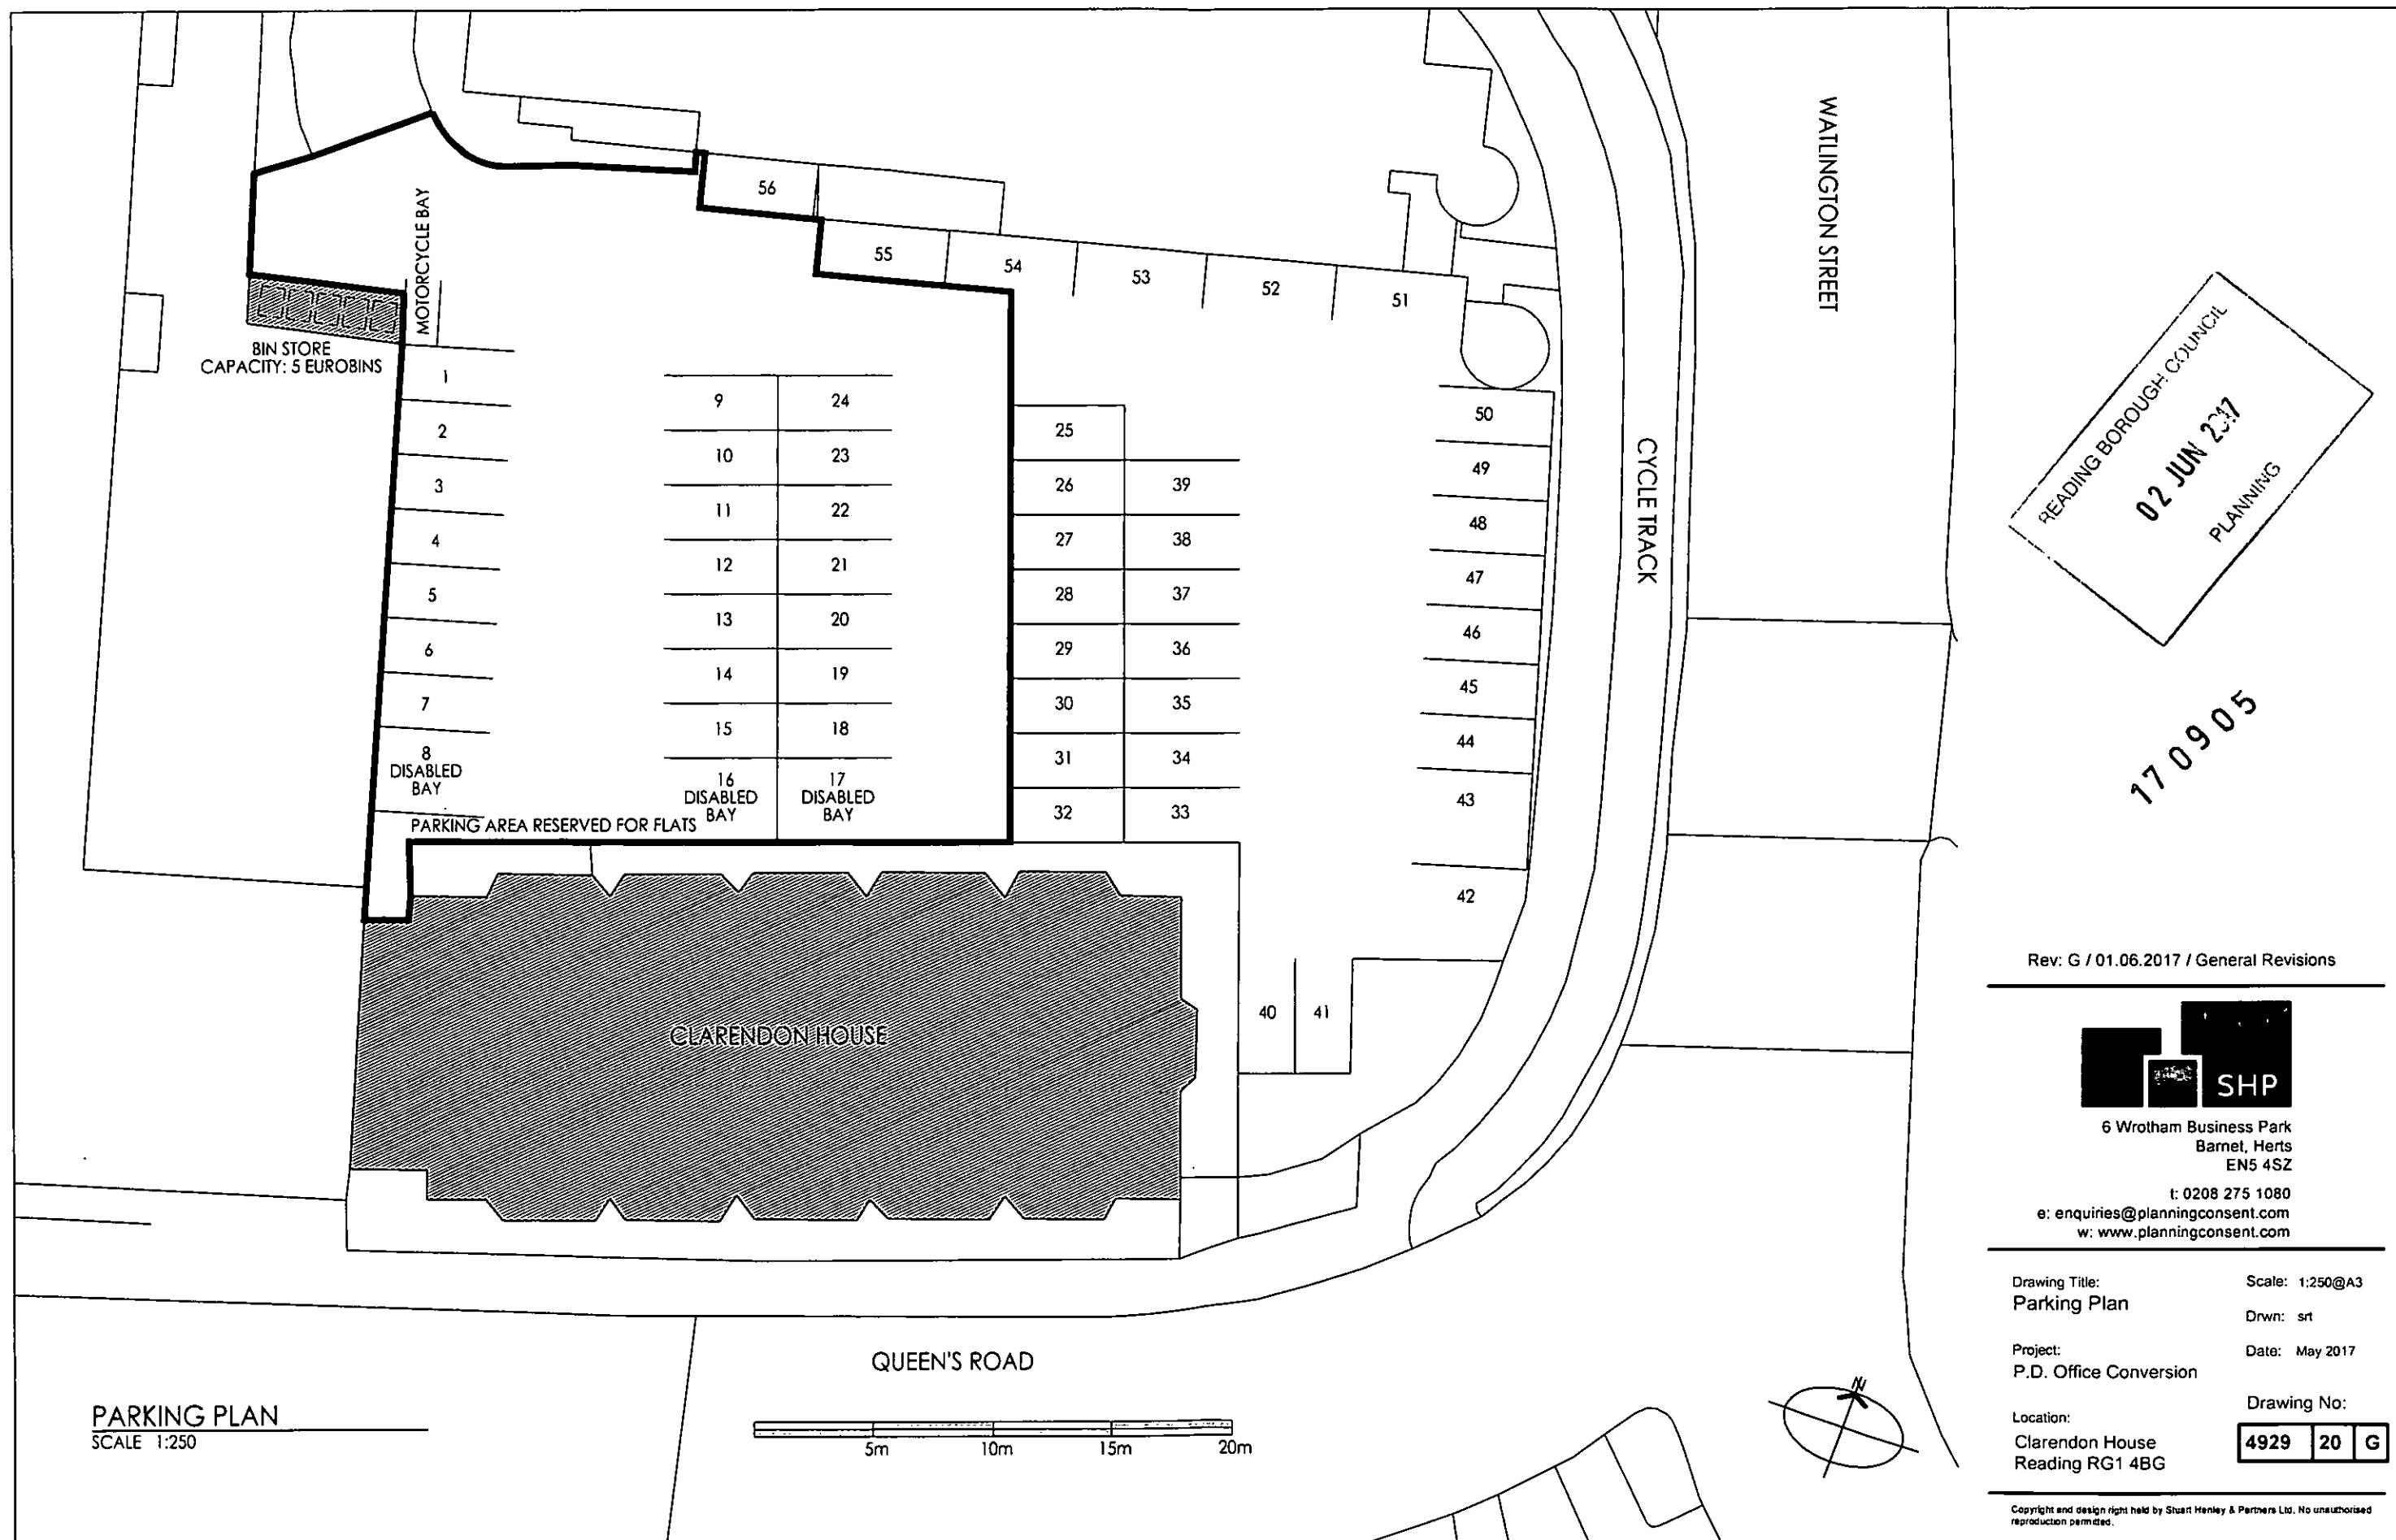

READING BOROUGH COUNCIL
02 JUN 2017
PLANNING

17 09 05

Rev: G / 01.06.2017 / General Revisions



6 Wrotham Business Park
Barnet, Herts
EN5 4SZ

t: 0208 275 1080
e: enquiries@planningconsent.com
w: www.planningconsent.com

Drawing Title:
Parking Plan

Scale: 1:250@A3
Drwn: srt

Project:
P.D. Office Conversion

Date: May 2017


Location:
Clarendon House
Reading RG1 4BG

Drawing No:
4929 20 G

Copyright and design right held by Stuart Henley & Partners Ltd. No unauthorised reproduction permitted.

02 JUN 2017

PLANNING

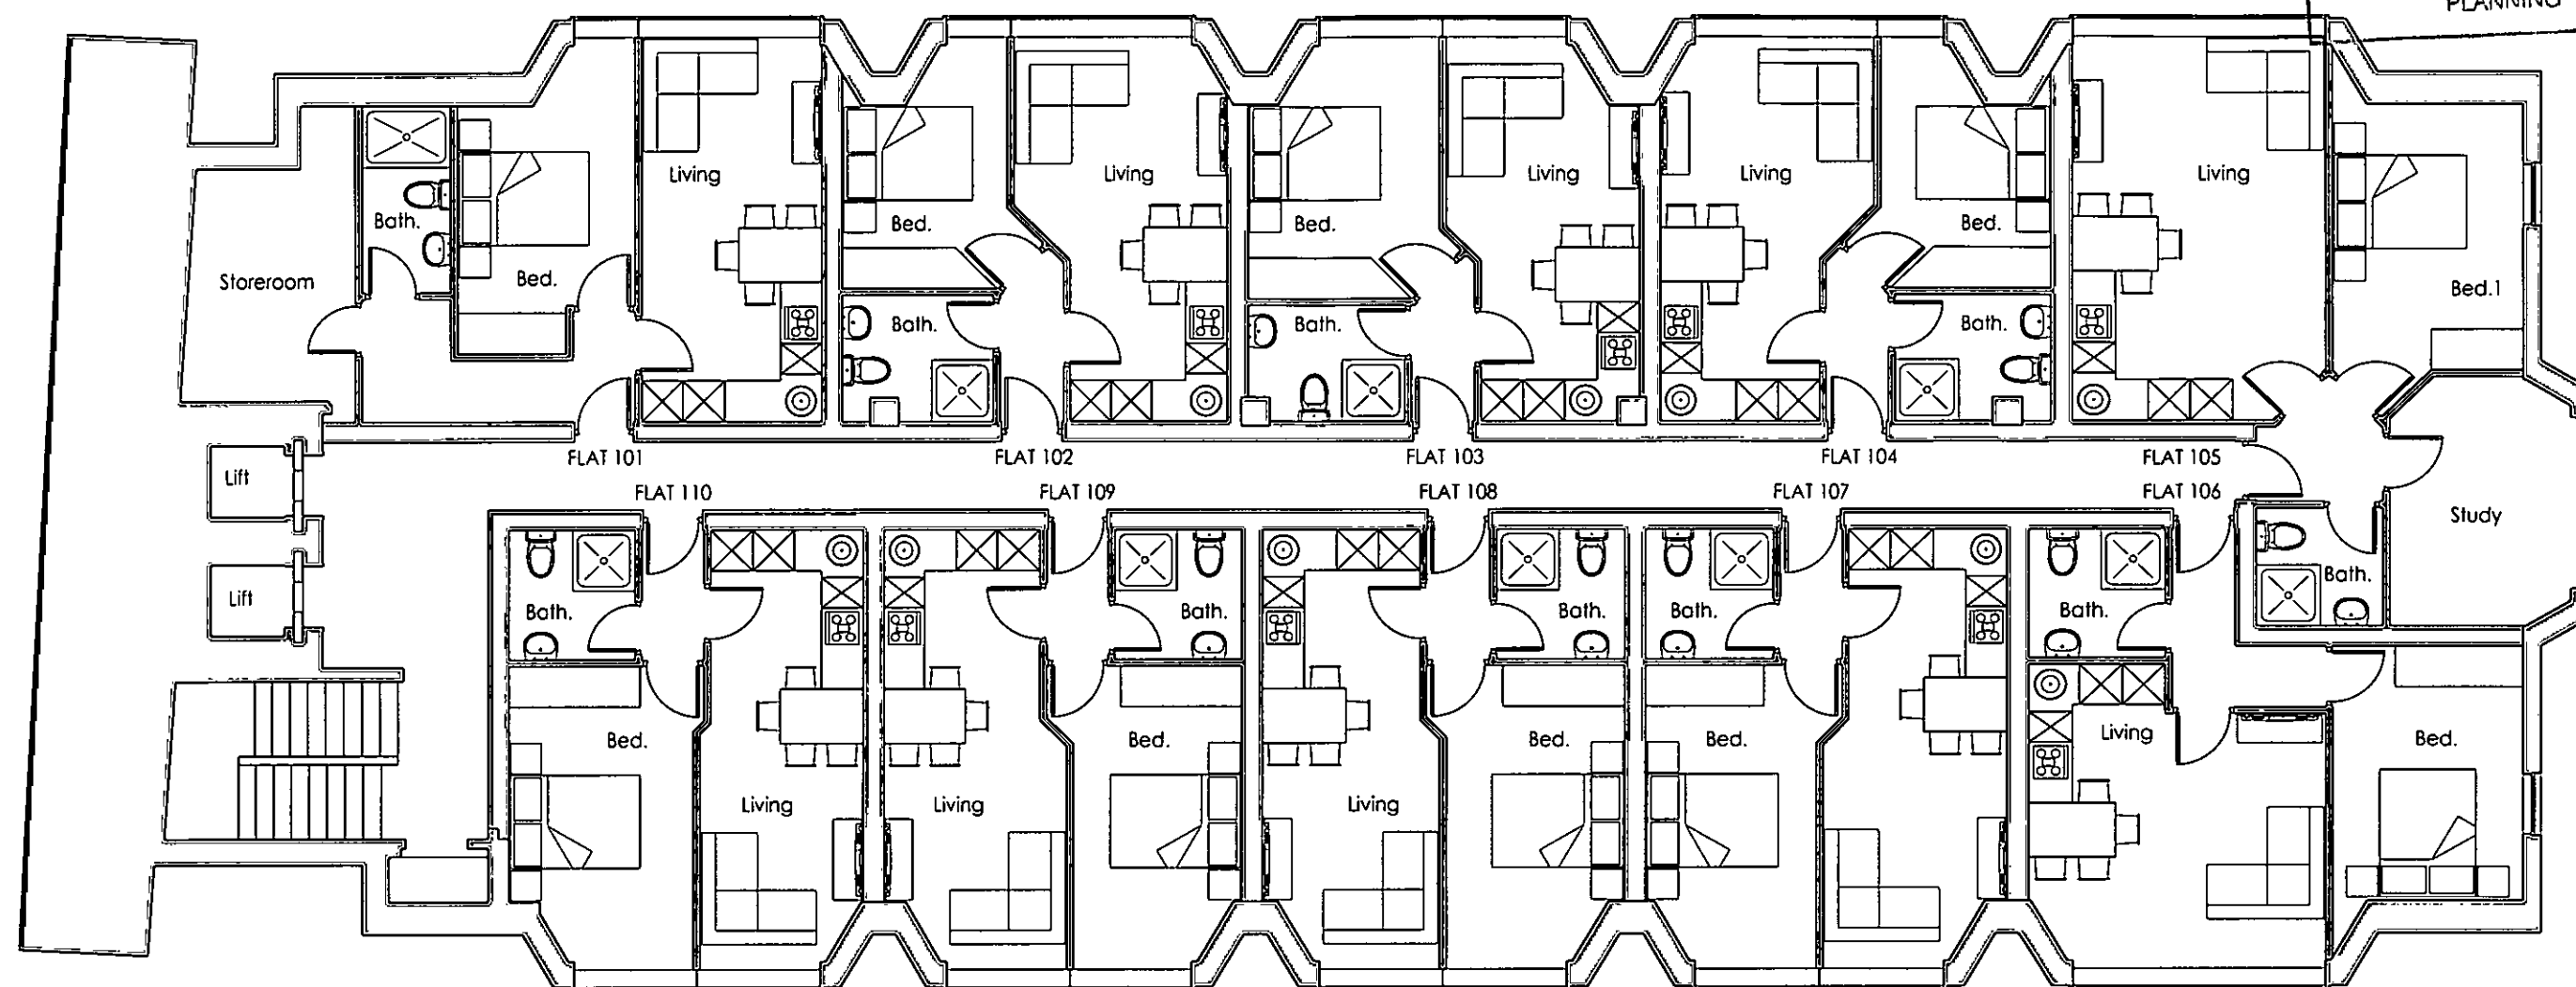

Rev: A / 25.05.2017 / General Revisions
Rev: B / 26.05.2017 / General Revisions

FIRST FLOOR PLAN
SCALE 1:100

GIA:

101 - 44.44m ²
102 - 30.01m ²
103 - 30.03m ²
104 - 30.03m ²
105 - 47.81m ²
106 - 35.65m ²
107 - 32.63m ²
108 - 32.61m ²
109 - 32.69m ²
110 - 32.30m ²

17 090 SHP
6 Wrotham Business Park
Barnet, Herts
EN5 4SZ

t: 0208 275 1080

e: enquiries@planningconsent.com

w: www.planningconsent.com

Drawing Title:
Proposed First Floor
Plan
Project:
P.D. Office Conversion

Scale: 1:100@A3

Drwn: srt

Date: May 2017

Location:
Clarendon House
Reading RG1 4BG


Drawing No:

4929 03 B

Copyright and design right held by Stuart Henley & Partners Ltd. No unauthorised reproduction permitted.


2 JUN 2017

PLANNING

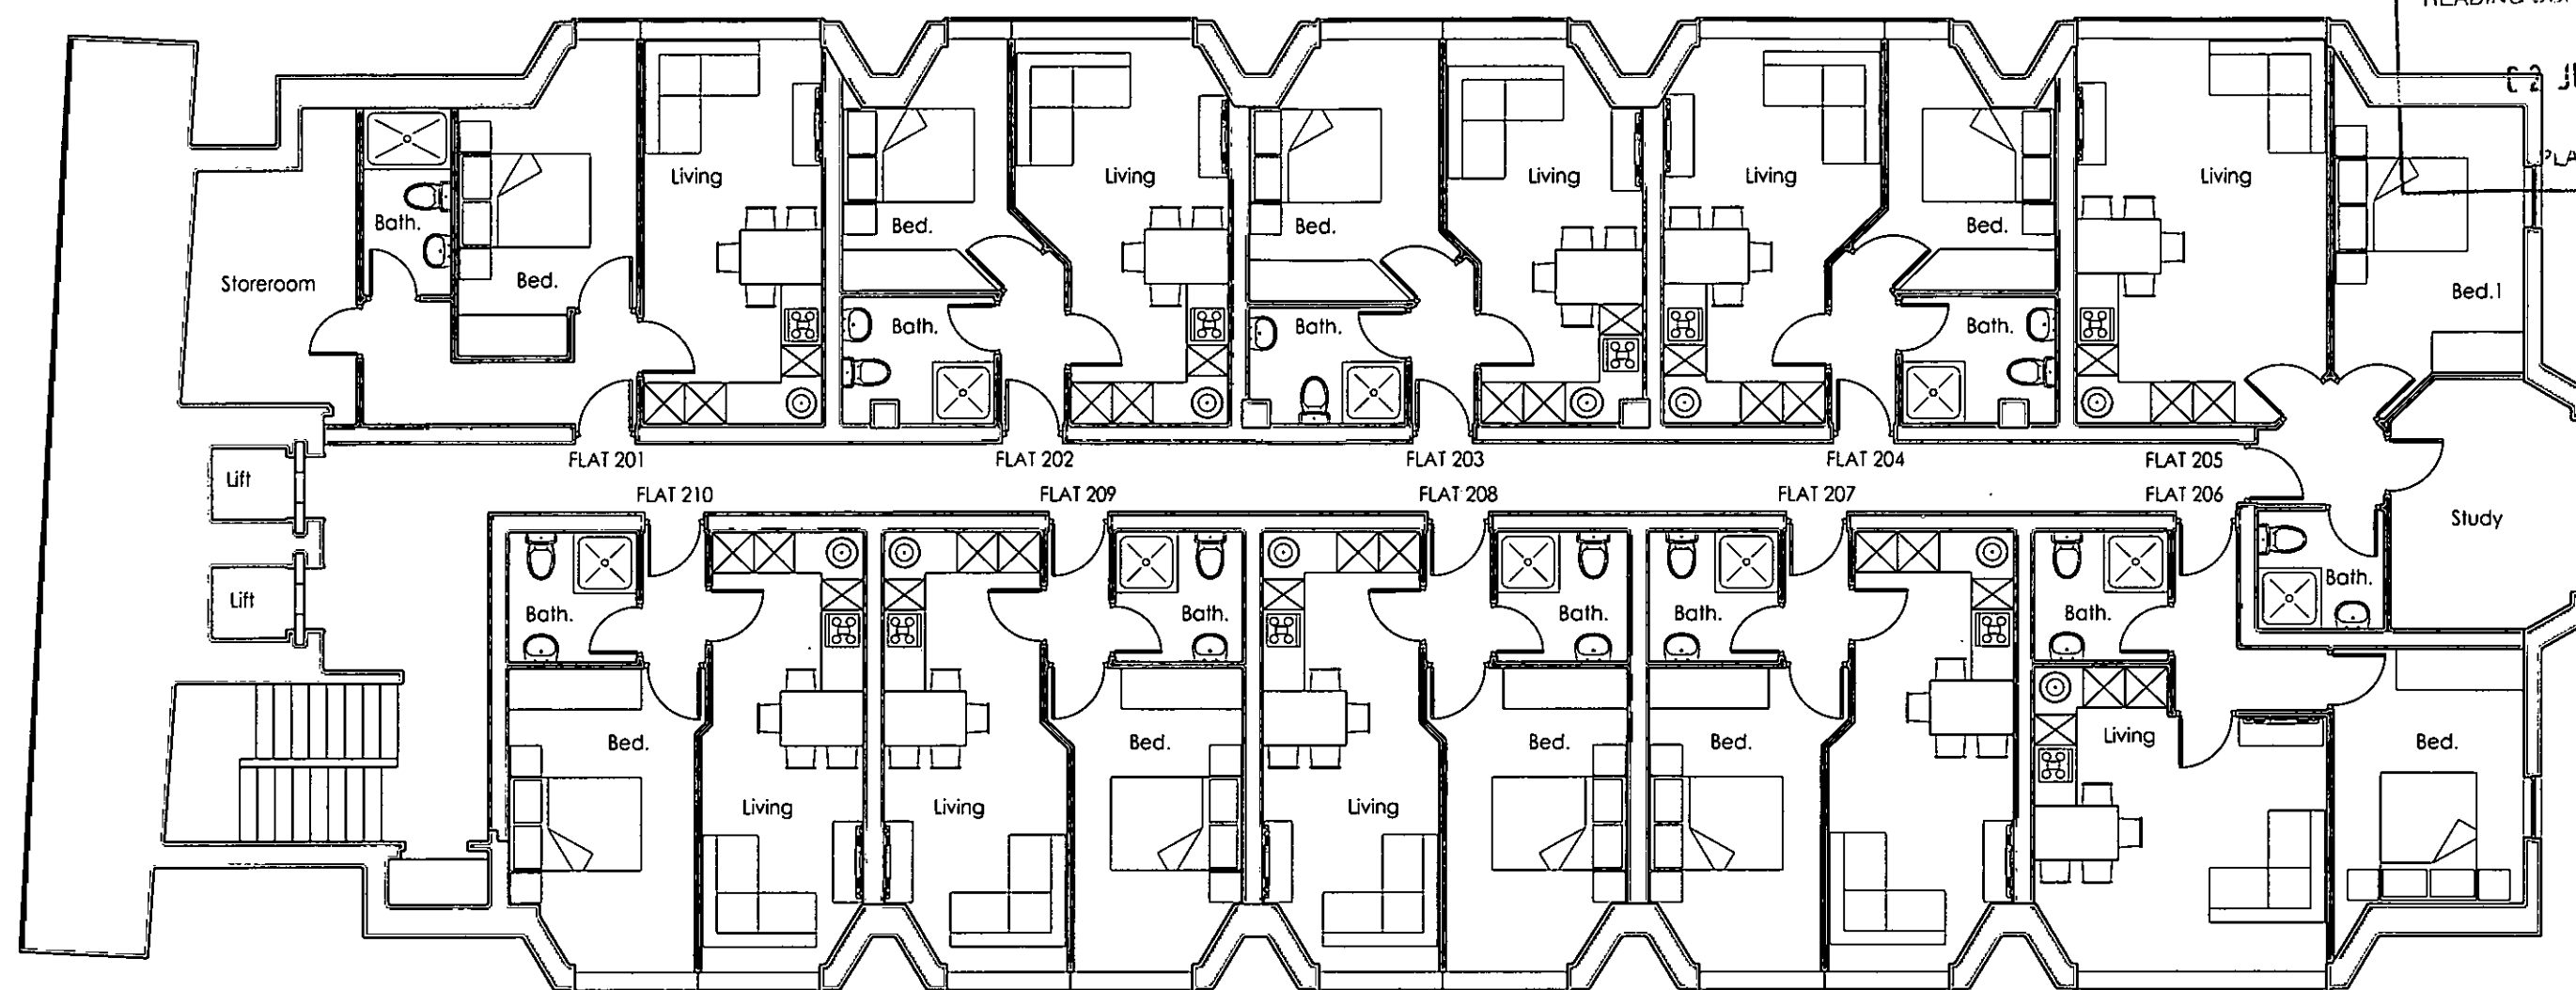

SECOND FLOOR PLAN
SCALE 1:100

1m 5m

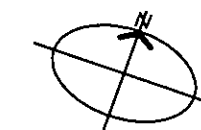

GIA:

201 - 44.44m ²
202 - 30.01m ²
203 - 30.03m ²
204 - 30.03m ²
205 - 47.81m ²
206 - 35.65m ²
207 - 32.63m ²
208 - 32.61m ²
209 - 32.69m ²
210 - 32.30m ²

Rev: A / 25.05.2017 / General Revisions
Rev: B / 26.05.2017 / General Revisions


17 09 00 SHP
6 Wrotham Business Park
Barnet, Herts
EN5 4SZ
t: 0208 275 1080
e: enquiries@planningconsent.com
w: www.planningconsent.com

Drawing Title: Proposed Second Floor Plan
Project: P.D. Office Conversion
Location: Clarendon House Reading RG1 4BG
Scale: 1:100@A3
Drwn: srt
Date: May 2017
Drawing No: 4929 04 B

Copyright and design right held by Stuart Henley & Partners Ltd. No unauthorised reproduction permitted.

6-2 JUN 2017


PLANNING

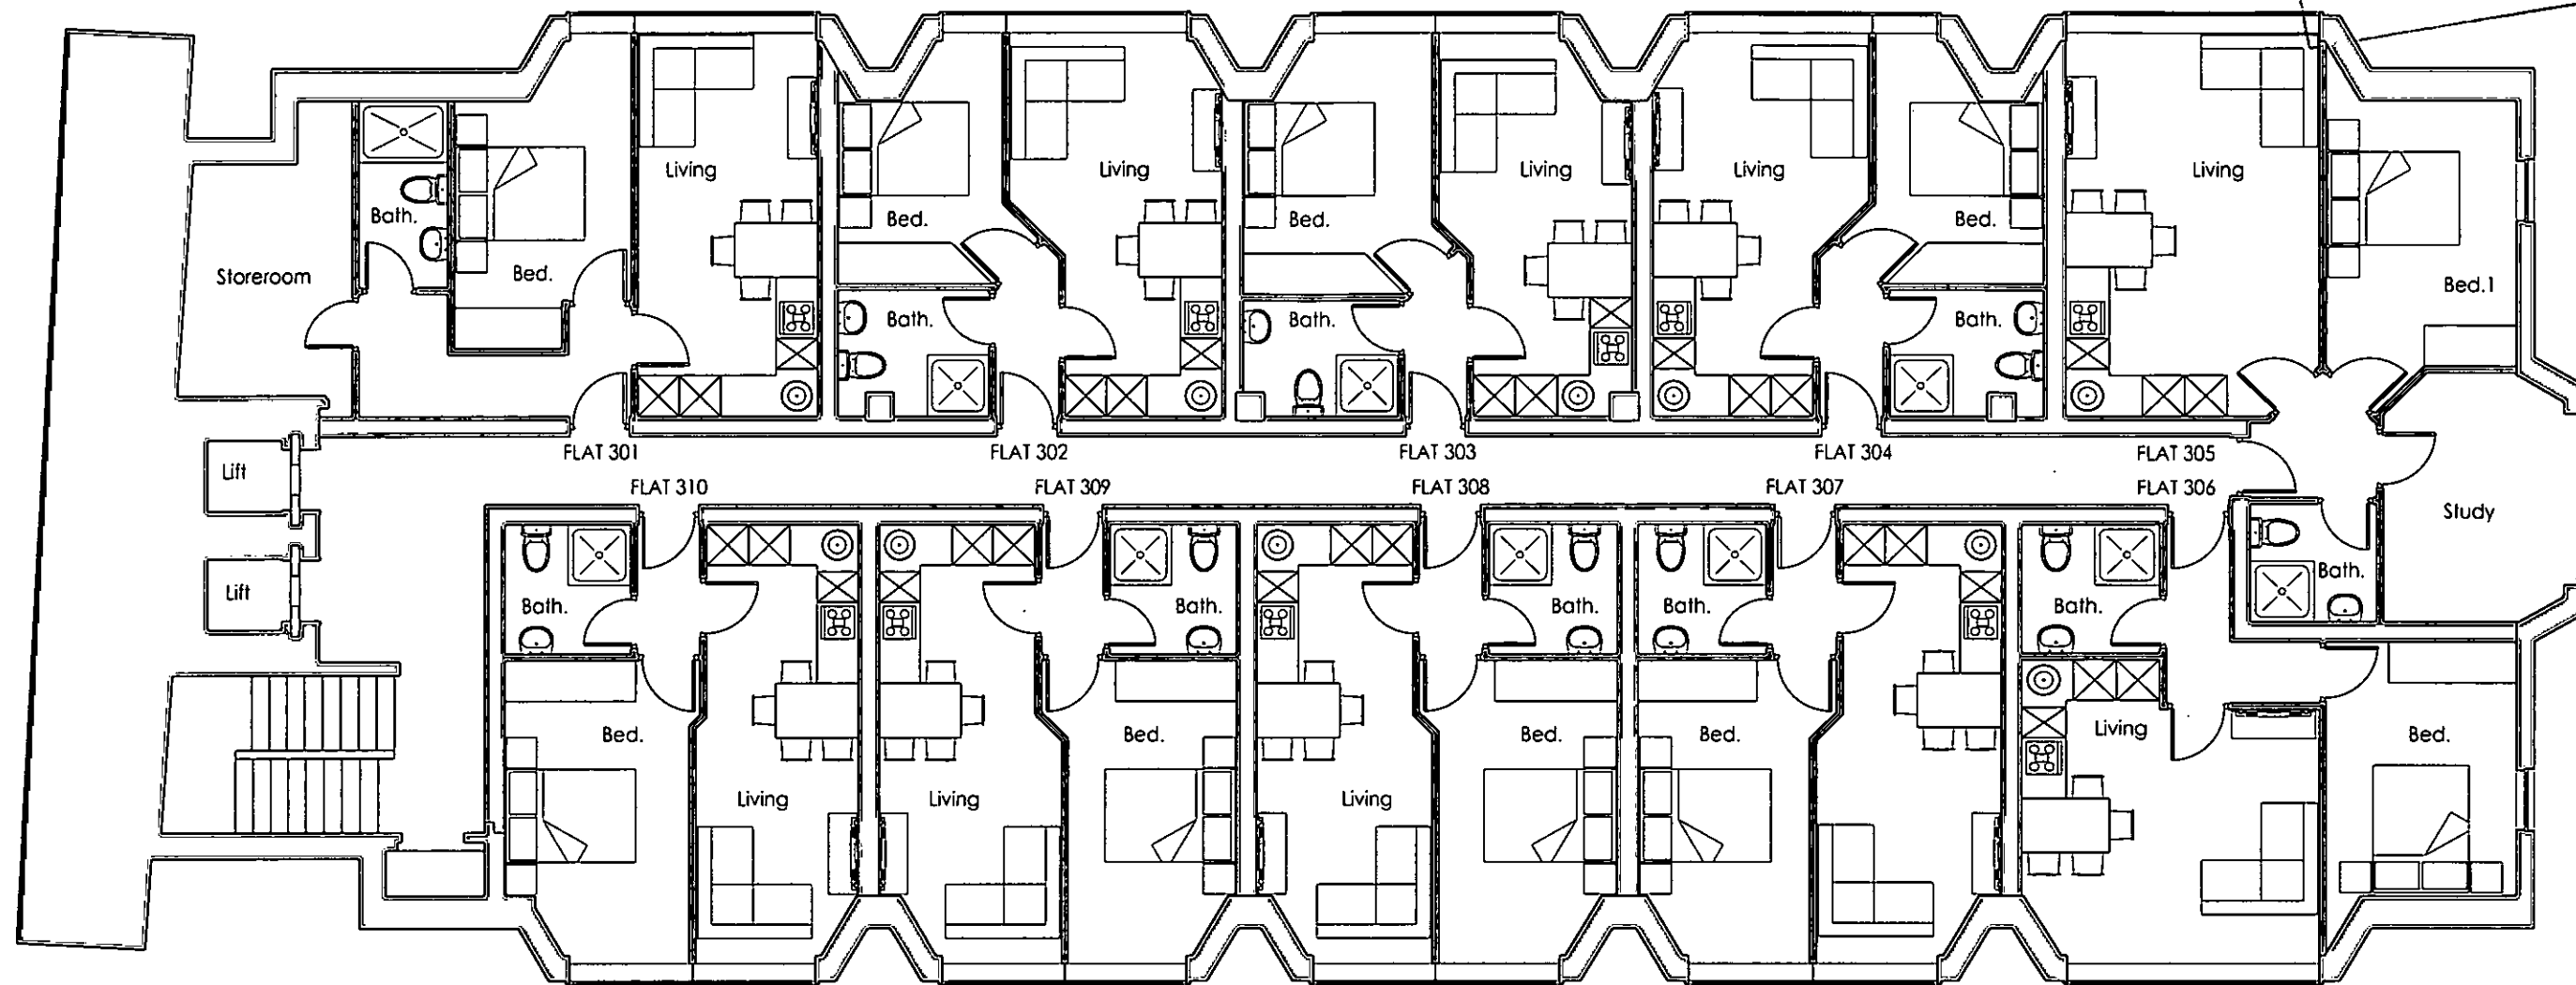

THIRD FLOOR PLAN
SCALE 1:100

GIA:	
301	44.44m ²
302	30.01m ²
303	30.03m ²
304	30.03m ²
305	47.81m ²
306	35.65m ²
307	32.63m ²
308	32.61m ²
309	32.69m ²
310	32.30m ²

Rev: A / 25.05.2017 / General Revisions
Rev: B / 26.05.2017 / General Revisions

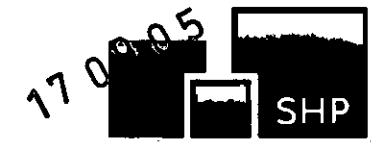


6 Wrotham Business Park
Barnet, Herts
EN5 4SZ


t: 0208 275 1080
e: enquiries@planningconsent.com
w: www.planningconsent.com

Drawing Title:	Scale: 1:100@A3
Proposed Third Floor Plan	Drwn: srt
Project:	Date: May 2017
P.D. Office Conversion	
Location:	Drawing No:
Clarendon House	4929 05 B
Reading RG1 4BG	

Copyright and design right held by Stuart Henley & Partners Ltd. No unauthorised reproduction permitted.

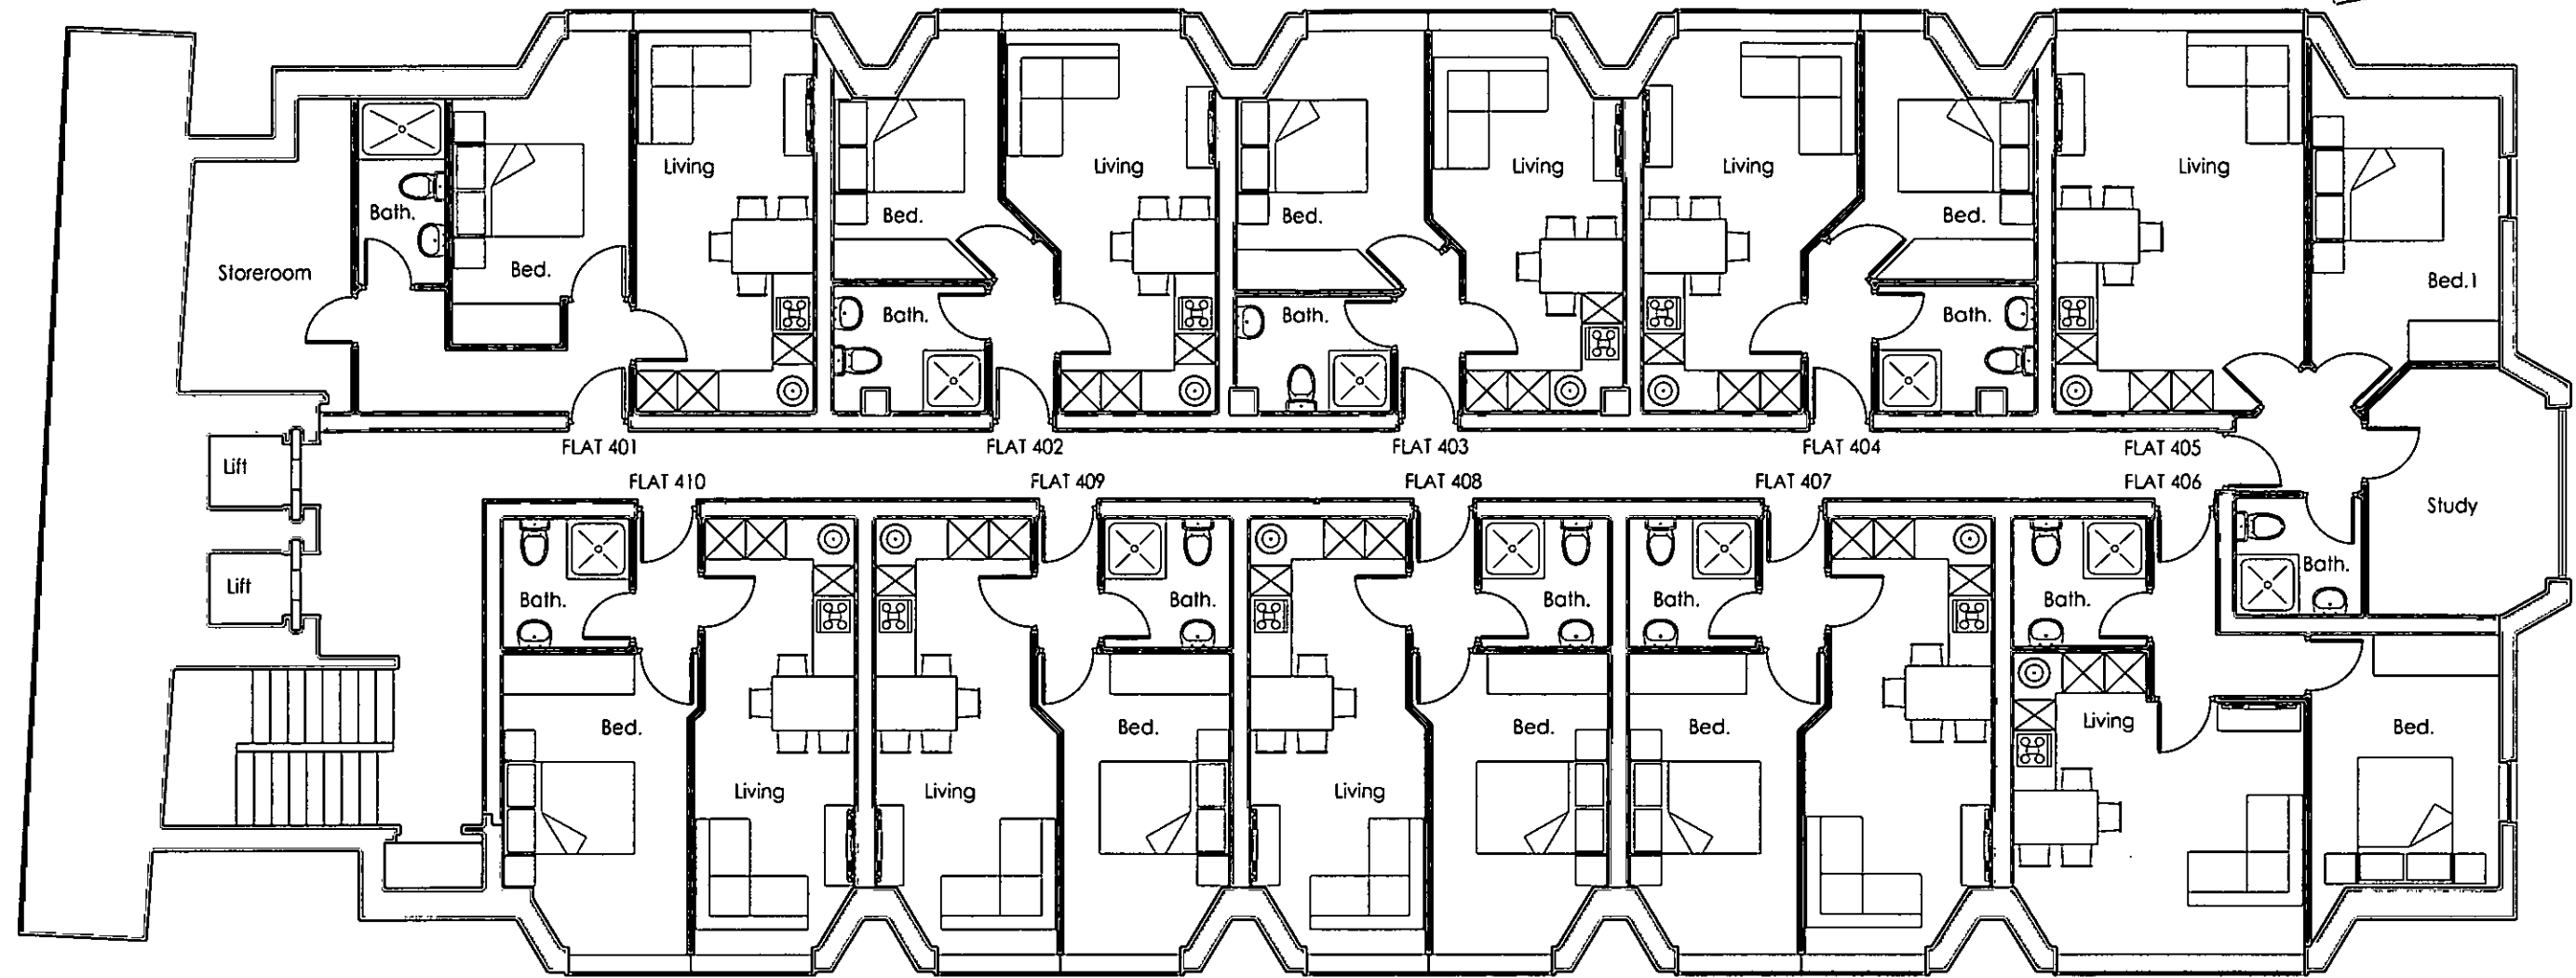

FOURTH FLOOR PLAN
SCALE 1:100

 

GIA:

401	- 44.44m ²
402	- 30.01m ²
403	- 30.03m ²
404	- 30.03m ²
405	- 47.81m ²
406	- 35.65m ²
407	- 32.63m ²
408	- 32.61m ²
409	- 32.69m ²
410	- 32.30m ²

Rev: A / 25.05.2017 / General Revisions
Rev: B / 26.05.2017 / General Revisions


17 09 05 SHP

6 Wrotham Business Park
Barnet, Herts
EN5 4SZ

t: 0208 275 1080
e: enquiries@planningconsent.com
w: www.planningconsent.com

Drawing Title:	Proposed Fourth Floor Plan	Scale:	1:100@A3
Project:	P.D. Office Conversion	Drwn:	srt
Location:	Clarendon House Reading RG1 4BG	Date:	May 2017
Drawing No:	4929 06 B		


Copyright and design right held by Stuart Hanley & Partners Ltd. No unauthorised reproduction permitted.

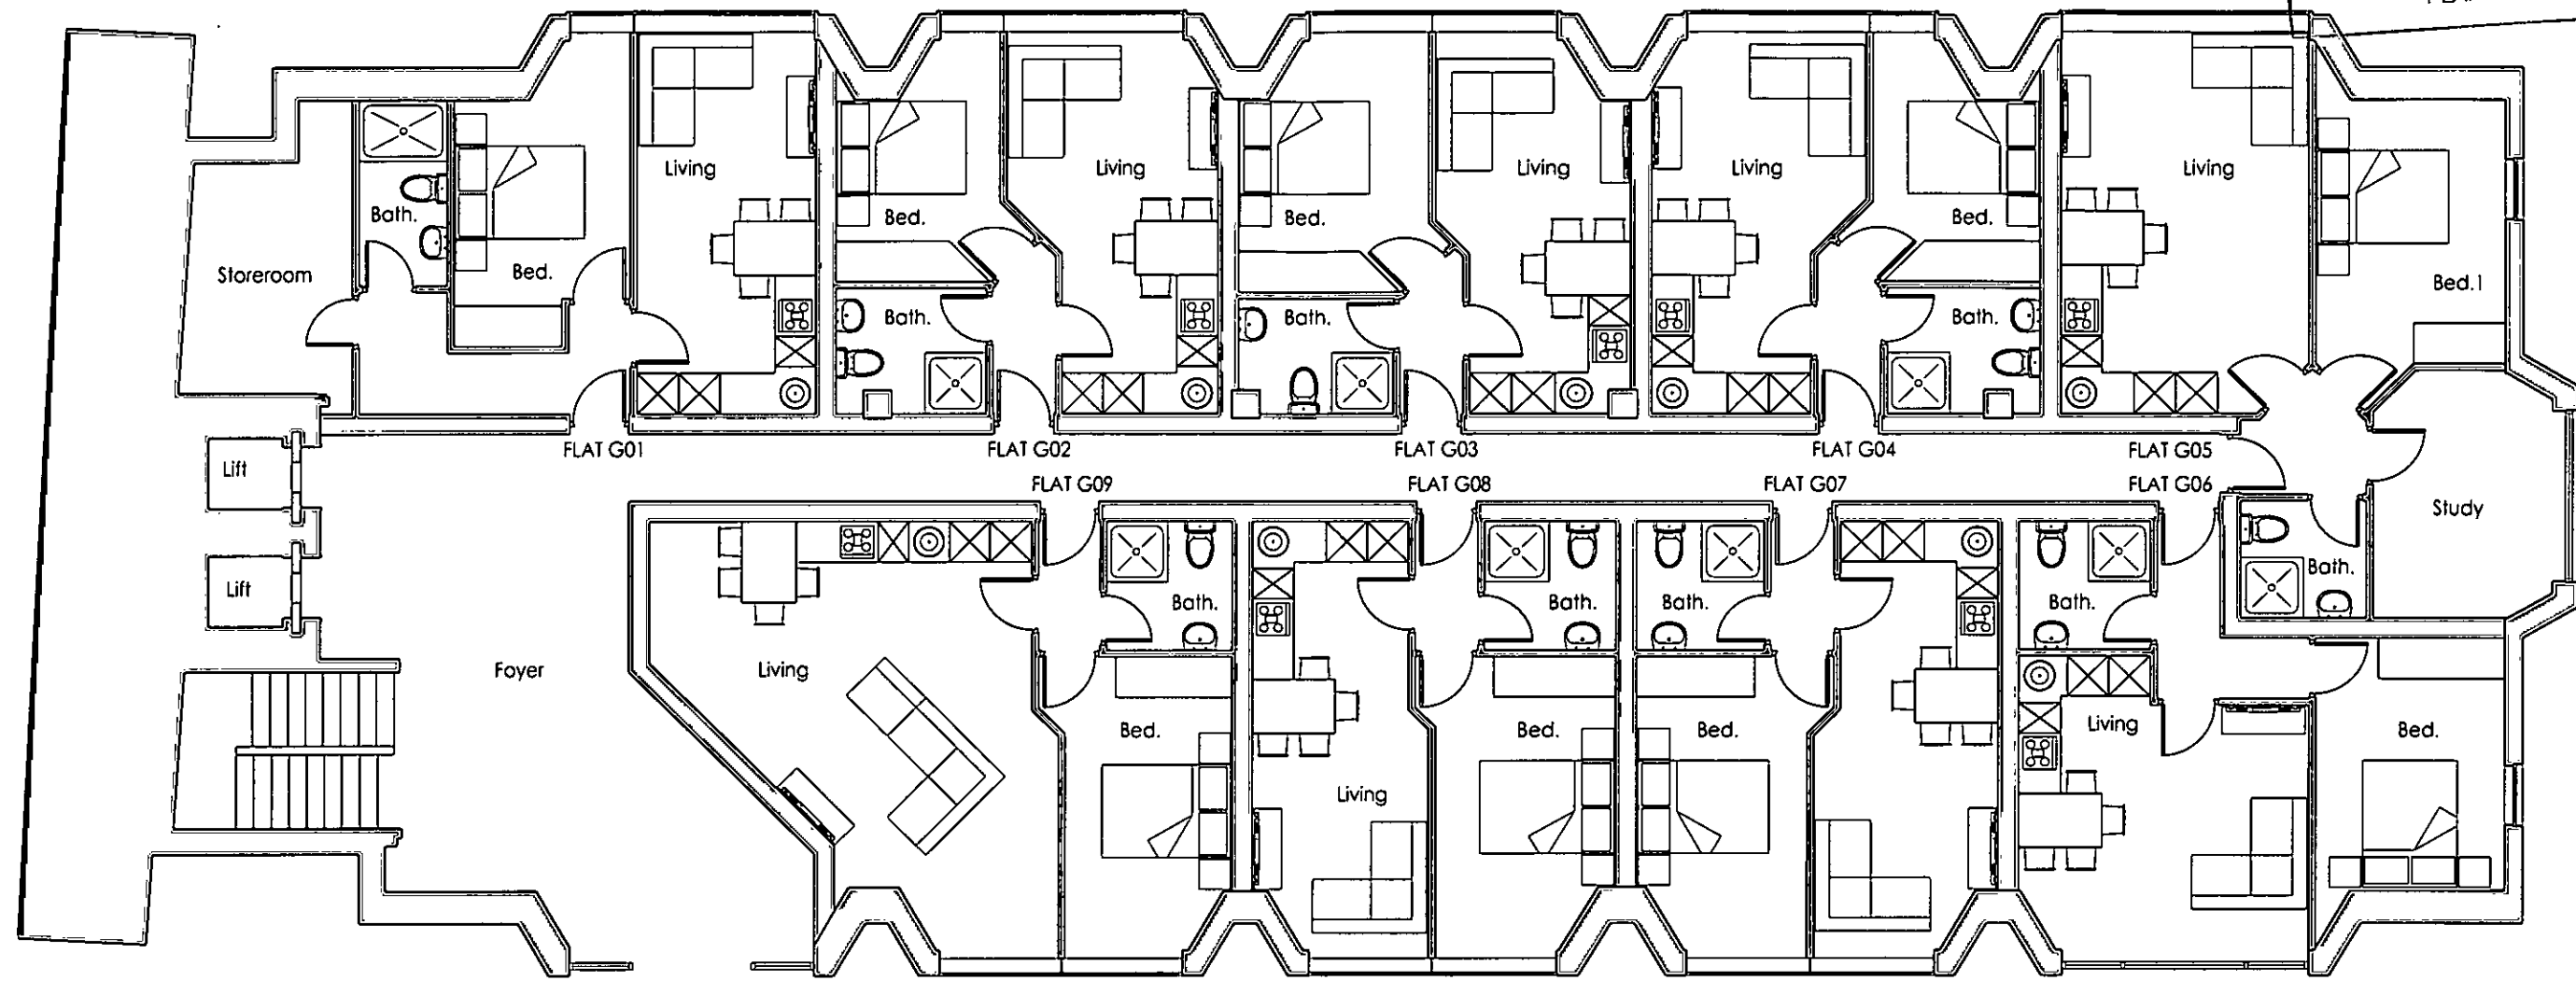


GROUND FLOOR PLAN
SCALE 1:100

GIA:

- G01 - 44.44m²
- G02 - 30.01m²
- G03 - 30.03m²
- G04 - 30.03m²
- G05 - 47.81m²
- G06 - 35.65m²
- G07 - 32.63m²
- G08 - 32.61m²
- G09 - 45.36m²

 


Rev: A / 25.05.2017 / General Revisions
Rev: B / 26.05.2017 / General Revisions

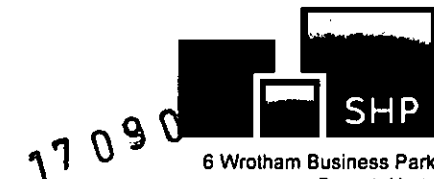


t: 0208 275 1080
e: enquiries@planningconsent.com
w: www.planningconsent.com

Drawing Title: Proposed Ground Floor Plan
Project: P.D. Office Conversion
Location: Clarendon House Reading RG1 4BG
Scale: 1:100@A3
Drwn: srt
Date: May 2017
Drawing No: 4929 02 B

Copyright and design right held by Stuart Henley & Partners Ltd. No unauthorised reproduction permitted.

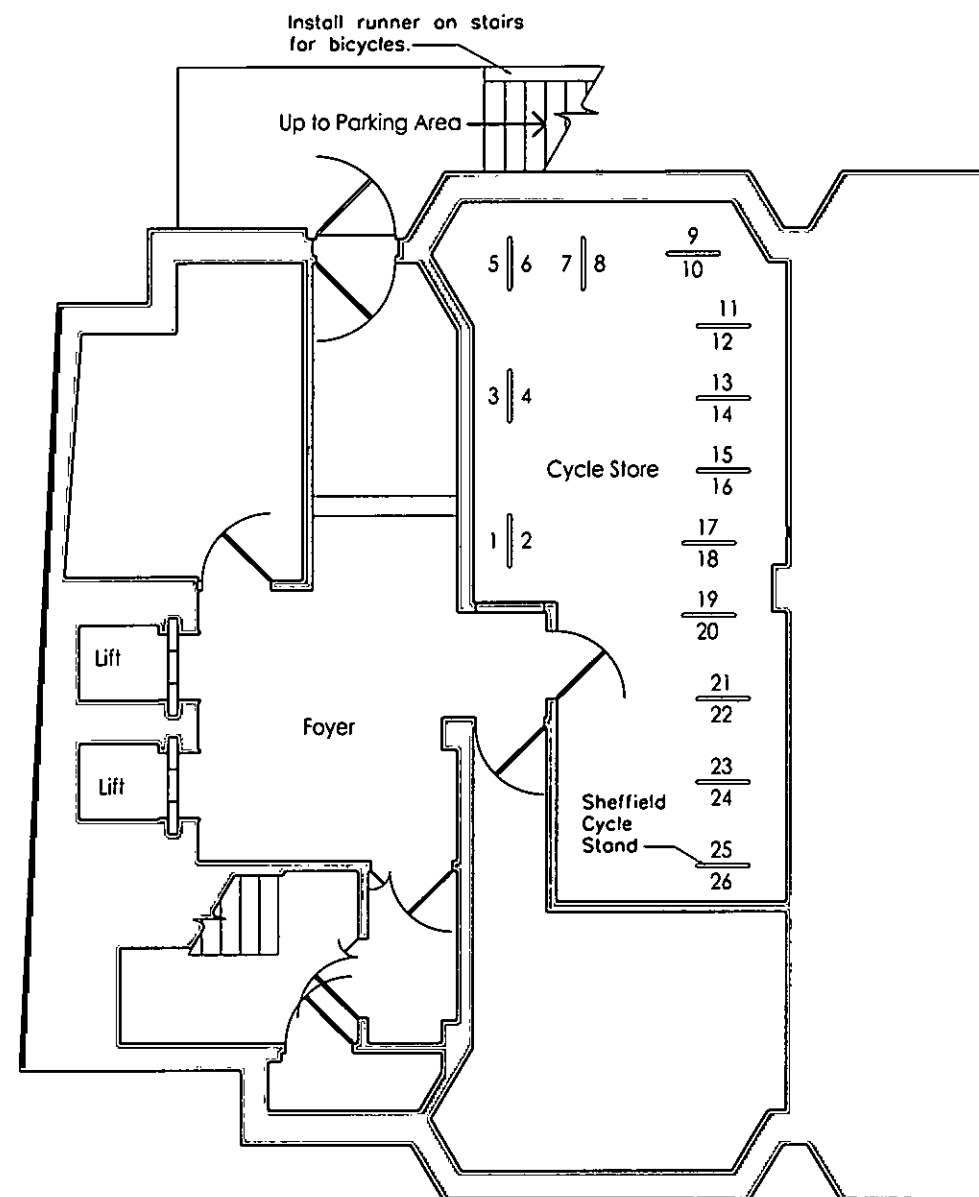

BASEMENT PLAN
SCALE 1:100

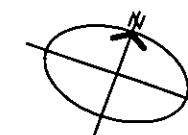

READING BOROUGH COUNCIL
02 JUN 2017
PLANNING

17 09 05

Rev: A / 26.05.2017 / General Revisions
Rev: B / 01.06.2017 / General Revisions



6 Wrotham Business Park
Barnet, Herts
EN5 4SZ

t: 0208 275 1080
e: enquiries@planningconsent.com
w: www.planningconsent.com

Drawing Title:
**Proposed Basement
Plan**
Project:
P.D. Office Conversion

Scale: 1:100@A3

Drwn: srt

Date: May 2017

Drawing No:

Location:
Clarendon House
Reading RG1 4BG

4929 01 B

Copyright and design right held by Stuart Henley & Partners Ltd. No unauthorised reproduction permitted.