




36 Queens Road

SP01 Site Plan
Scale 1:100@A3

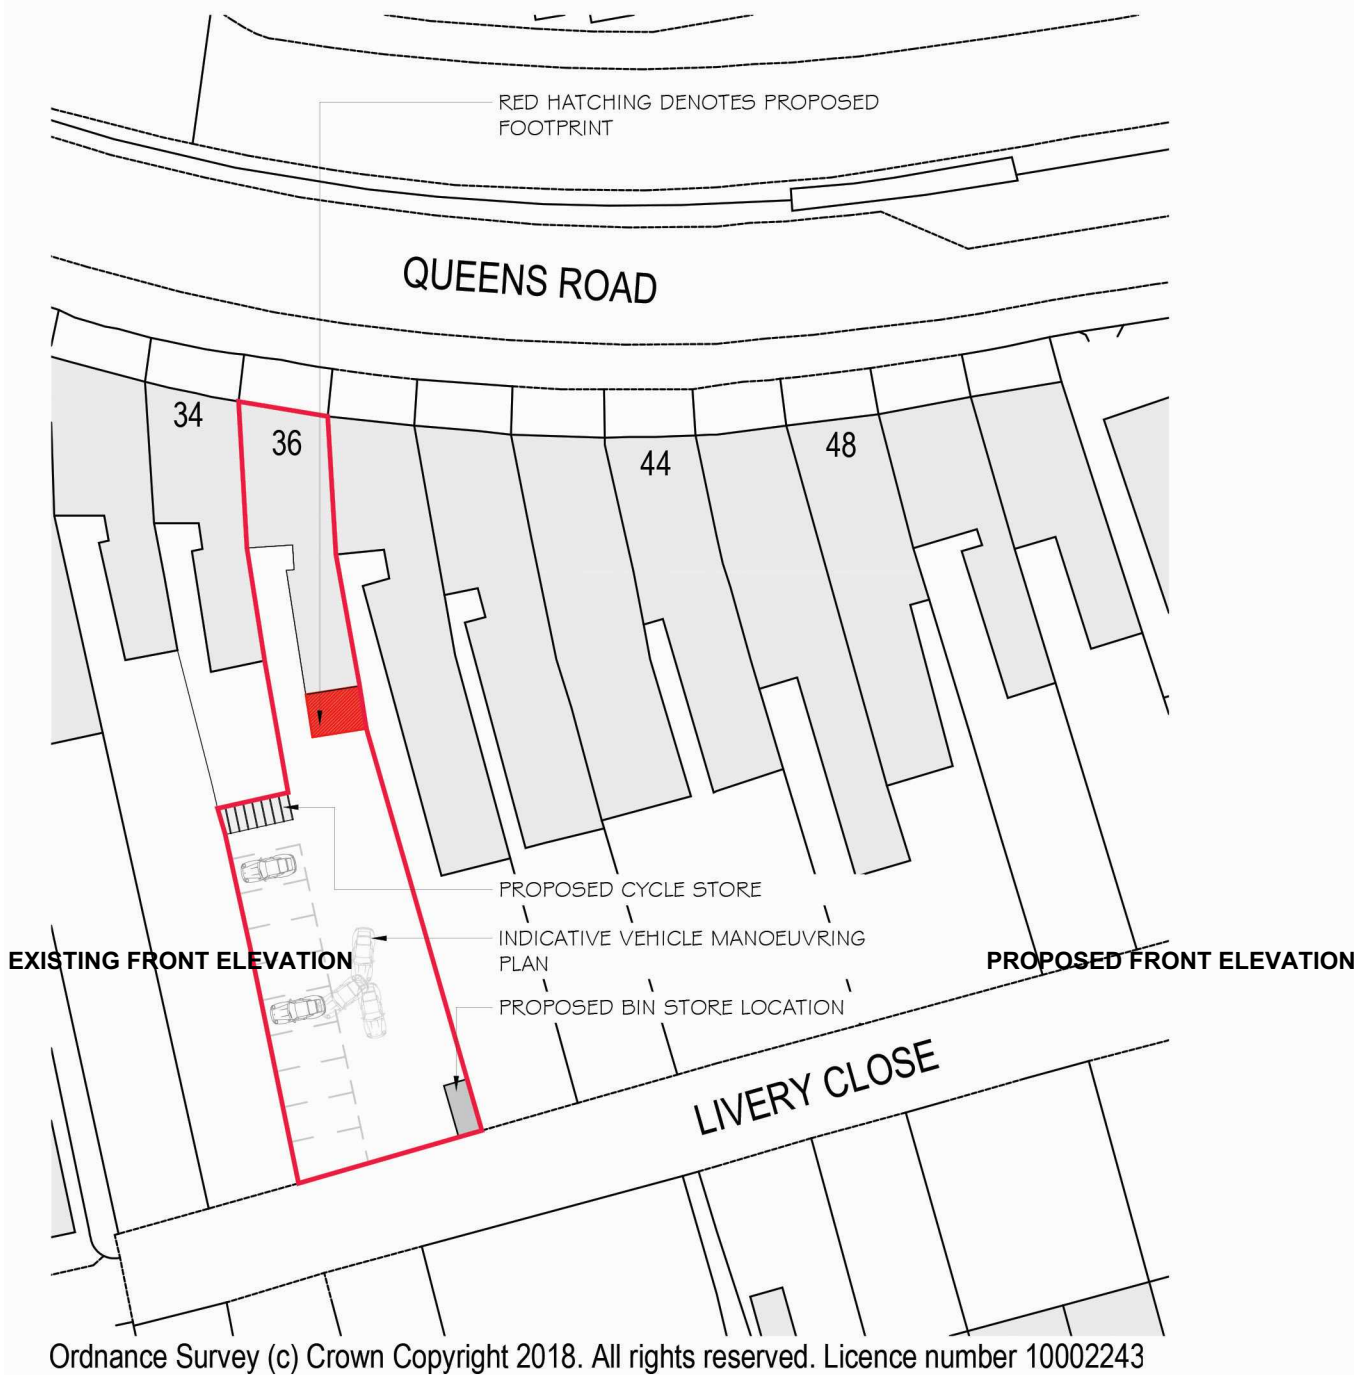


Ordnance Survey (c) Crown Copyright 2018. All rights reserved. Licence number 10002243

LOCATION PLAN
SCALE 1:1250

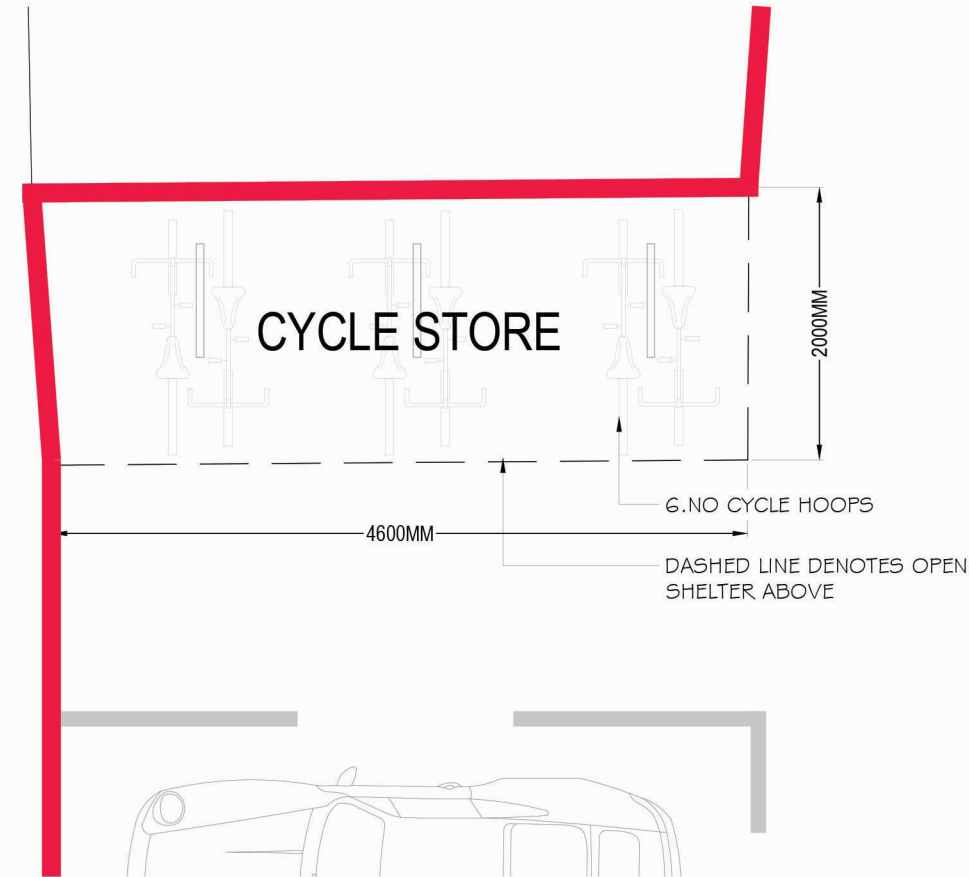 

CYCLE STORE
SCALE 1:50

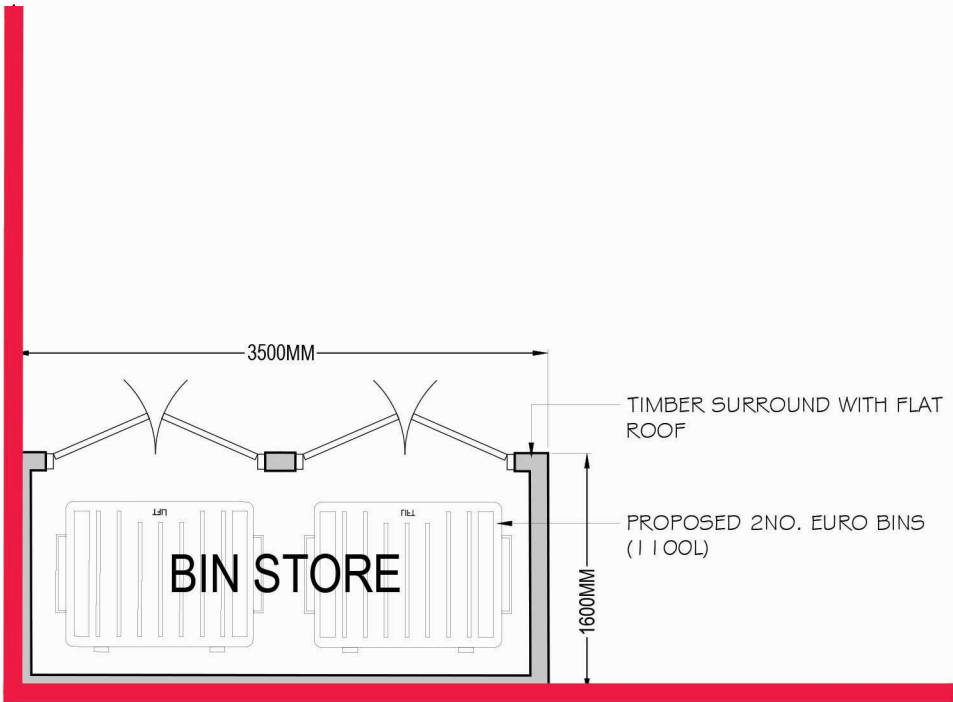


BIN STORE
SCALE 1:50

NOTES:
1. These plans are subject to Planning and Building Regulation Approval or any other statute in law before building work commences.
2. Drawings to be read in conjunction with relevant engineer's drawings and are subject to a qualified civil/structural engineers calculations before building work commences.
3. All drawings marked 'Preliminary' or 'Draft' are not to be built or manufactured from.
4. Any discrepancies or ambiguities found in these drawings should be reported immediately to the architect prior to construction or fabrication. No alterations to the design or specification may be made by the Contractor even if directly instructed by the Client without prior written consent by Aura Homes Ltd to protect both the Clients and Contractors interests. Any alterations should be approved by Aura Homes Ltd and Building Control before being implemented. Aura Homes Ltd will not be held responsible for work that has not been carried out in strict accordance with these drawings unless otherwise approved in writing.
5. The Client is to ensure all Party Wall Agreements are in place before starting works.
7. These drawings should be read in conjunction with the relevant 'Construction Specification' produced by Aura Homes.

LEGEND:

LISTED BUILDING CONSENT

REV.	DESCRIPTION	BY	APP
-	-	-	-

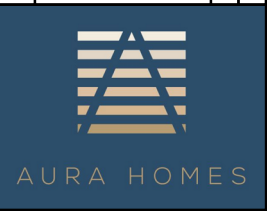

16 Old Town, Clapham
London
SW4 0JY
0203 189 1619
info@aurahomes.co.uk
www.aurahomes.co.uk
© 2017
ALL RIGHTS RESERVED

CLIENT
PROJECT 36 Queens Road Reading RG1 4AU
DATE 16/10/19
SCALE AS STATED
ISSUE LISTED BUILDING CONSENT
TITLE SITE PLAN

JOB 19174	DRAWING SP-01	REVISION -
-----------	---------------	------------