

P:\GIS\Templates\RPStemplate2018.mxd




© 2018 RPS Group

Notes

1. This drawing has been prepared in accordance with the scope of RPS's appointment with its client and is subject to the terms and conditions of that appointment. RPS accepts no liability for any use of this document other than by its client and only for the purposes for which it was prepared and provided.

2. If received electronically it is the recipients responsibility to print to correct scale. Only written dimensions should be used.

Legend

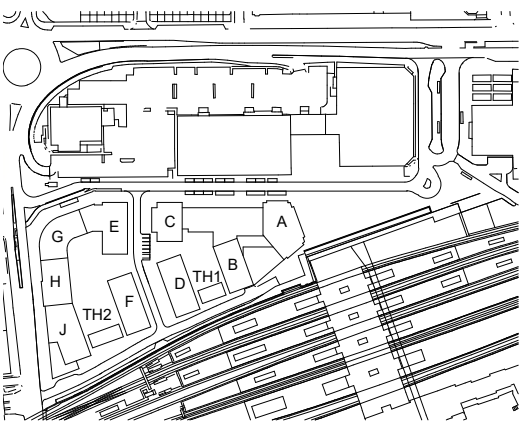

- 1 Bed
- 2 Bed
- 3 Bed
- DP
- Office
- Office WC
- Plant
- Studio
- TH (Town House)


Rev	Description	Date	Initial	Checked



20 Western Avenue, Milton Park, Abingdon, Oxfordshire, OX14 4SH
T: +44(0)1235 821 888 E: rps@rpsgroup.com F: +44(0)1235 834 698

Client	Hermes Investment Management		
Project	Reading Metropolitan		
Title	Illustrative Scheme GA 1st Floor Plan		
Status	Drawn By	PM/Checked By	
DRAFT	CR	PI	
Job Ref	Scale @ A3	Date Created	
OXF10985	NTS	DEC 2018	
Figure Number			Rev
2.1b			-
rpsgroup.com/uk			


P:\GIS\Templates\RP\Stemlate2018.mxd

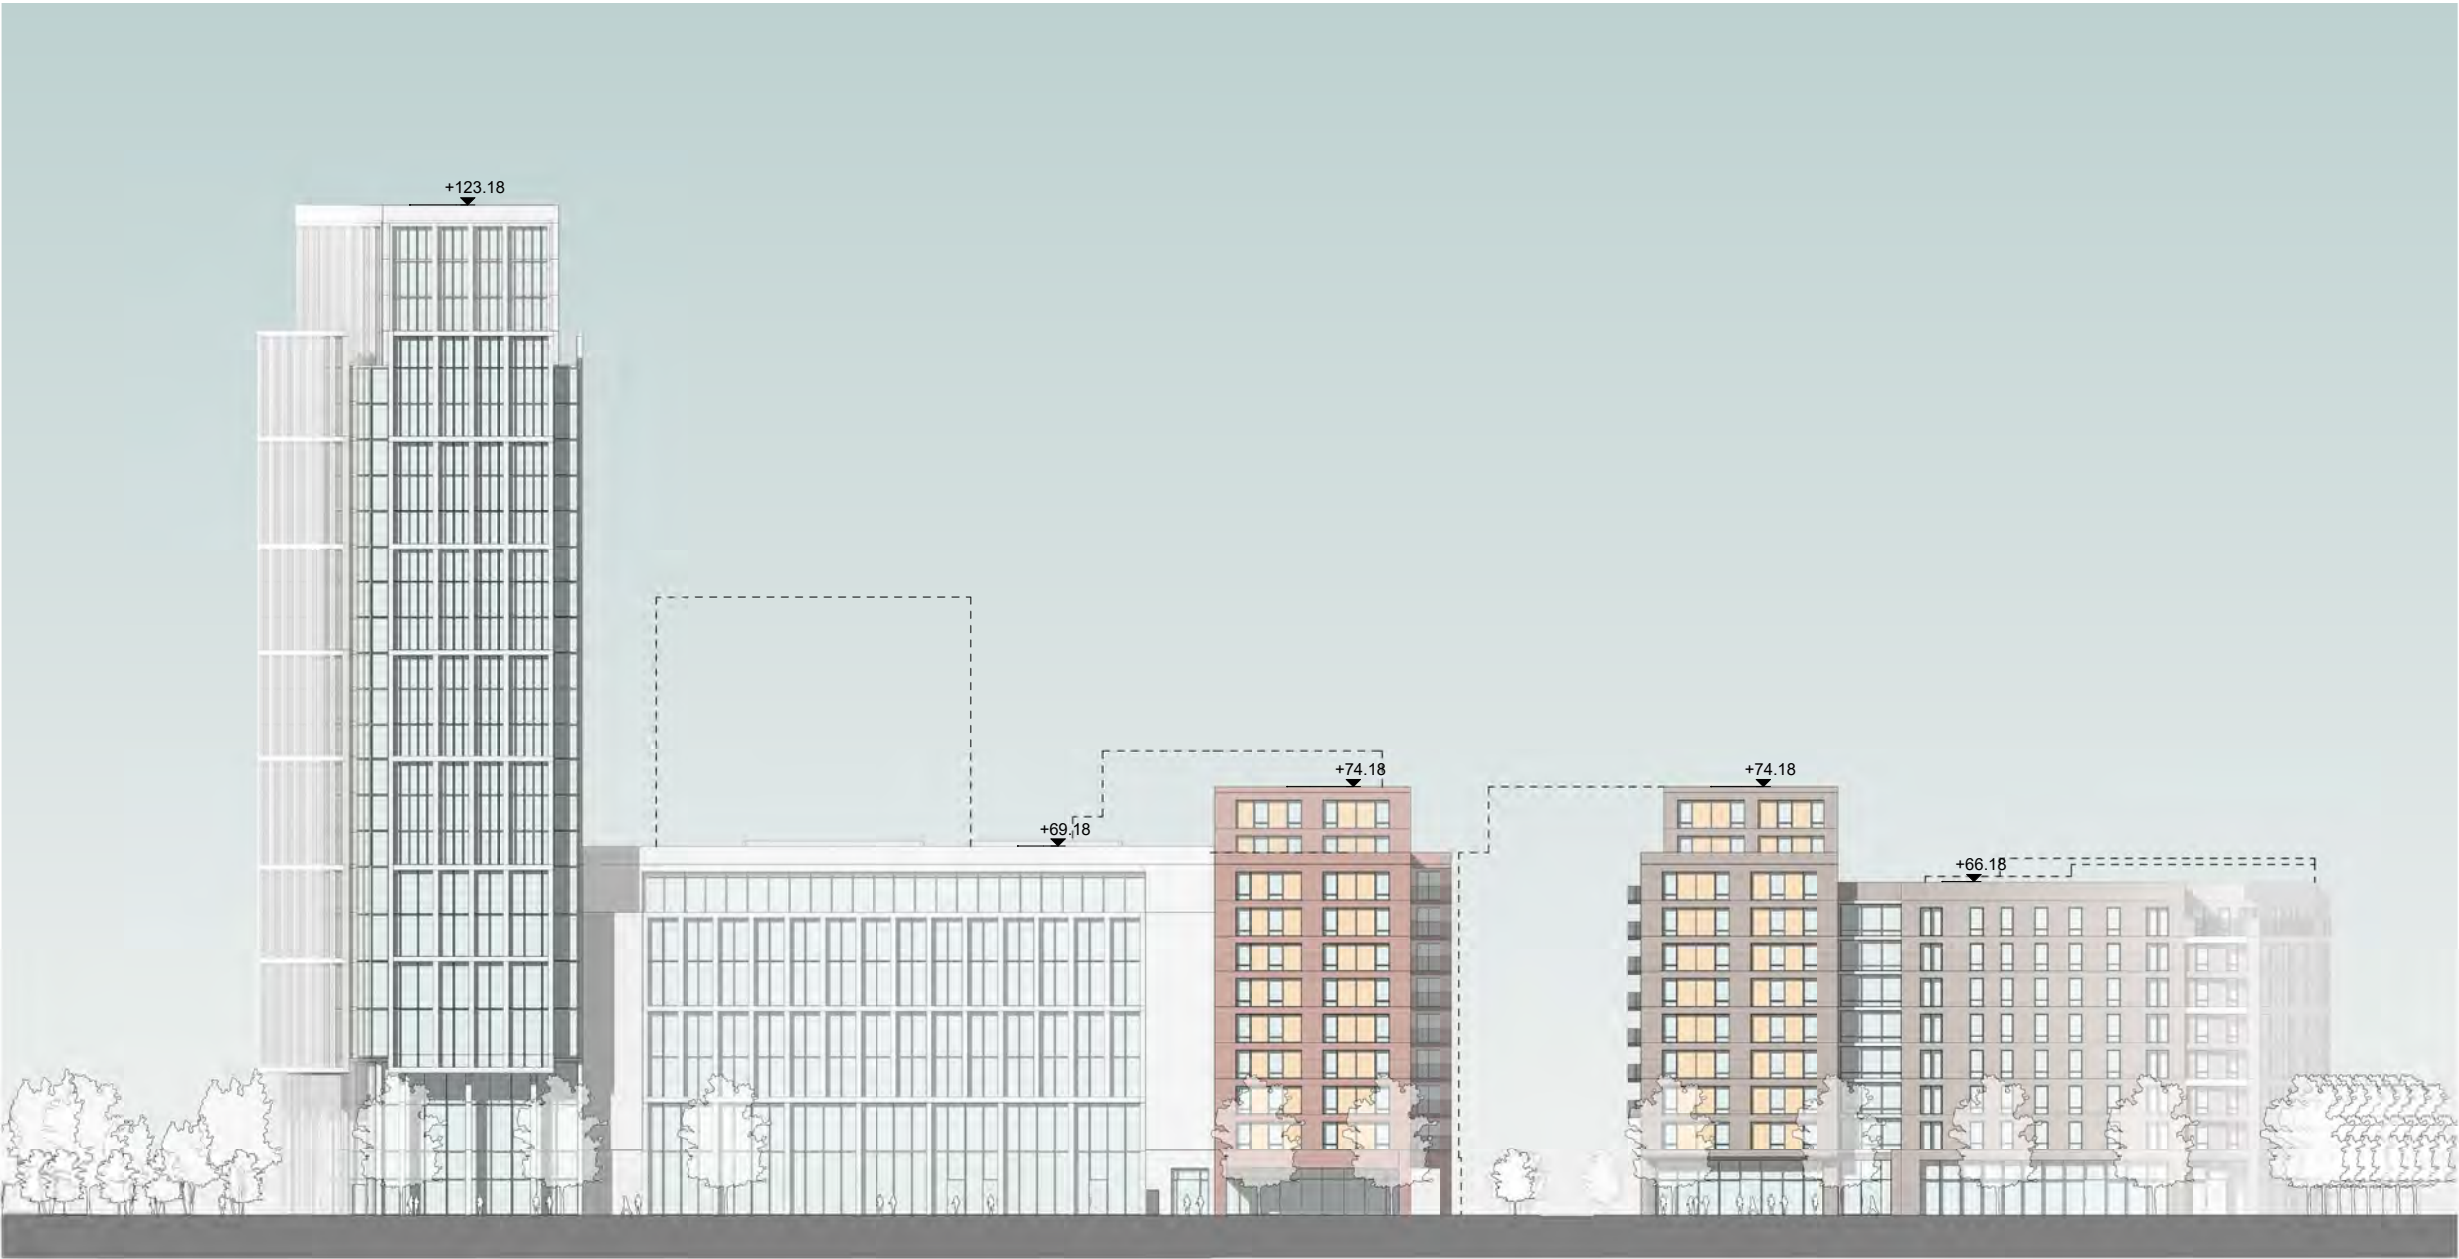

1 North Elevation
1:200

© 2018 RPS Group
Notes
1. This drawing has been prepared in accordance with the scope of RPS's appointment with its client and is subject to the terms and conditions of that appointment. RPS accepts no liability for any use of this document other than by its client and only for the purposes for which it was prepared and provided.
2. If received electronically it is the recipients responsibility to print to correct scale. Only written dimensions should be used.

Legend

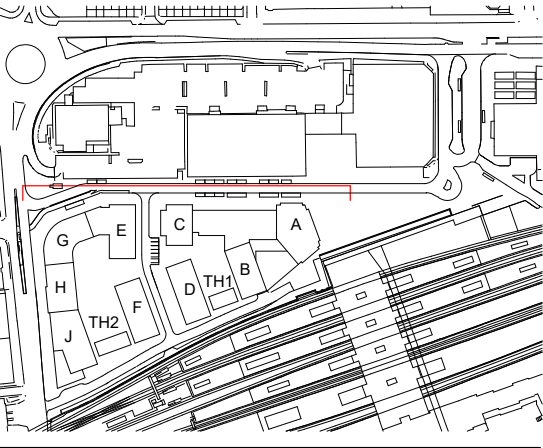

Rev	Description	Date	Initial	Checked



20 Western Avenue, Milton Park, Abingdon, Oxfordshire, OX14 4SH
T: +44(0)1235 821 888 E: rps@rpsgroup.com F: +44(0)1235 834 698

Client **Hermes Investment Management**
Project **Reading Metropolitan**
Title **Illustrative Scheme GA
Elevation Sheet 3**

Status DRAFT	Drawn By CR	PM/Checked By PI
Job Ref OXF10985	Scale @ A3 NTS	Date Created DEC 2018
Figure Number 2.2a	Rev -	

rpsgroup.com/uk