


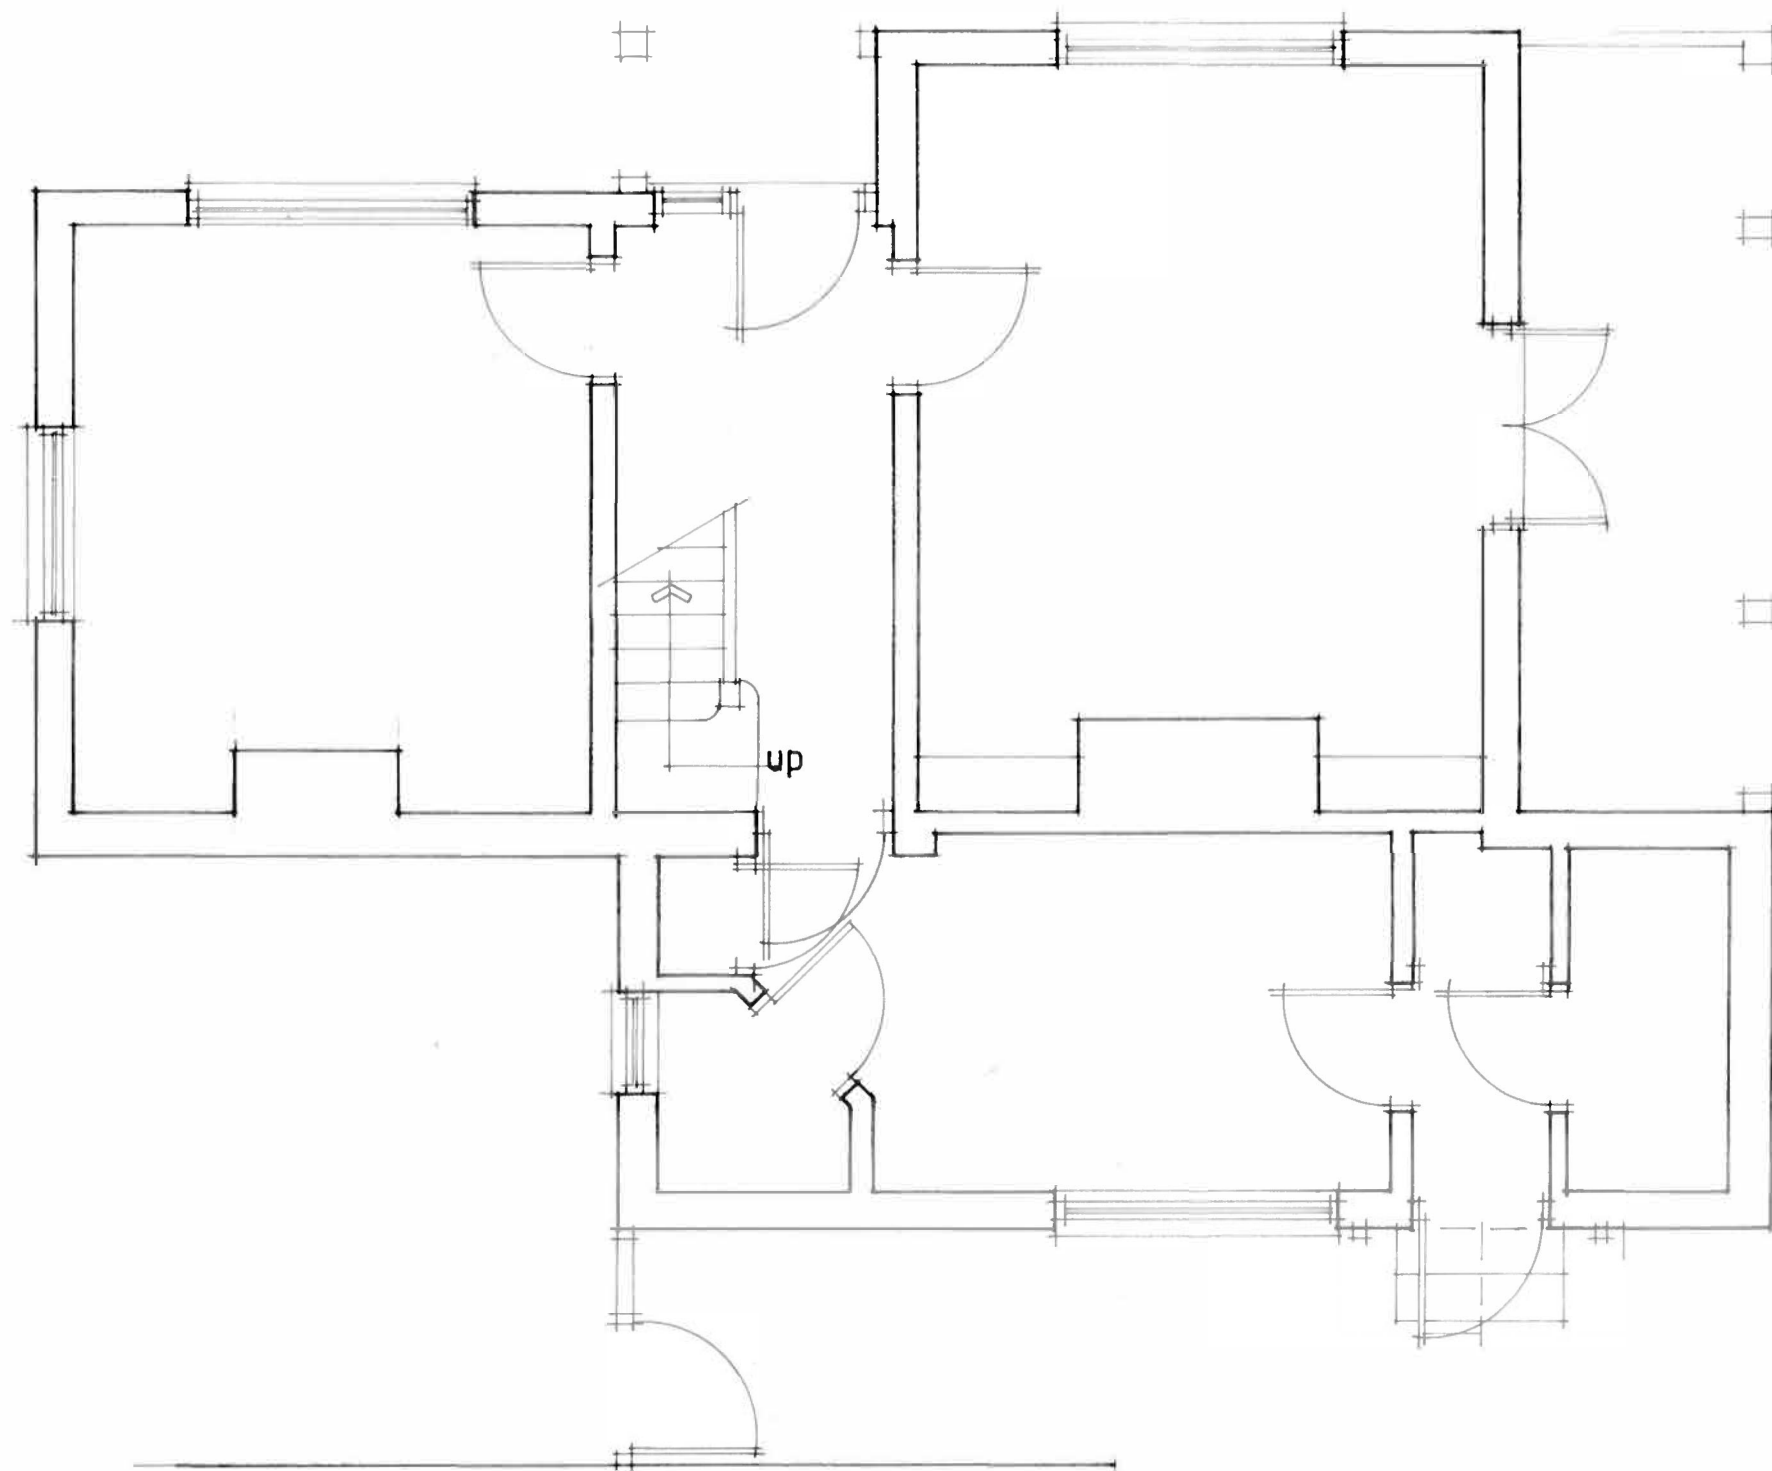

ground



BERKSHIRE DEVELOPMENTS LTD
CLIENT

Jennette King

PROJECT

Single Storey Side/Rear
Extension and First Floor
Dormer Extensions at
6, Argyll Road
Reading
Berkshire
RG1 7YL

DRAWING

Existing Ground Floor Plan

SCALE

1:50 @ A3

DRAWING No.

18/ARR/01

DATE

September 2018

REVISION