




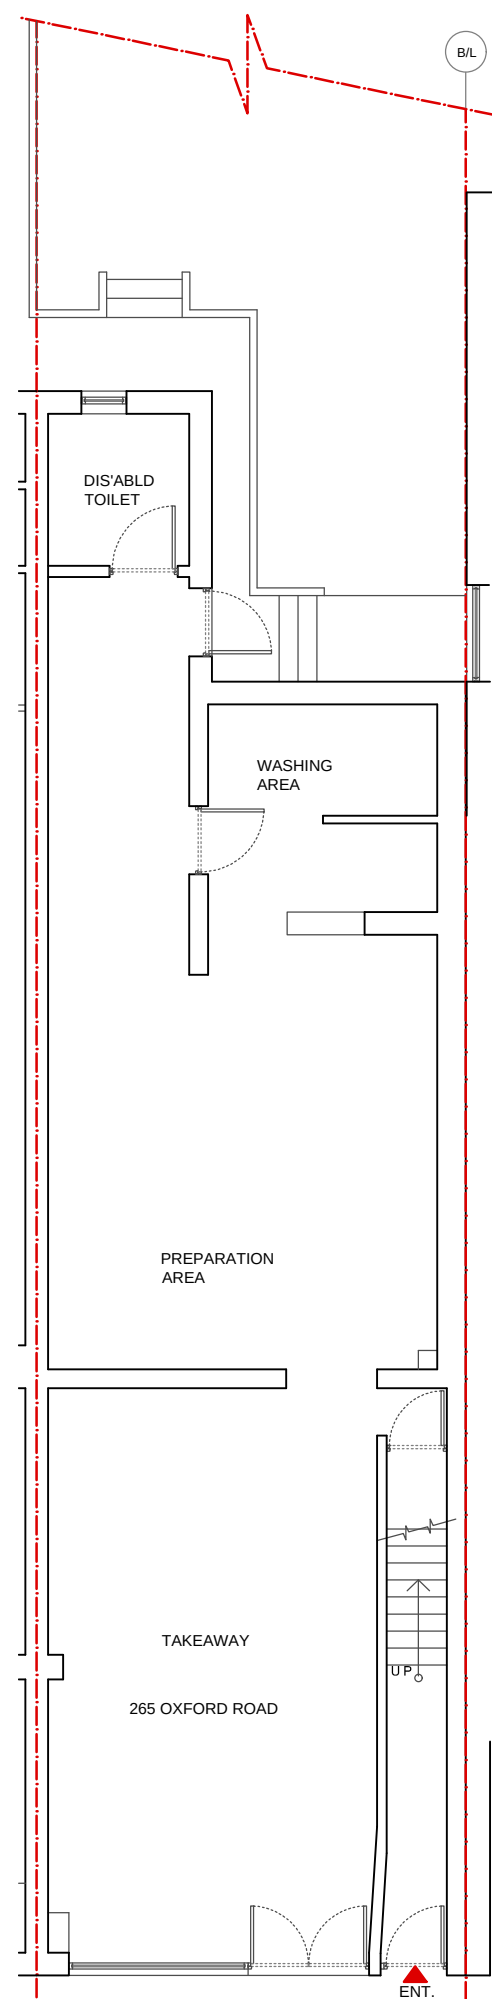

EXISTING GROUND FLOOR PLAN
265 OXFORD ROAD, READING - RG1 7PY

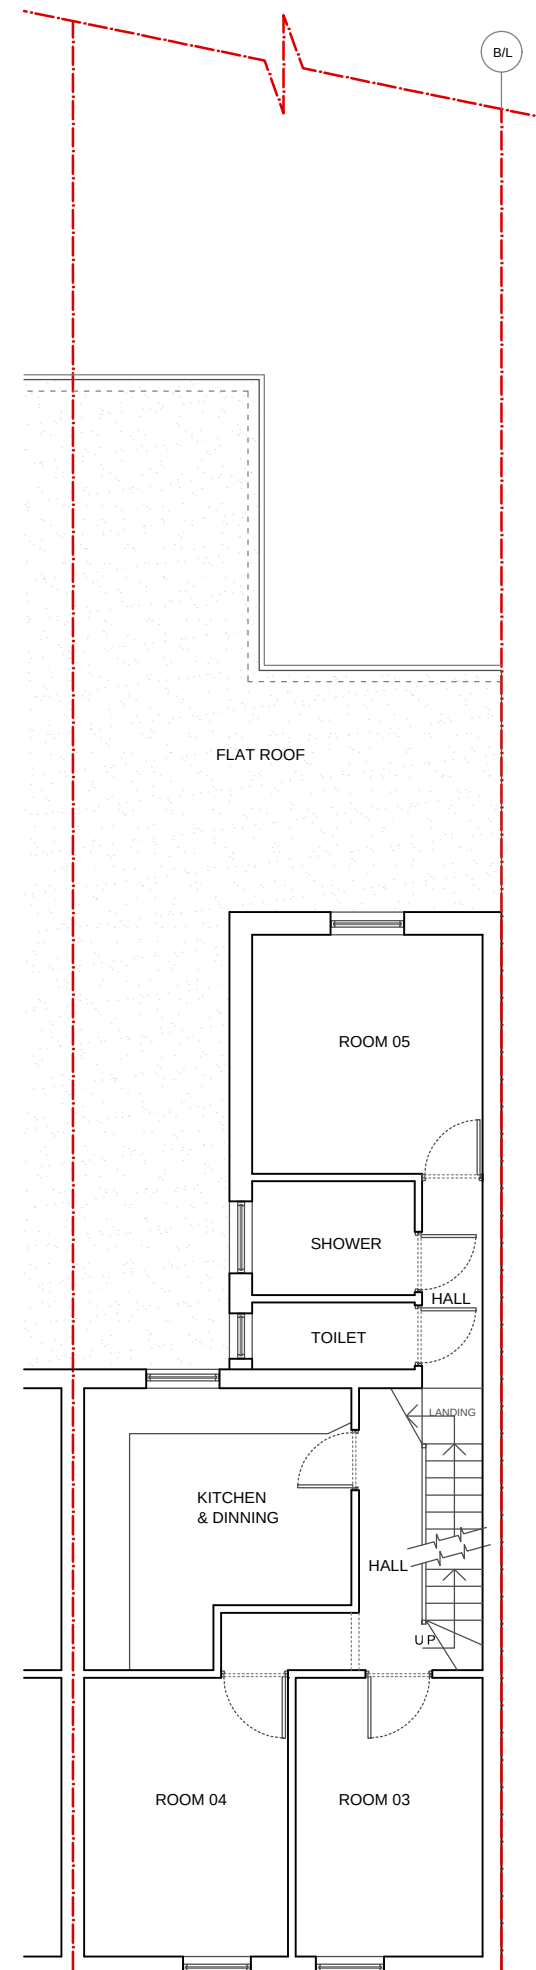

EXISTING FIRST FLOOR PLAN
265 OXFORD ROAD, READING - RG1 7PY

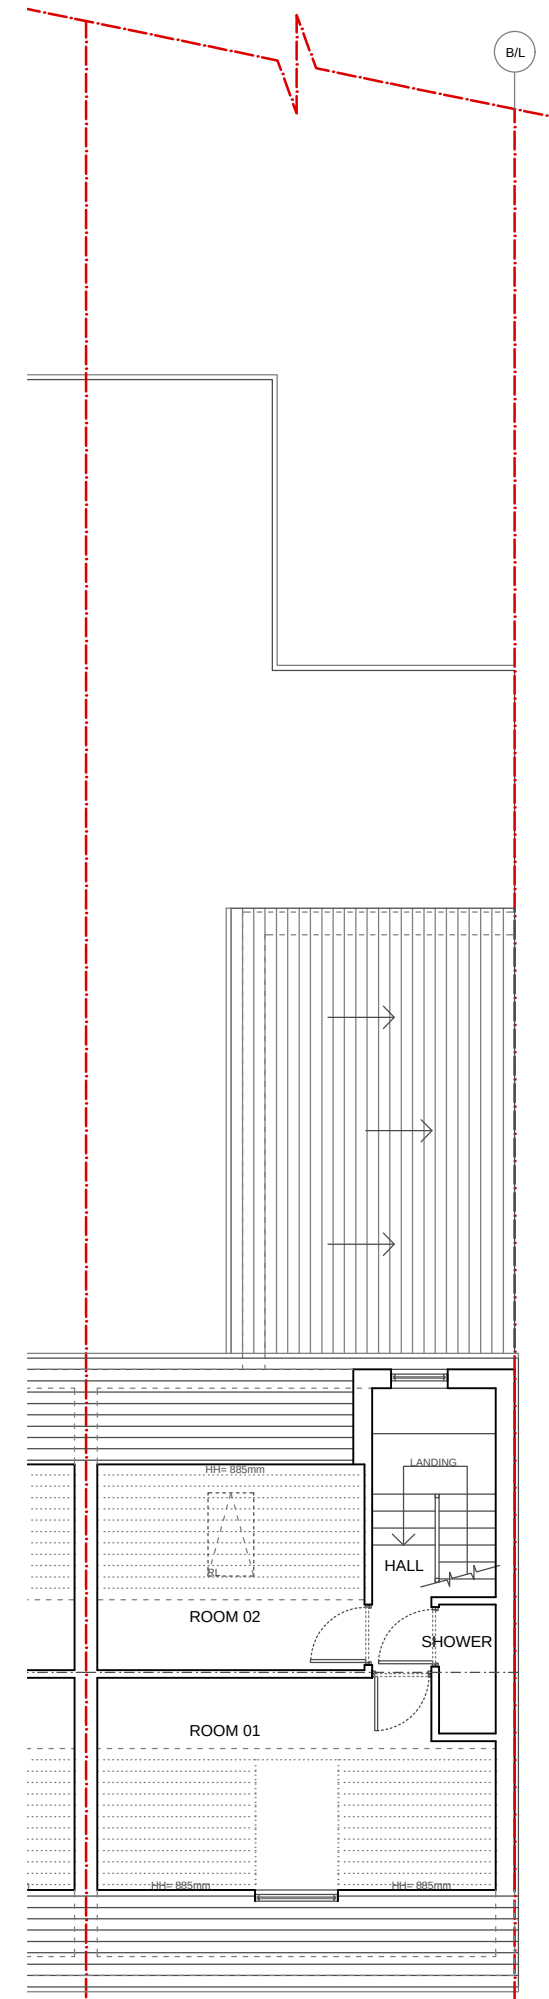

EXISTING SECOND FLOOR PLAN
265 OXFORD ROAD, READING - RG1 7PY

0 1m 2m 4m 8m (1:100)

PROJECT
CHANGE OF USE AT 265 OXFORD ROAD,
READING, BERKSHIRE - RG1 7PY

DRAWING TITLE
EXISTING FLOOR PLANS
SCALE 1:100 @ A2