



Rev.	Date	Note	Author	Checked


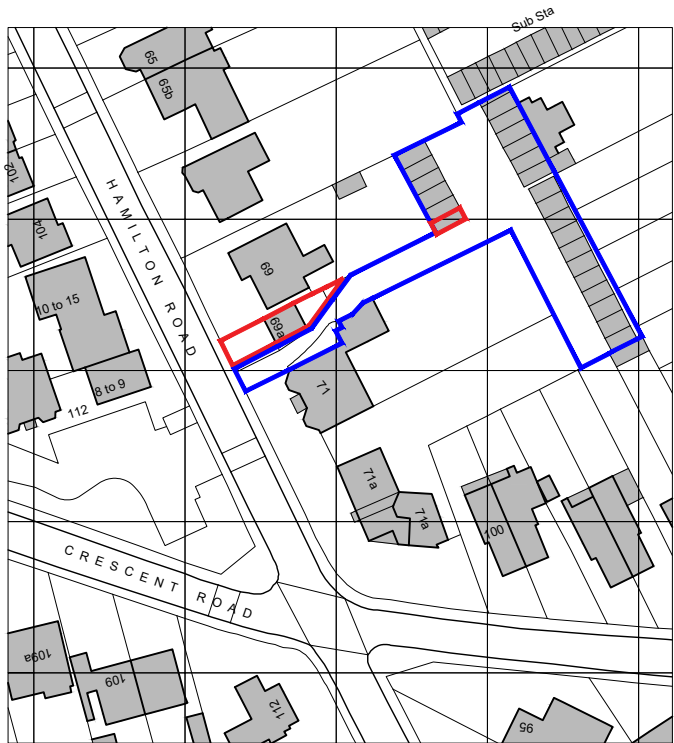


Ordnance Survey, (c) Crown Copyright 2018. All rights reserved. Licence number 100022432

LOCATION PLAN 1:1250

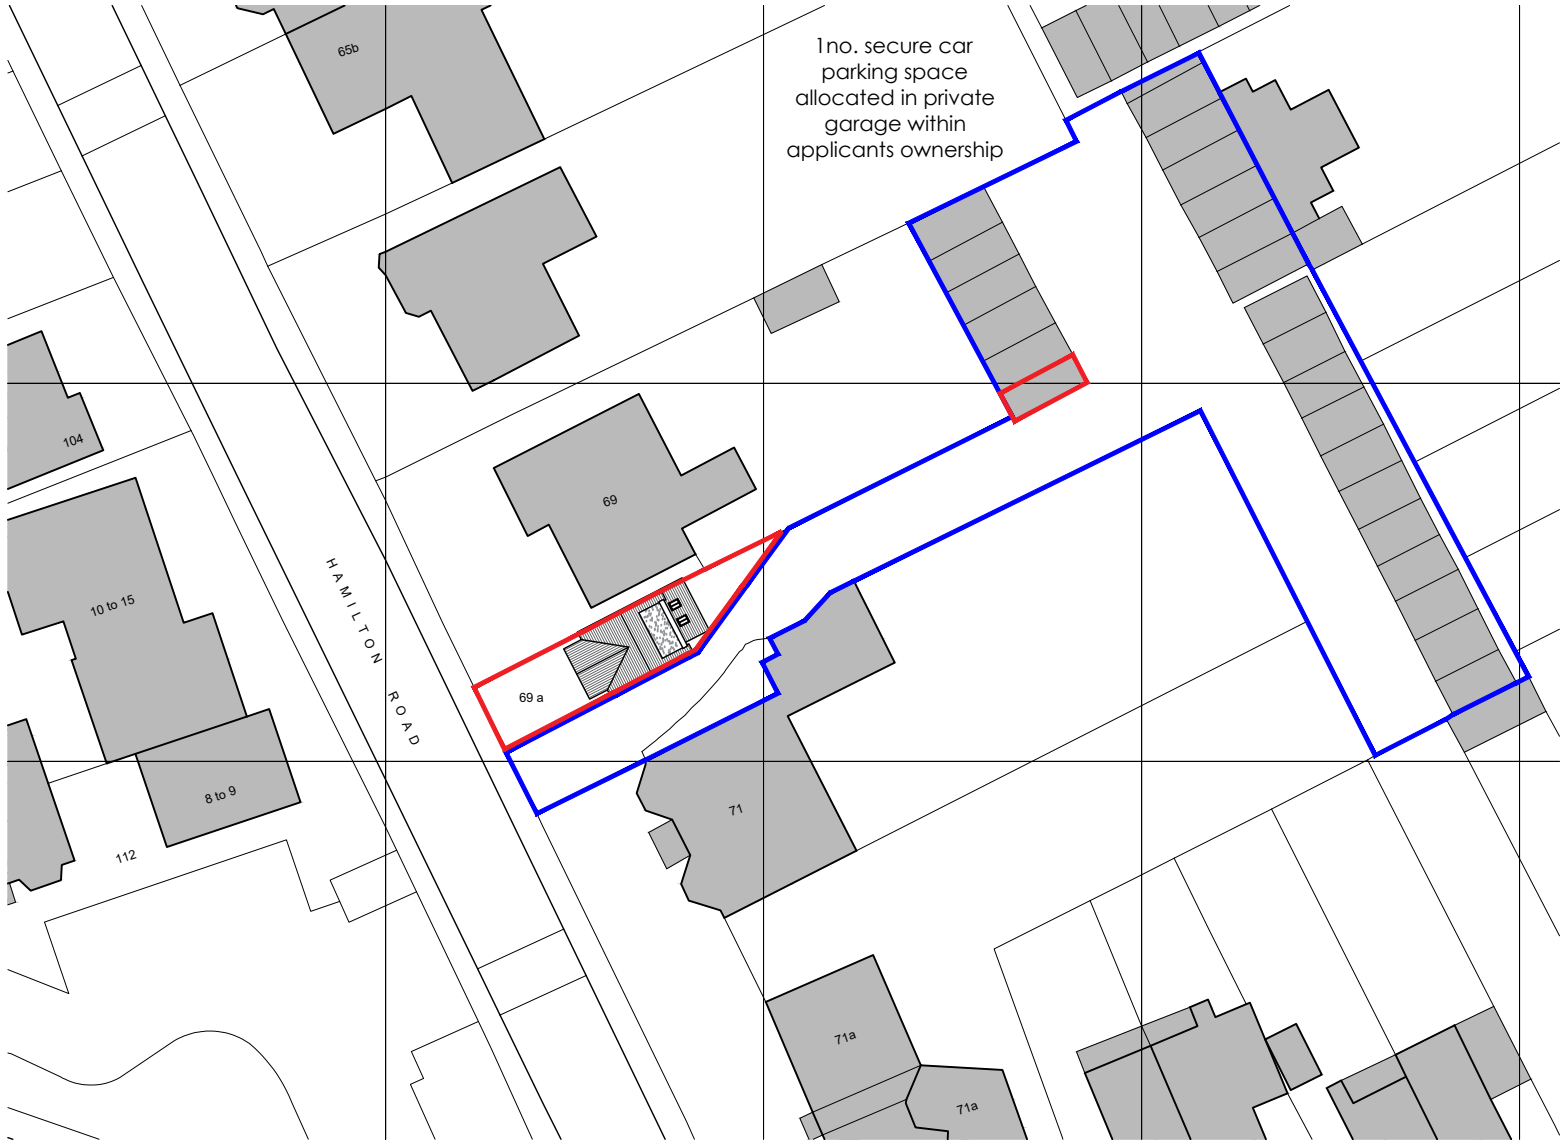


PROPOSED BLOCK ROOF PLAN 1:500

  

Key:

Application Site Boundary

Boundary of Applicant's Ownership

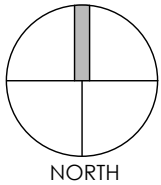

Project	Extension & House Alterations 69A Hamilton Road Reading RG1 5RA					Drawing	Location & Block Plans			
						Job-Dwg Number	18002-PL-10		Rev.	-
Client	Turner Estates					WESTON + CO ARCHITECTS Watlington House 44 Watlington Street Reading, RG1 4RJ T. 0118 375 0252 www.weston-co.com				
Status	Planning									
Scale	1/1250 & 1/500		Sheet Size A3							
Author	MW	Checked	CTW	Date	25/06/2019					