





Front Elevation
PLOT 4

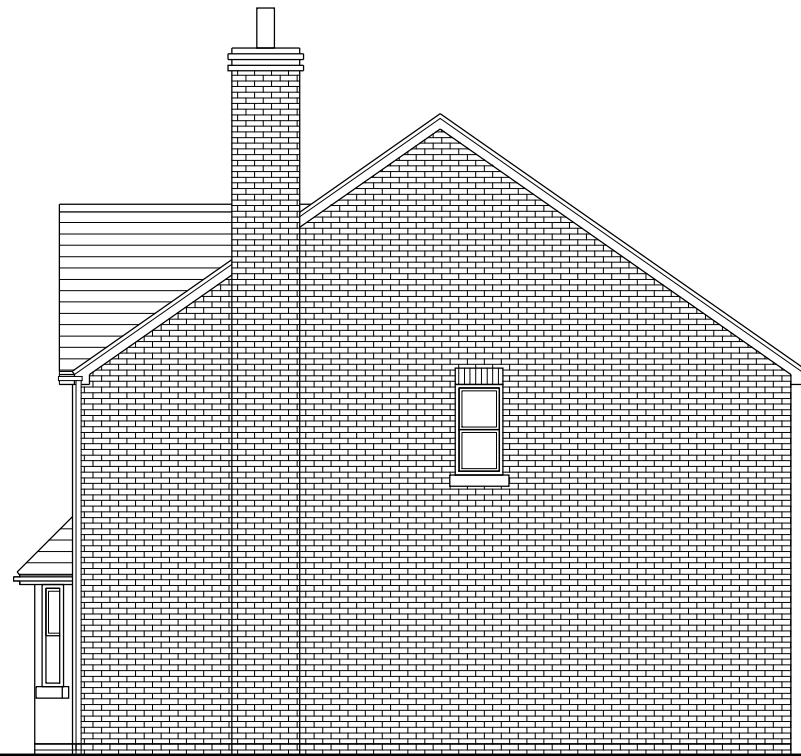

Side Elevation
PLOT 4



Rear Plan
PLOT 4

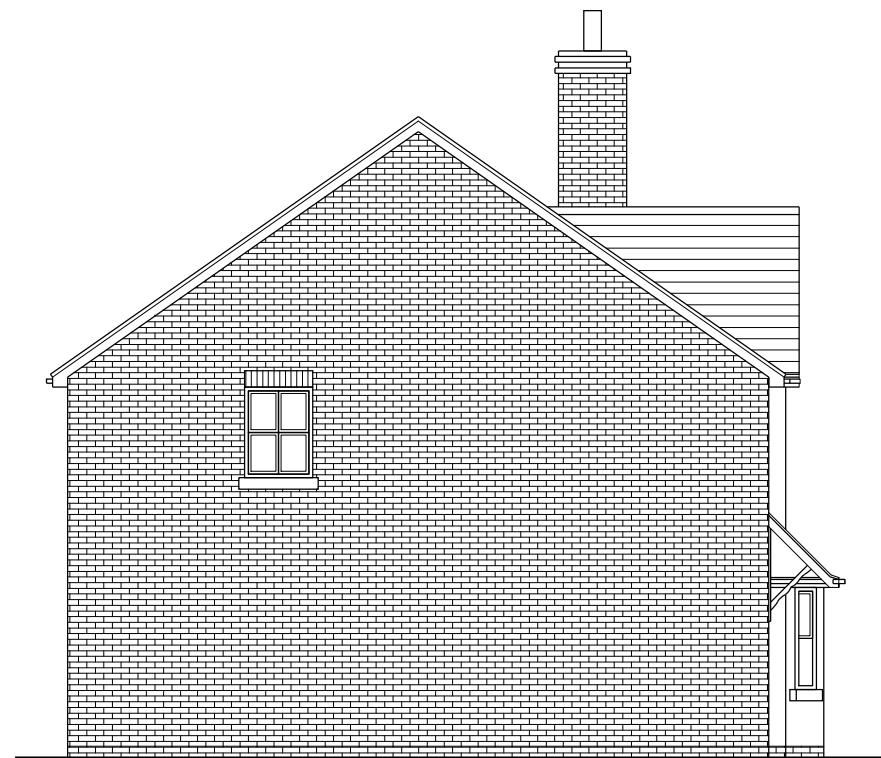

Side Elevation
PLOT 4

0.5m 1m 2m 3m 4m 5m 6m 7m 8m 9m 10m All DRAWINGS TO READ IN CONJUNCTION WITH CONSTRUCTION SPECIFICATION.

Do not Scale. Use figured dimensions only. Subject to site survey and all necessary consents. All dimensions to be checked by user and any discrepancies, errors or omissions to be reported to the Architect before work commences. This drawing is to be read in conjunction with all other relevant materials.



architecture + planning

07 888 658 416

plan@dezine4u.co.uk

Client:
Claremont
Homes

Project:
112-114 Soutcote Lane
Reading, Berkshire

Drawing:
Elevations
Plot 4

Job No: 1612-CLSLR

Scale: 1:100

Date: JAN 17

Dwg No:

PL-401