




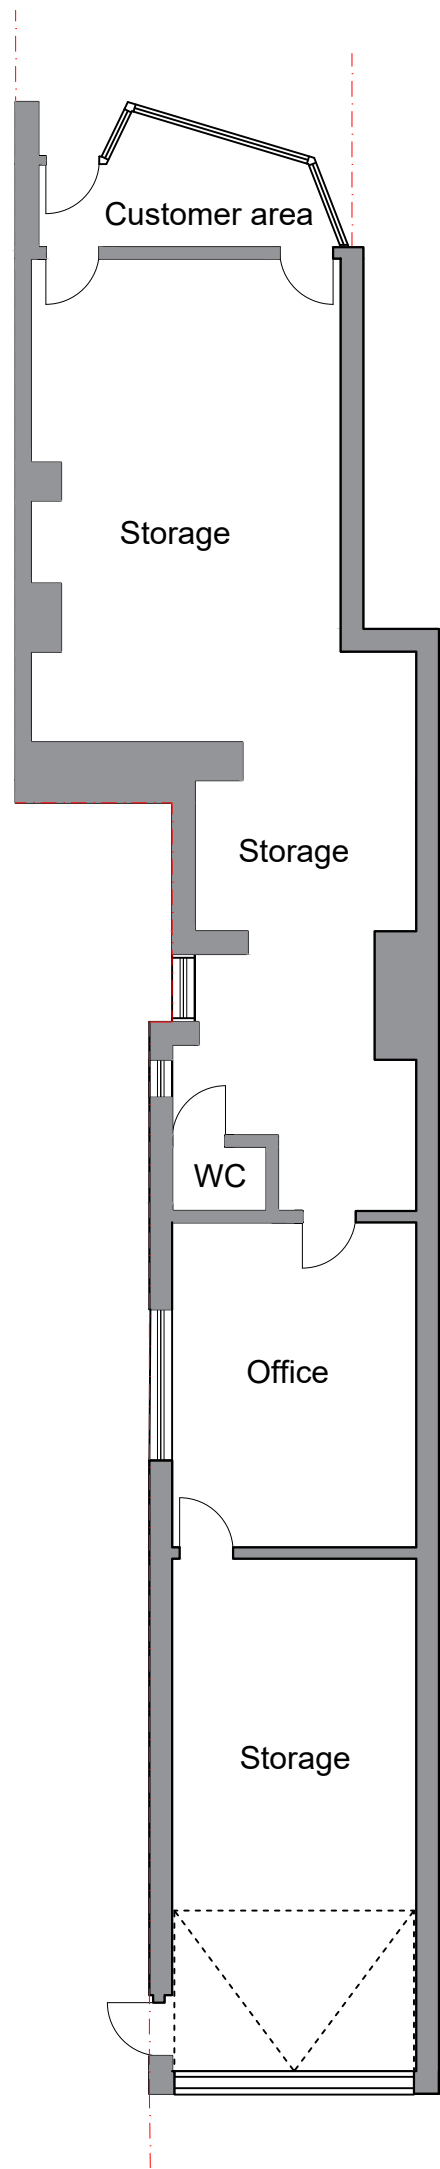


Existing Ground Floor

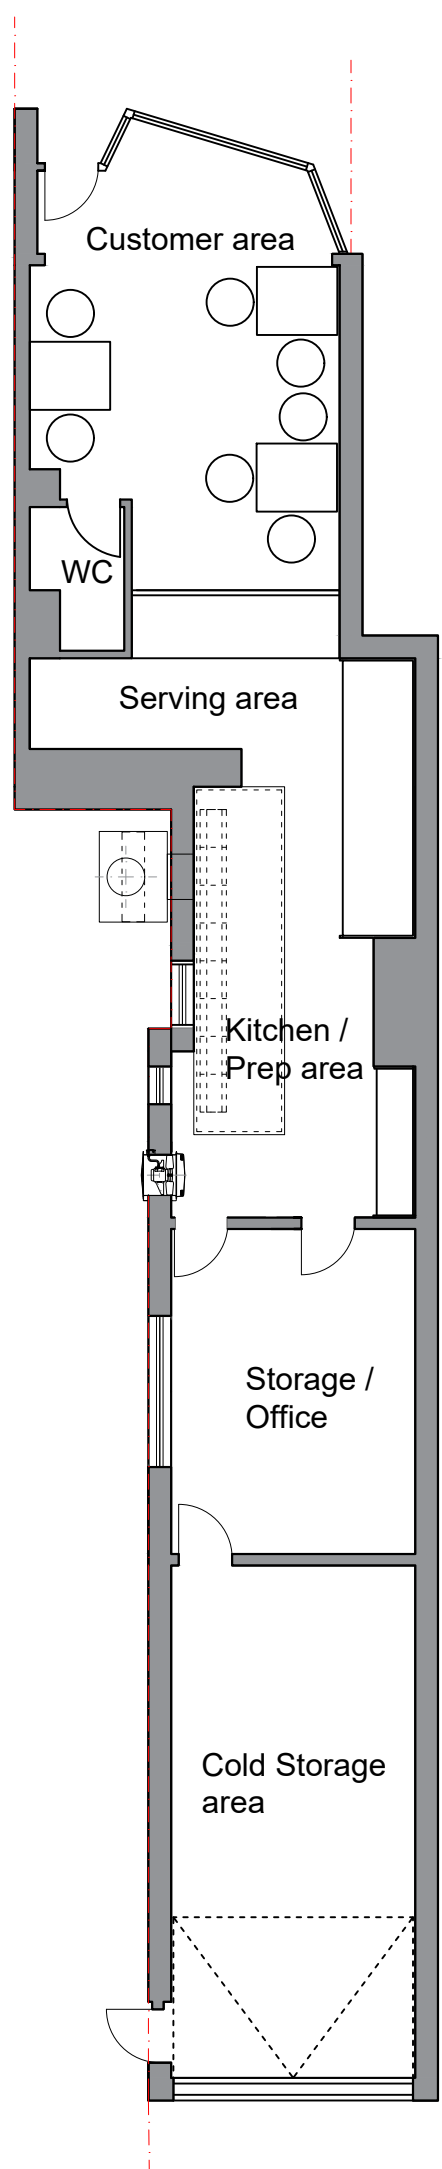


Proposed Ground Floor

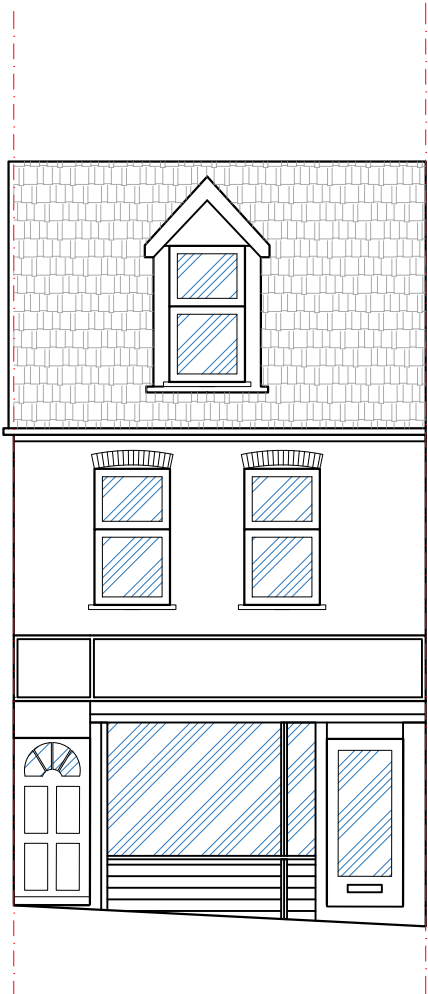

Front Elevation (unchanged)

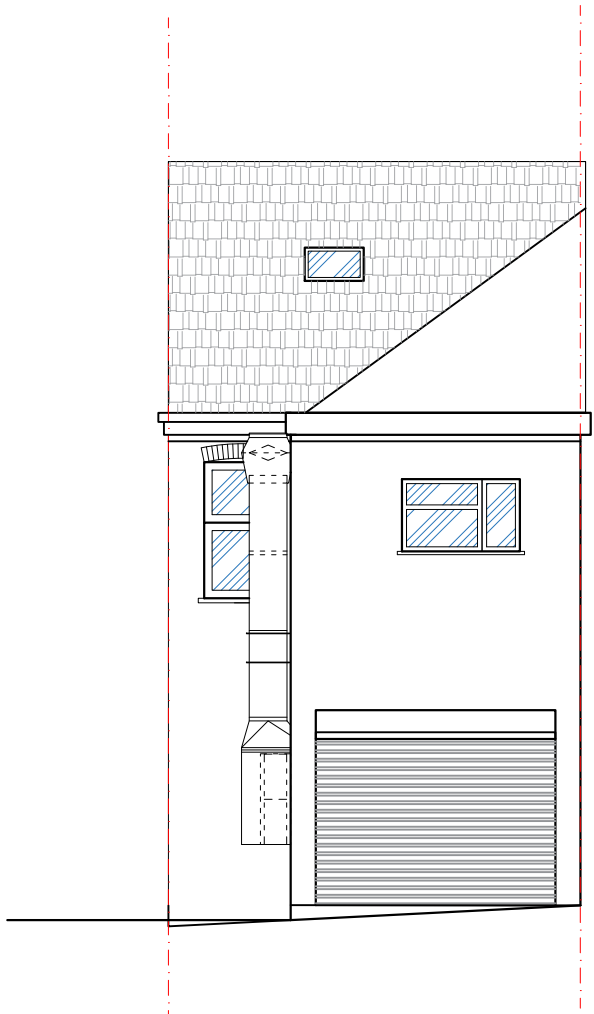

Rear Elevation (proposed)

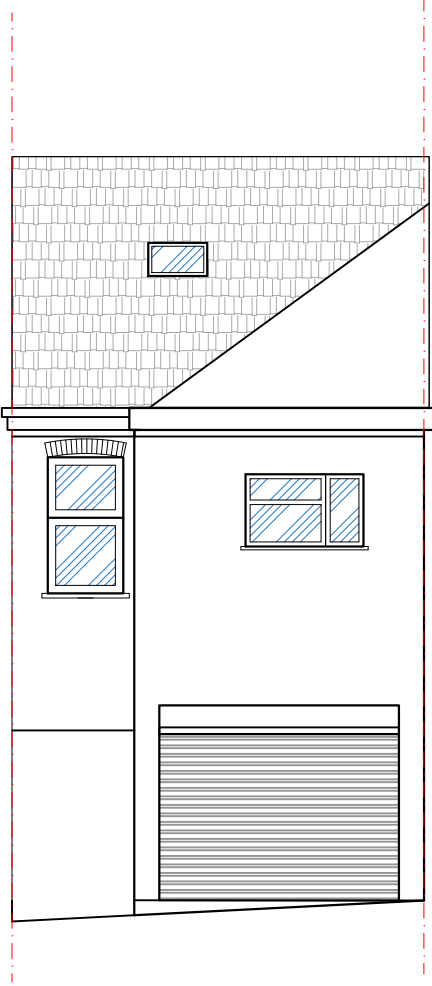

Rear Elevation (existing)



- Notes
1. All materials to match existing unless otherwise noted.
 2. Do not scale for the construction purposes.
 3. The contractor must verify all dimension on site prior to commencement of works.
 4. This document is copyright of the originator and must be treated as confidential.

Client
Mr Ishaq Haidari

Project
57 Basingstoke Road
Reading
RG2 0ER

Drawing title
Existing and proposed
ground floor plan and
elevations

Drawing no
01

Rev
-

Scale
1:100 @ A2

Date
November 2018



1 Right Plan - Dariusz Kusyk
1.rightplan@gmail.com
07955 449 285