


Location of Swift Bricks

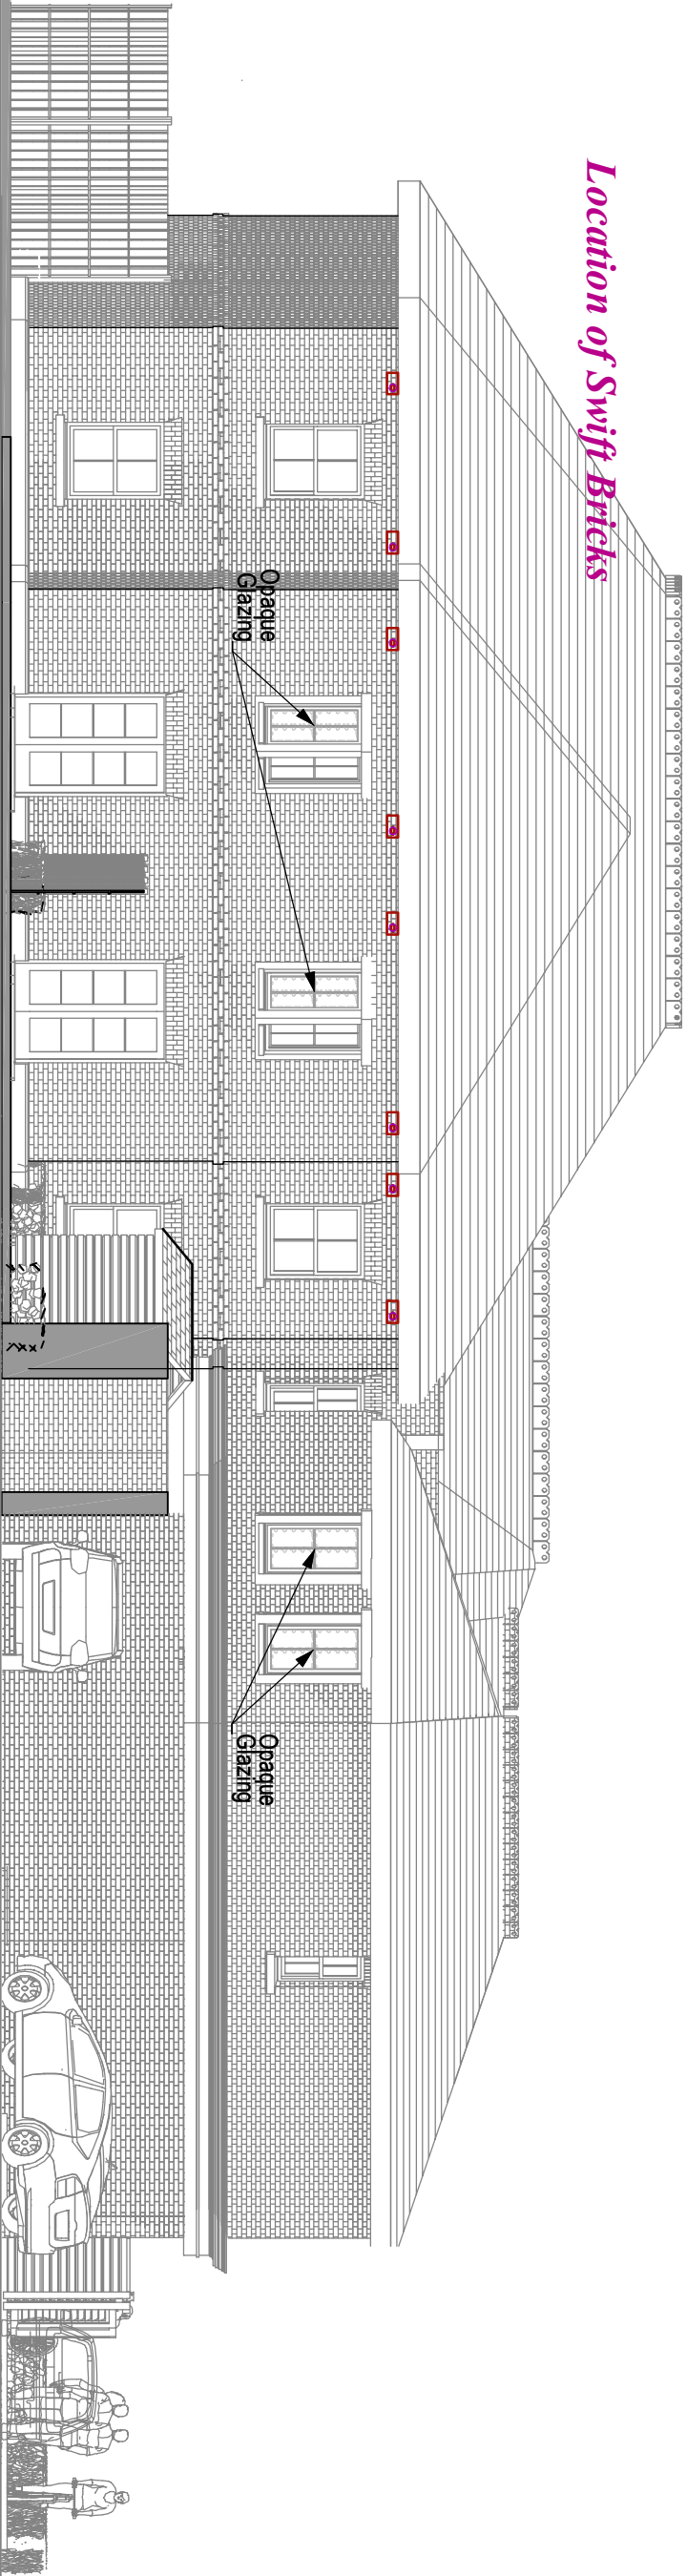

SOUTH ELEVATION

The Manthorpe Swift Nesting Brick
an all-plastic easy to use nest-place for
new builds & major refurbishments
Code: GSWB
Weight 0.71kg
Box Qty - 2 (1.48kg per box)
Materials – Base: PVC
Top: Polypropylene
Colours: Terracotta, Slate Grey,
Antique Red, Buff, White & Black
Manufacturing: Injection Moulded
MANTHORPE BUILDING PRODUCTS LTD
MANTHORPE HOUSE
BRITTAIN DRIVE
CODNOR GATE BUSINESS PARK
RIPLEY
DERBYSHIRE DE5 3ND
TEL: 01773 514 200
FAX: 01773 514 262
e-mail: bpsdes@manthorpe.co.uk
www.manthorpe.co.uk



Location of Swift Bricks
15325 --Condition 17 SCALE 1:200

Location
28 Wokingham Road, Reading Berkshire RG6 1JQ
Project
Proposed 7 No Apartments
Drawing
Planning Consent 15325. South & Southwest Elevations
Date **October 2017** *Scale* **1:100 on A3 Paper** *Drawing No* **D1280-17a**

Colin Dawson Associates
Architectural Design and Building Surveying

Malvern House,
1 Malvern Way
Twyford Reading Berkshire RG10 9PY

01189343322
cdadesign@ntlworld.com