


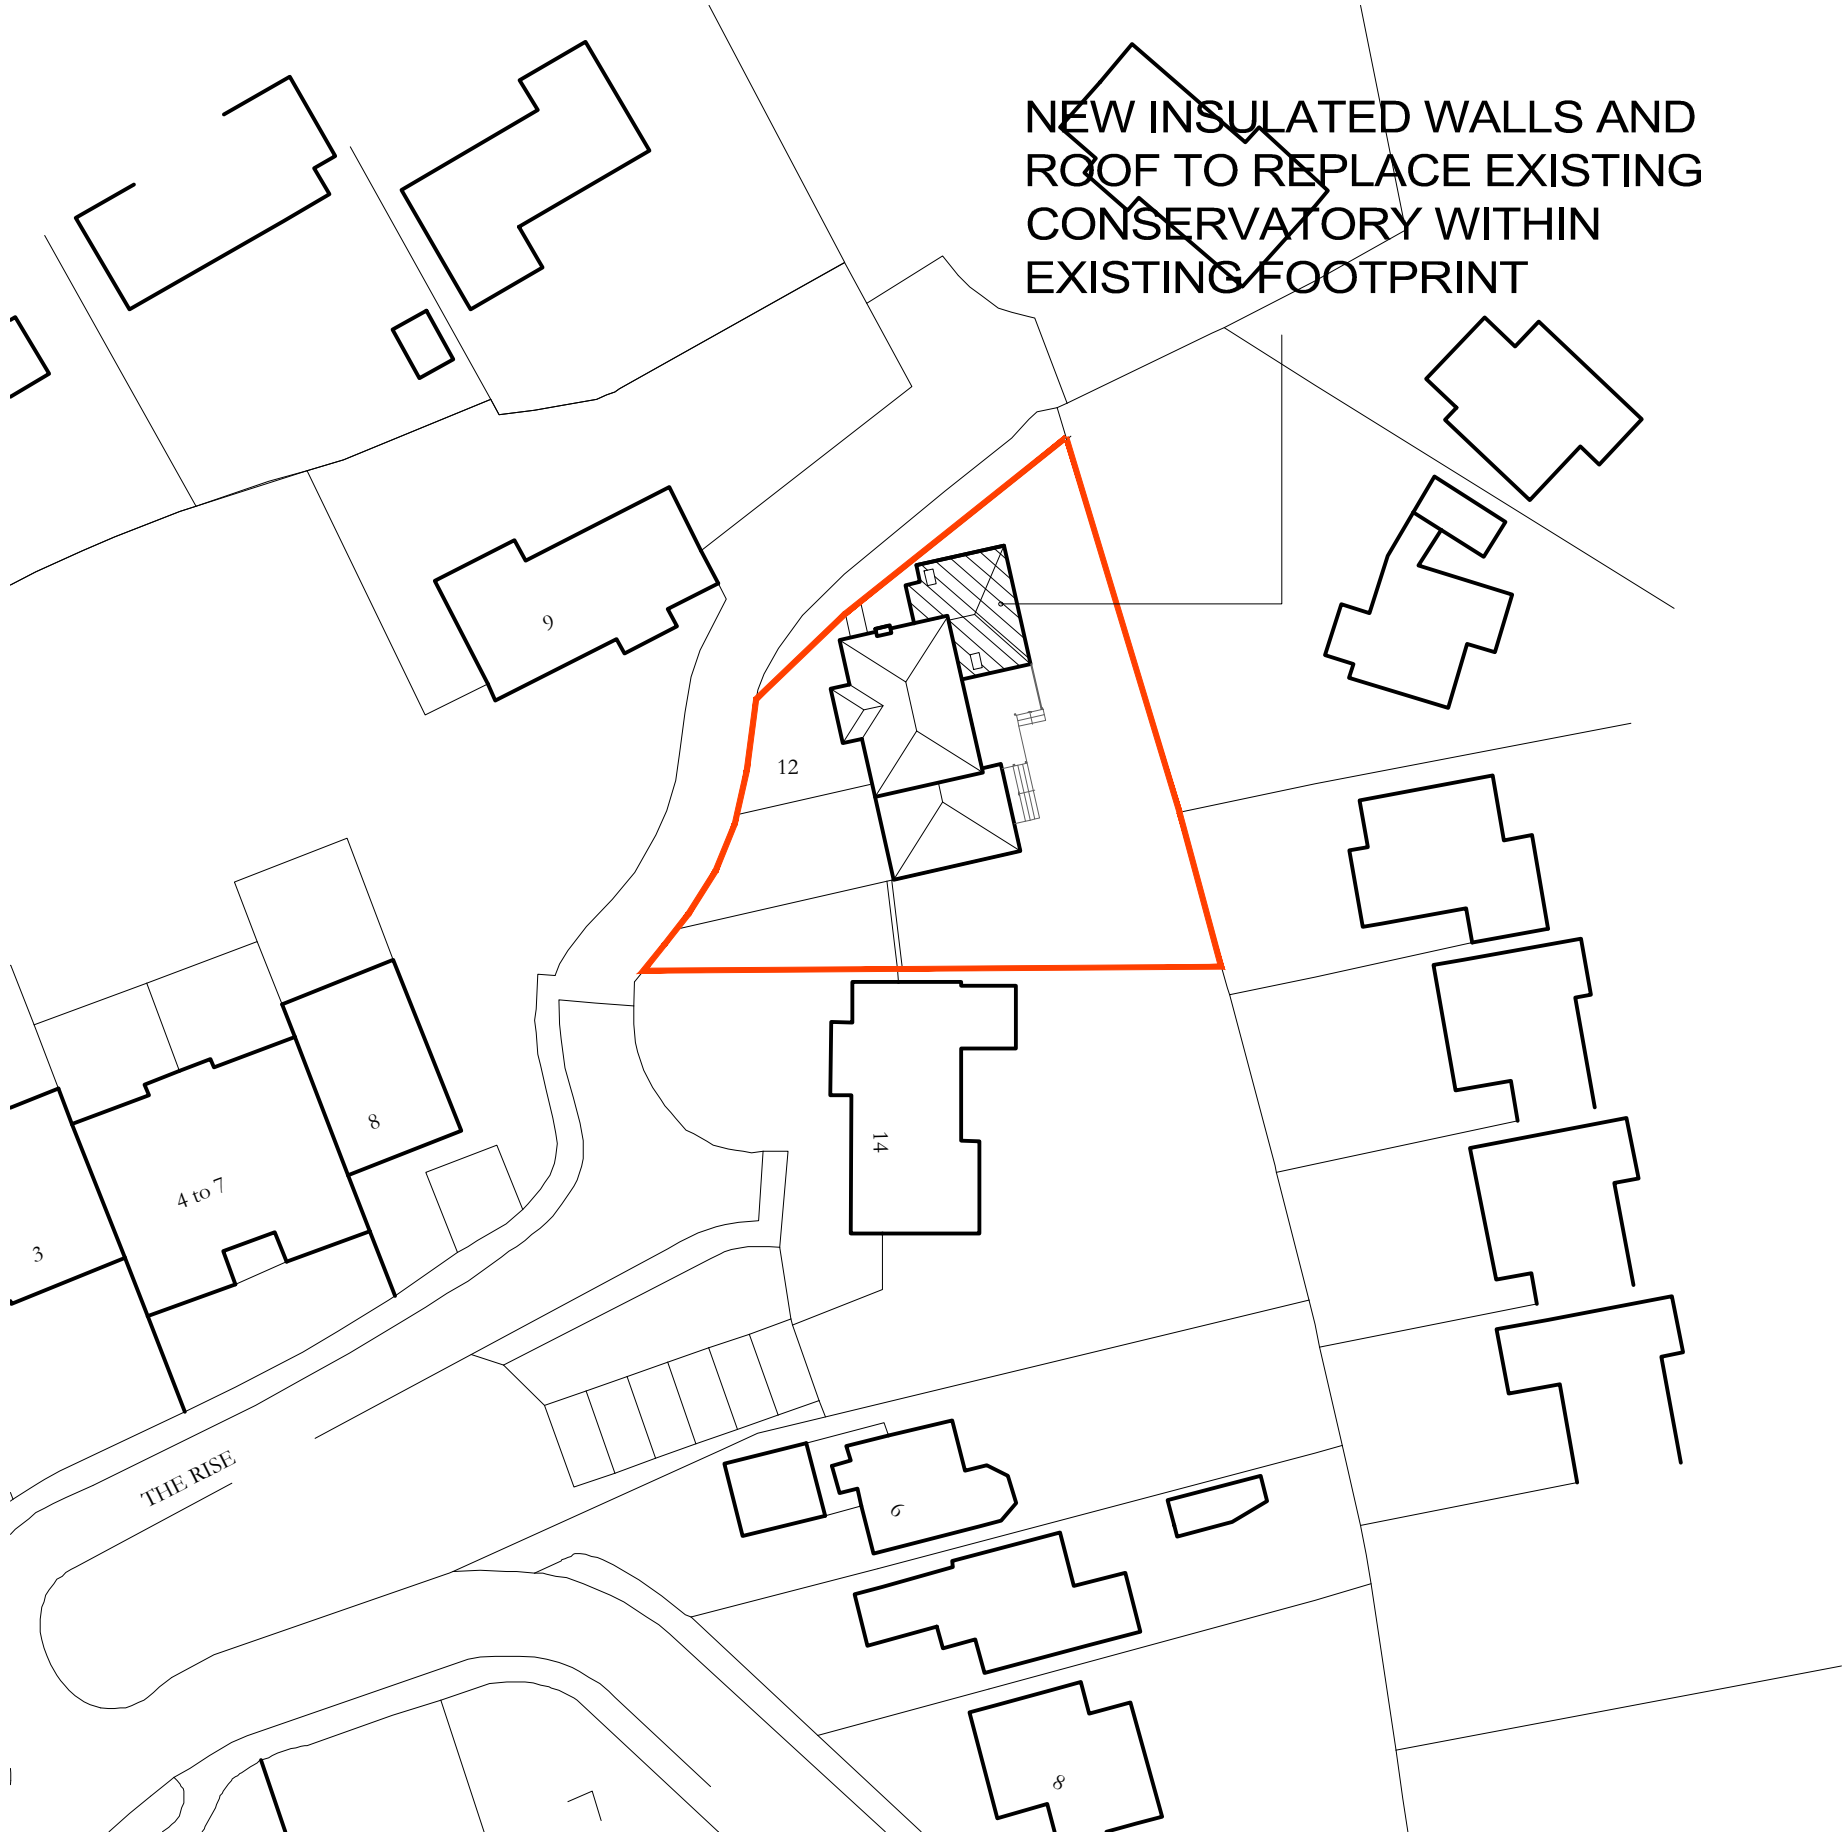

Site Plan (Scale 1:500 Scale)


1:500 scale Bar
 This Drawing has been produced for printing onto A3 size paper,
 If printing on any other size please use the scale bar below.



1:1250 scale Bar
 This Drawing has been produced for printing onto A3 size paper,
 If printing on any other size please use the scale bar below.



Location Plan (Scale 1:1250 Scale)

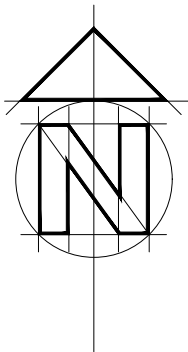

ARCHITECTURE AND
 TECHNICAL SERVICES



CLIENT Mr & Mrs Hewlett

JOB 12 The Rise,
 Caversham, Reading

DRG SITE & LOCATION PLAN

D//ARCH
 272 London Road
 Earley
 Reading
 RG6 1AJ
 0750 779 1187
 dharchitecture@yahoo.com

SCALE 1:500/1:1250 DRAWN D.NORVAISA DATE OCT 2018
 PAPER SIZE (A3)

DN77/100