



No.33

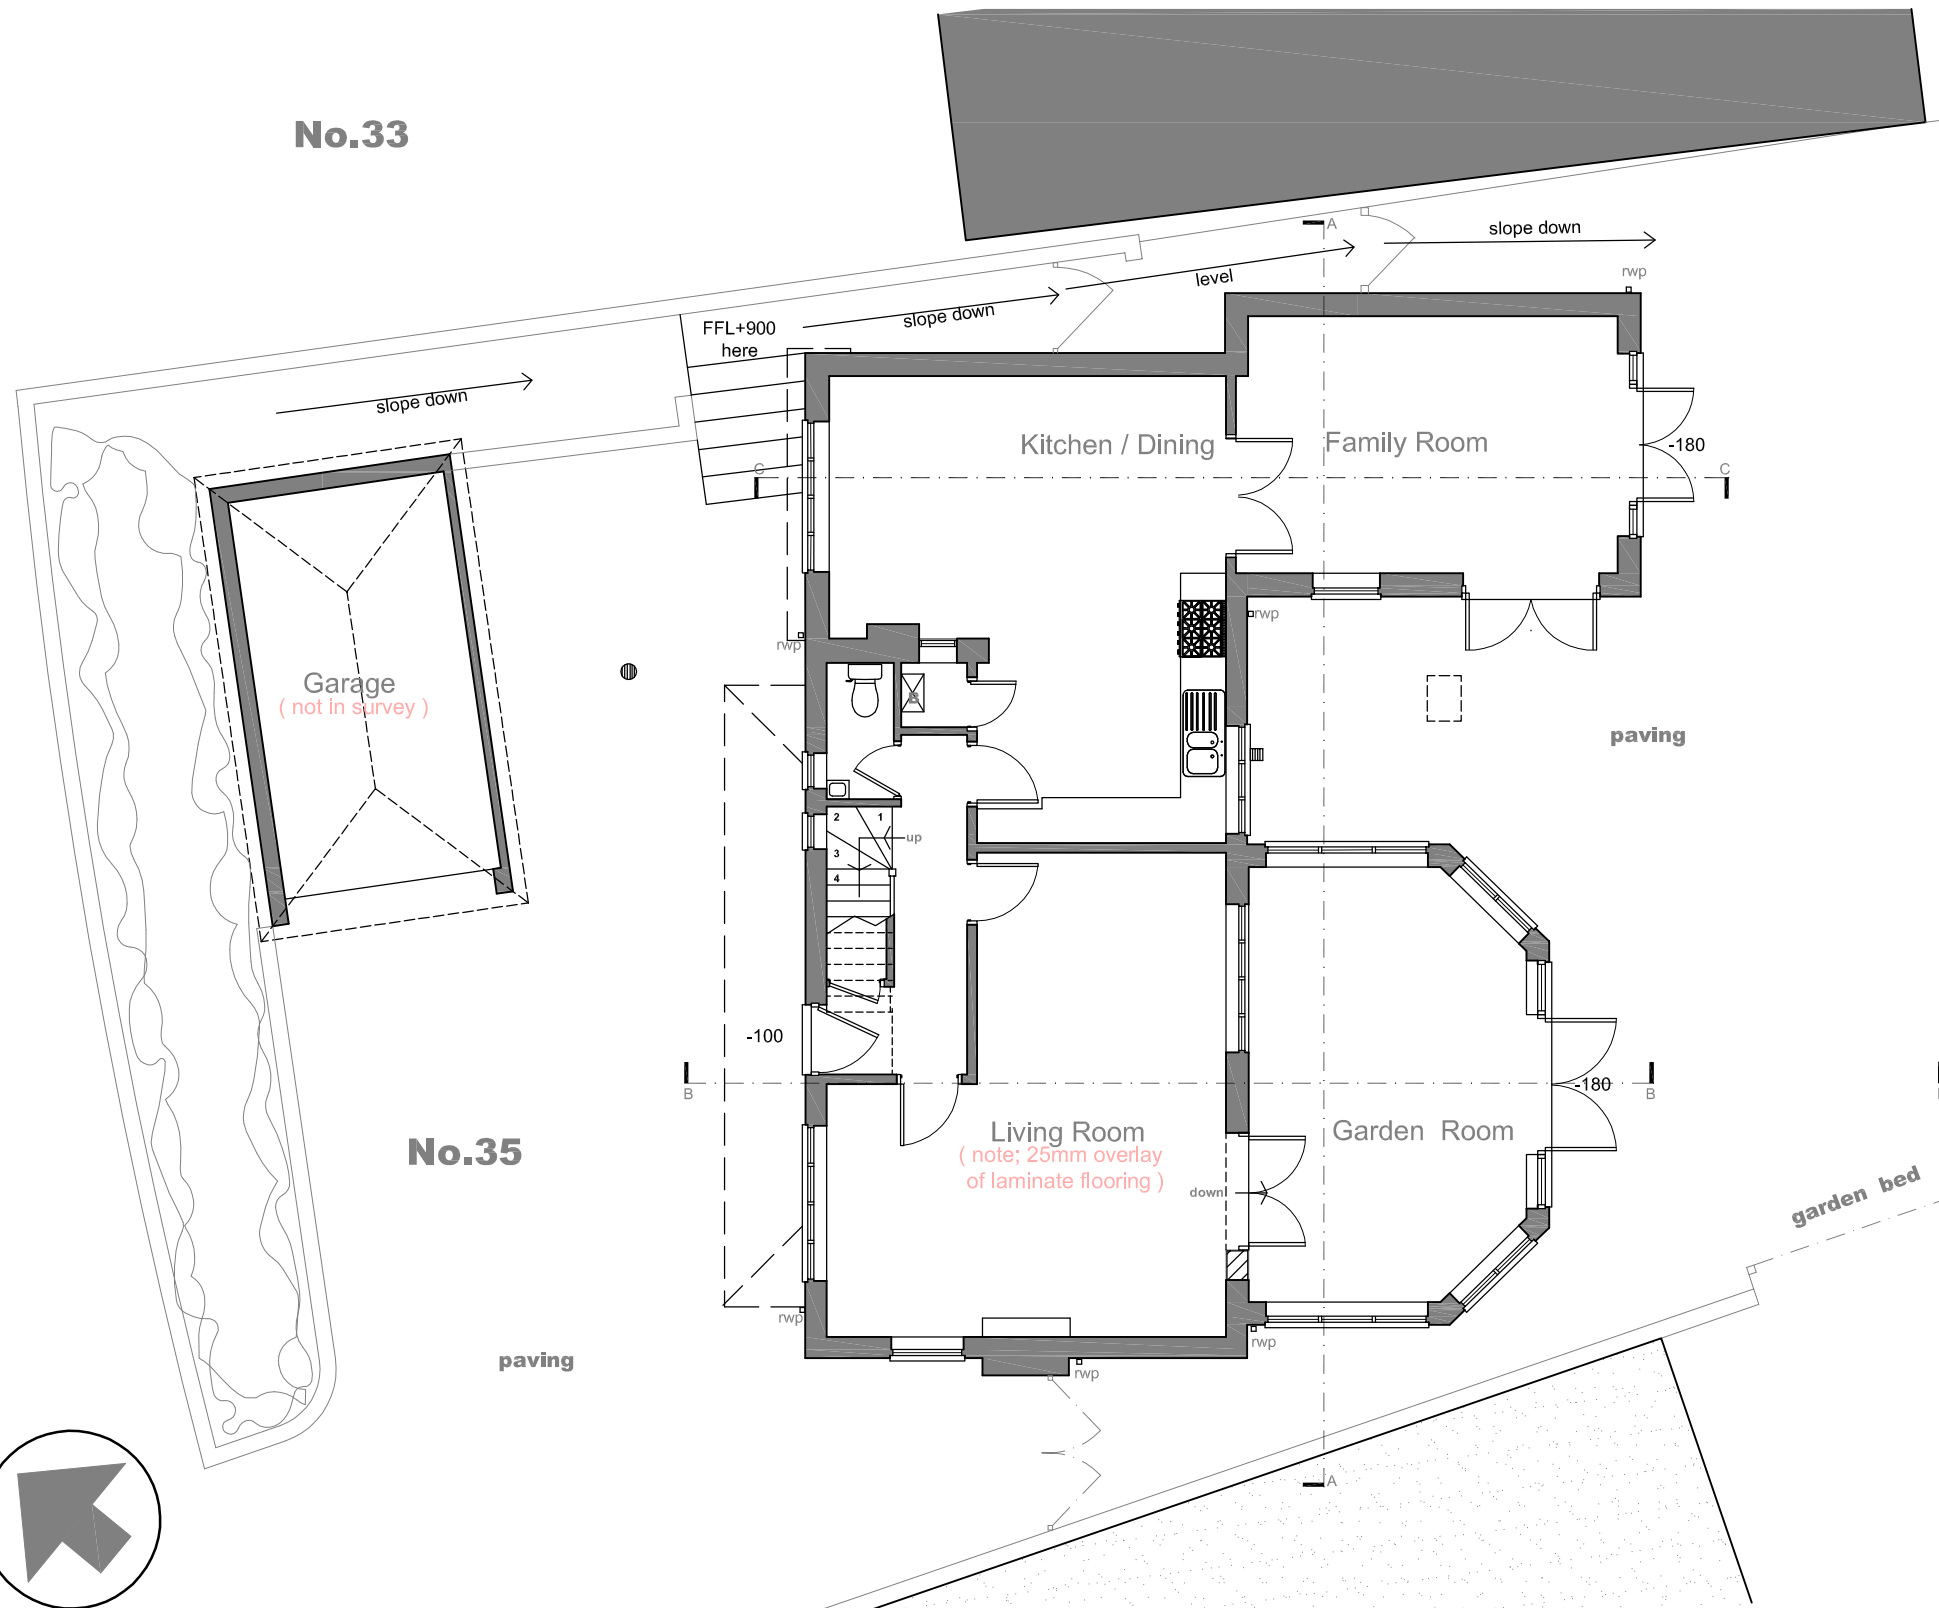


No.35

GROUND FLOOR PLAN

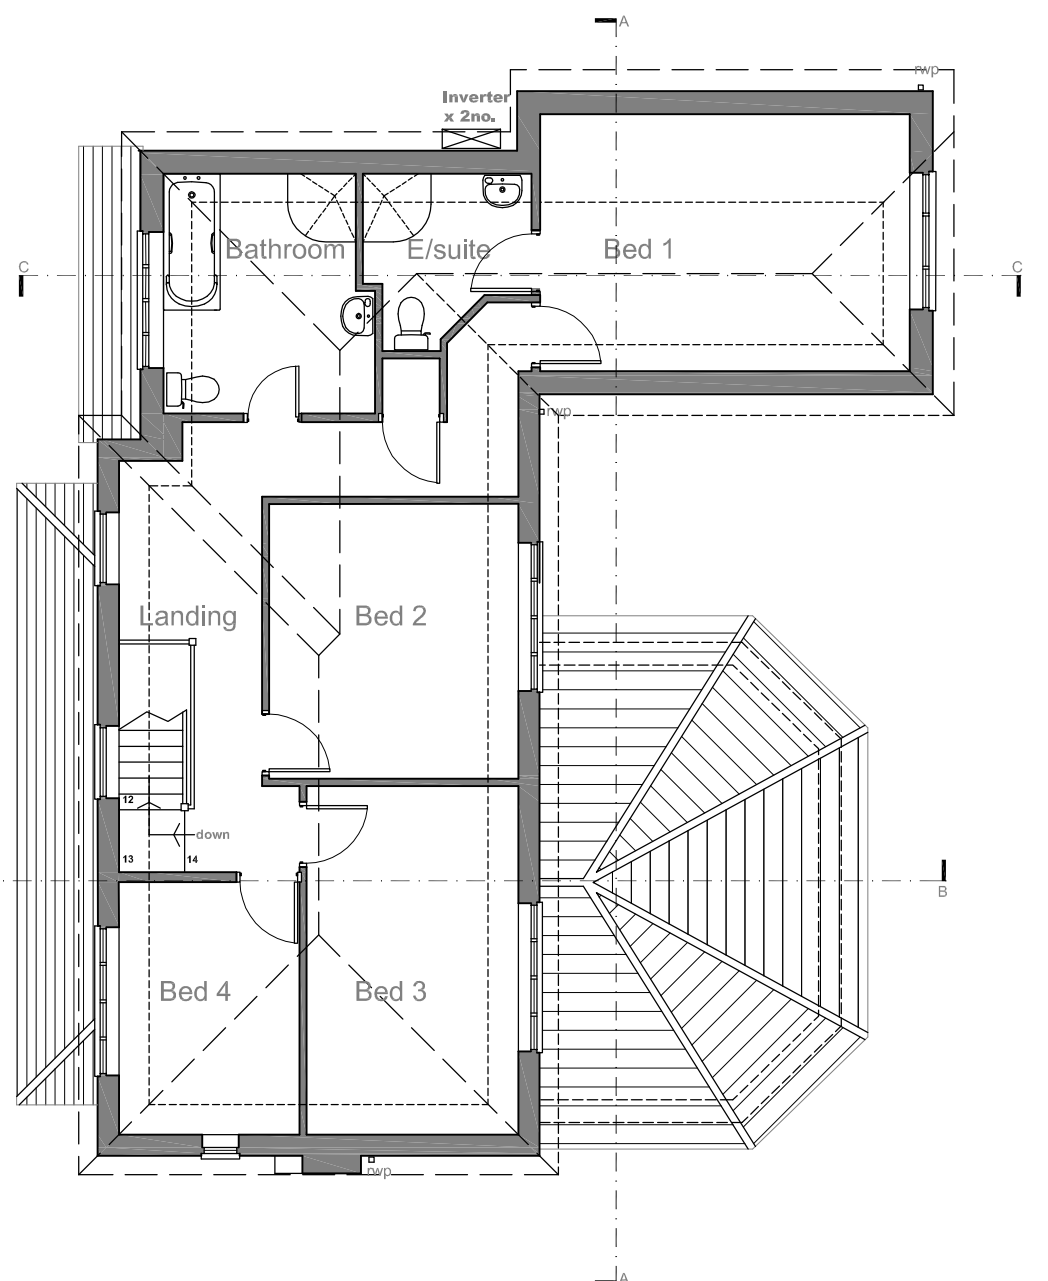

FIRST FLOOR PLAN

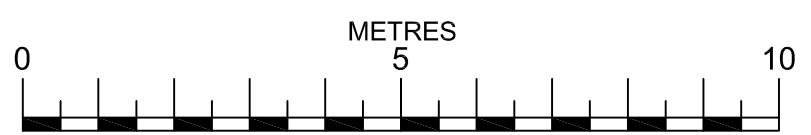

1:100 SCALE

HAWKEDON DEVELOPMENTS



Oakwood House
14 High Tree Drive Earley
Reading Berkshire RG6 1EU
0118 935 3655

info@ihaltd.co.uk

Project Extension & Alterations at
35 Elsley Road, Tilehurst,
Reading. RG31 6RP

Client Mr & Mrs M Singh

Title Existing Floor Plans

Revision

Drawn
AB

Scale
1:100 @ A3

Date
May 2018

Drawing No

H1268.02

Rev

All dimensions to be checked on site prior to the commencement of any construction. This drawing may not be reproduced in any part or form without the written consent of Hawkedon Developments Ltd.

ALL COPYRIGHTS RESERVED