



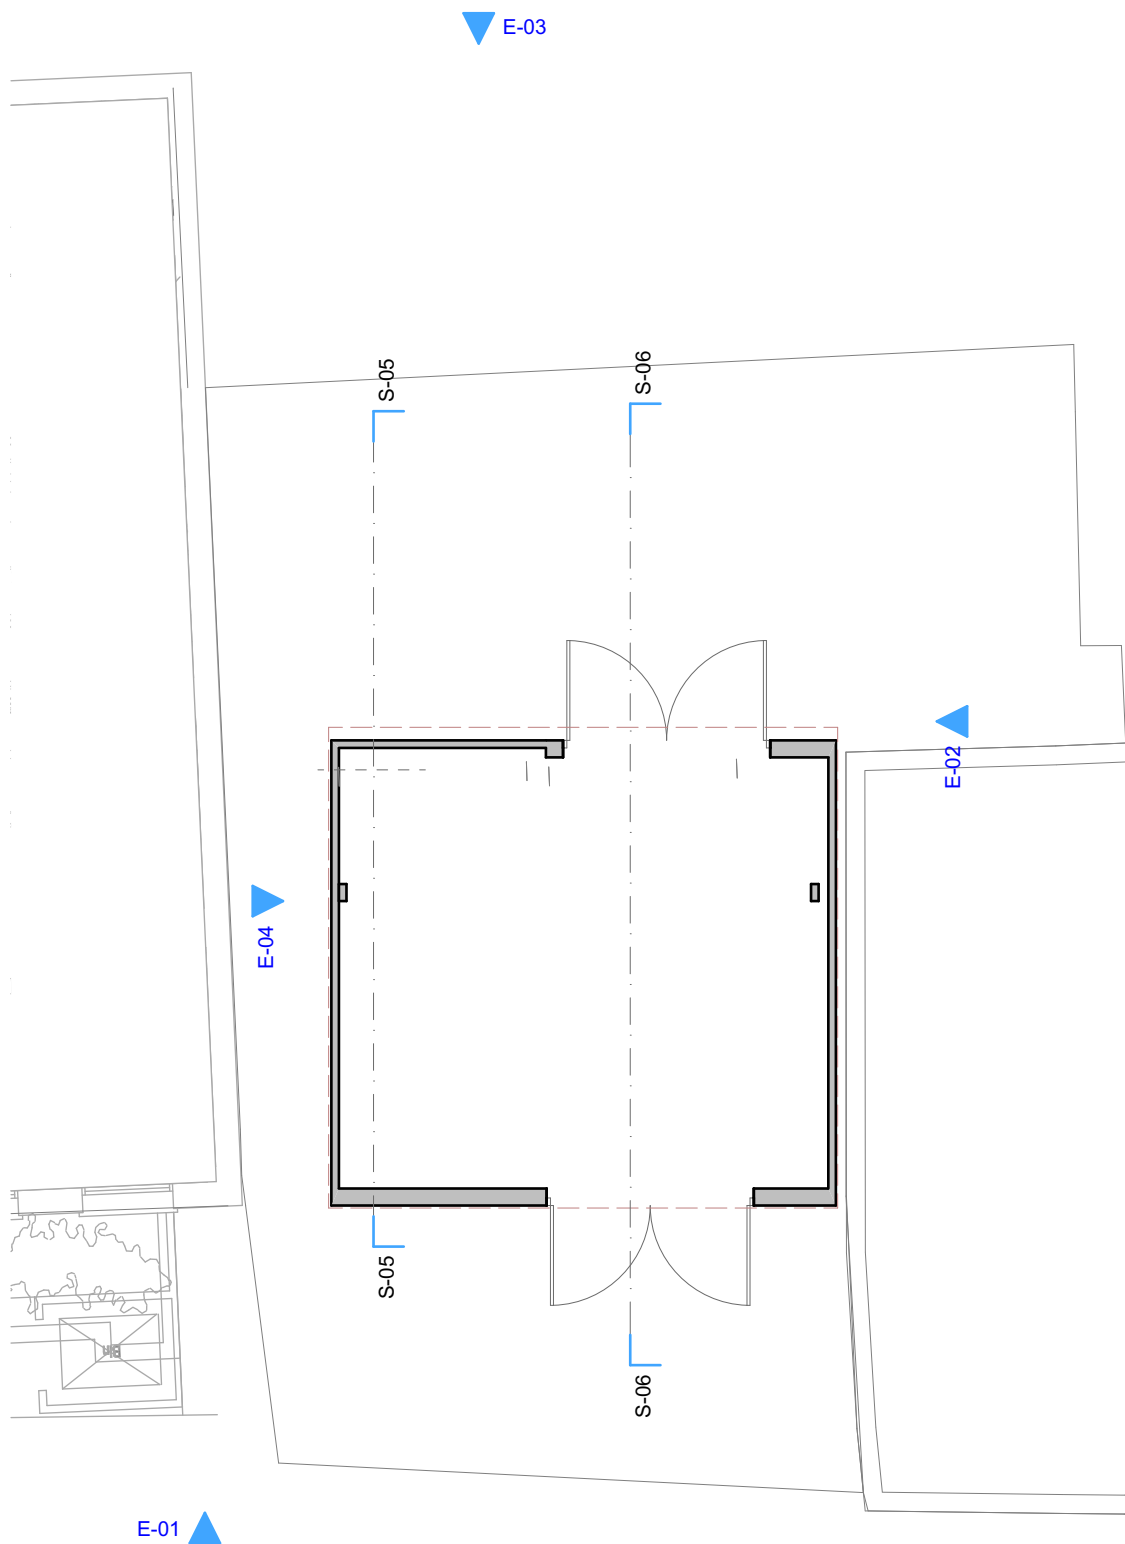


0.1 Existing Ground Floor 1:100

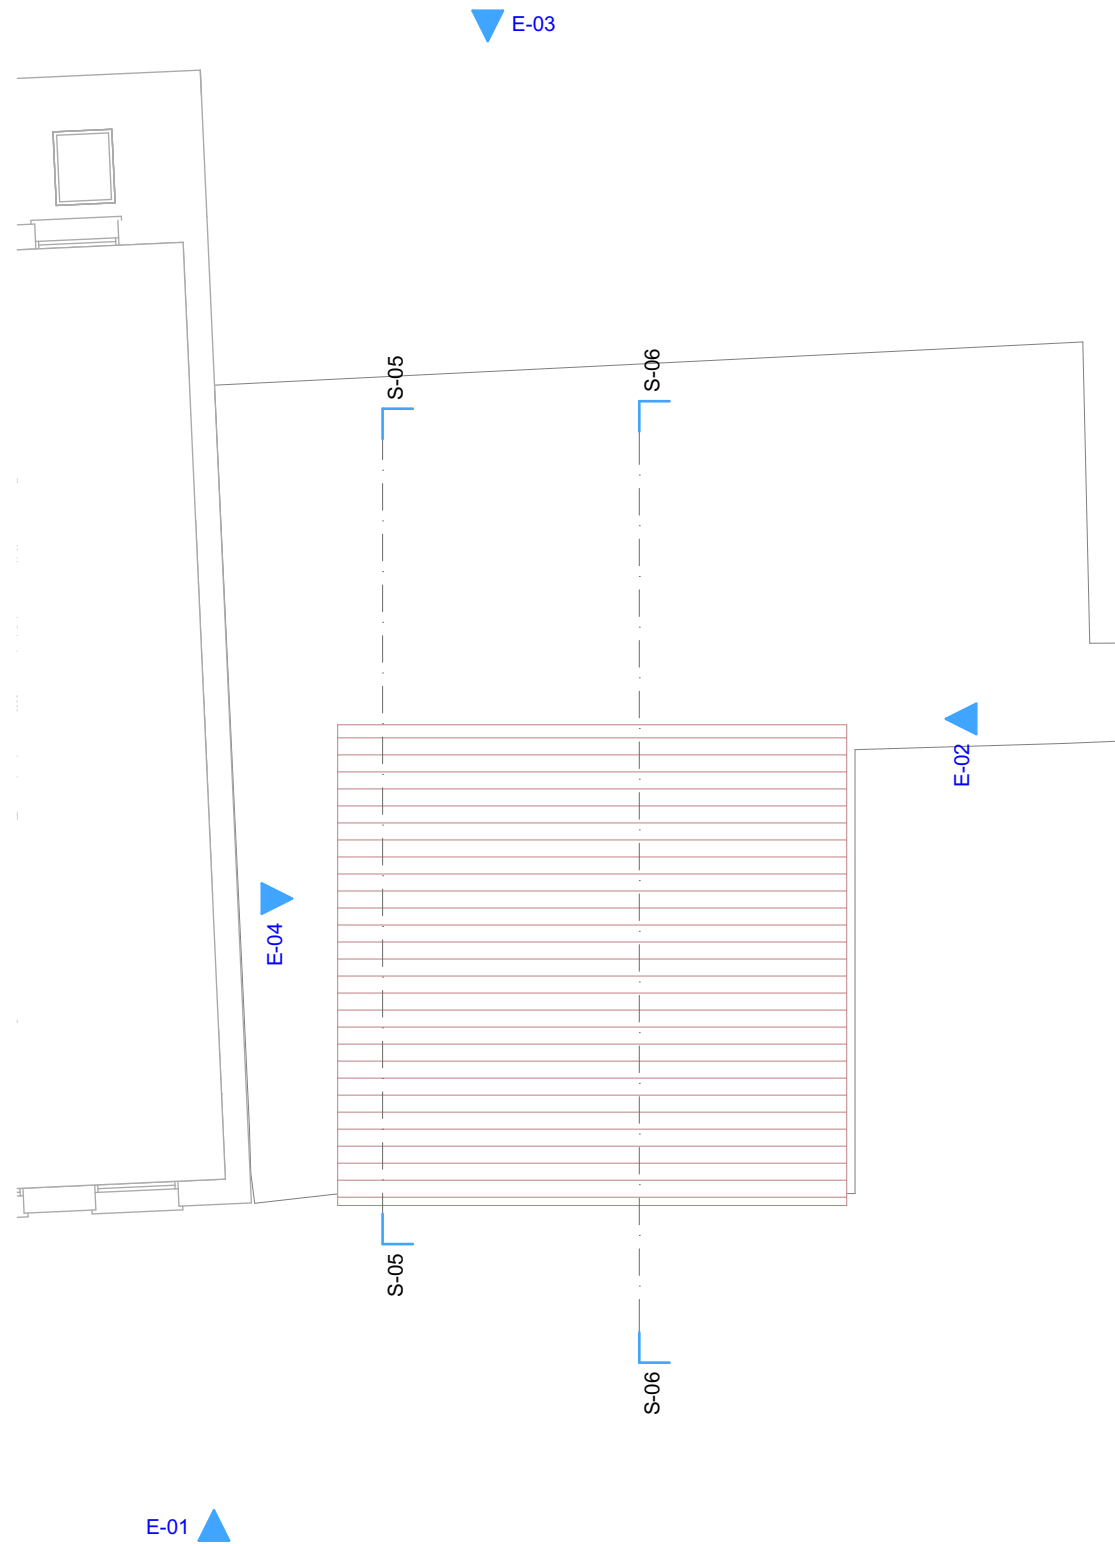


3 Existing Roof 1:100

© This drawing remains the property of The Keen Partnership and shall not be copied without prior written consent.

All dimensions to be checked on site and any discrepancies to be reported before work commences.

 

Notes:

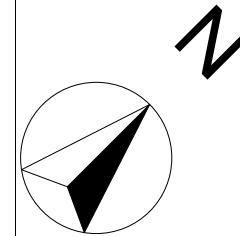

THE KEEN PARTNERSHIP The Courtyard Edinburgh Road Reading RG30 2UA Tel: 0118 9510 855 Fax: 0118 9510 866 chris@keenpartnership.co.uk www.keenpartnership.co.uk	 chartered association of building engineers 1881 COLEGIO DE INGENIEROS DE VENEZUELA
--	---

Client:
Mr. Abdul Naveed

Job Title:
84 London Street Reading RG1 4SJ

Drawing Title:
Existing Floor Plans

Drawing Date: 25-06-18	Status: Planning	
Issue Date: 28/08/2018	Drawn By: C.P.	Scale: 1:100@A3
Job No: 8787-18	Drawing No: PL-04	Rev: