


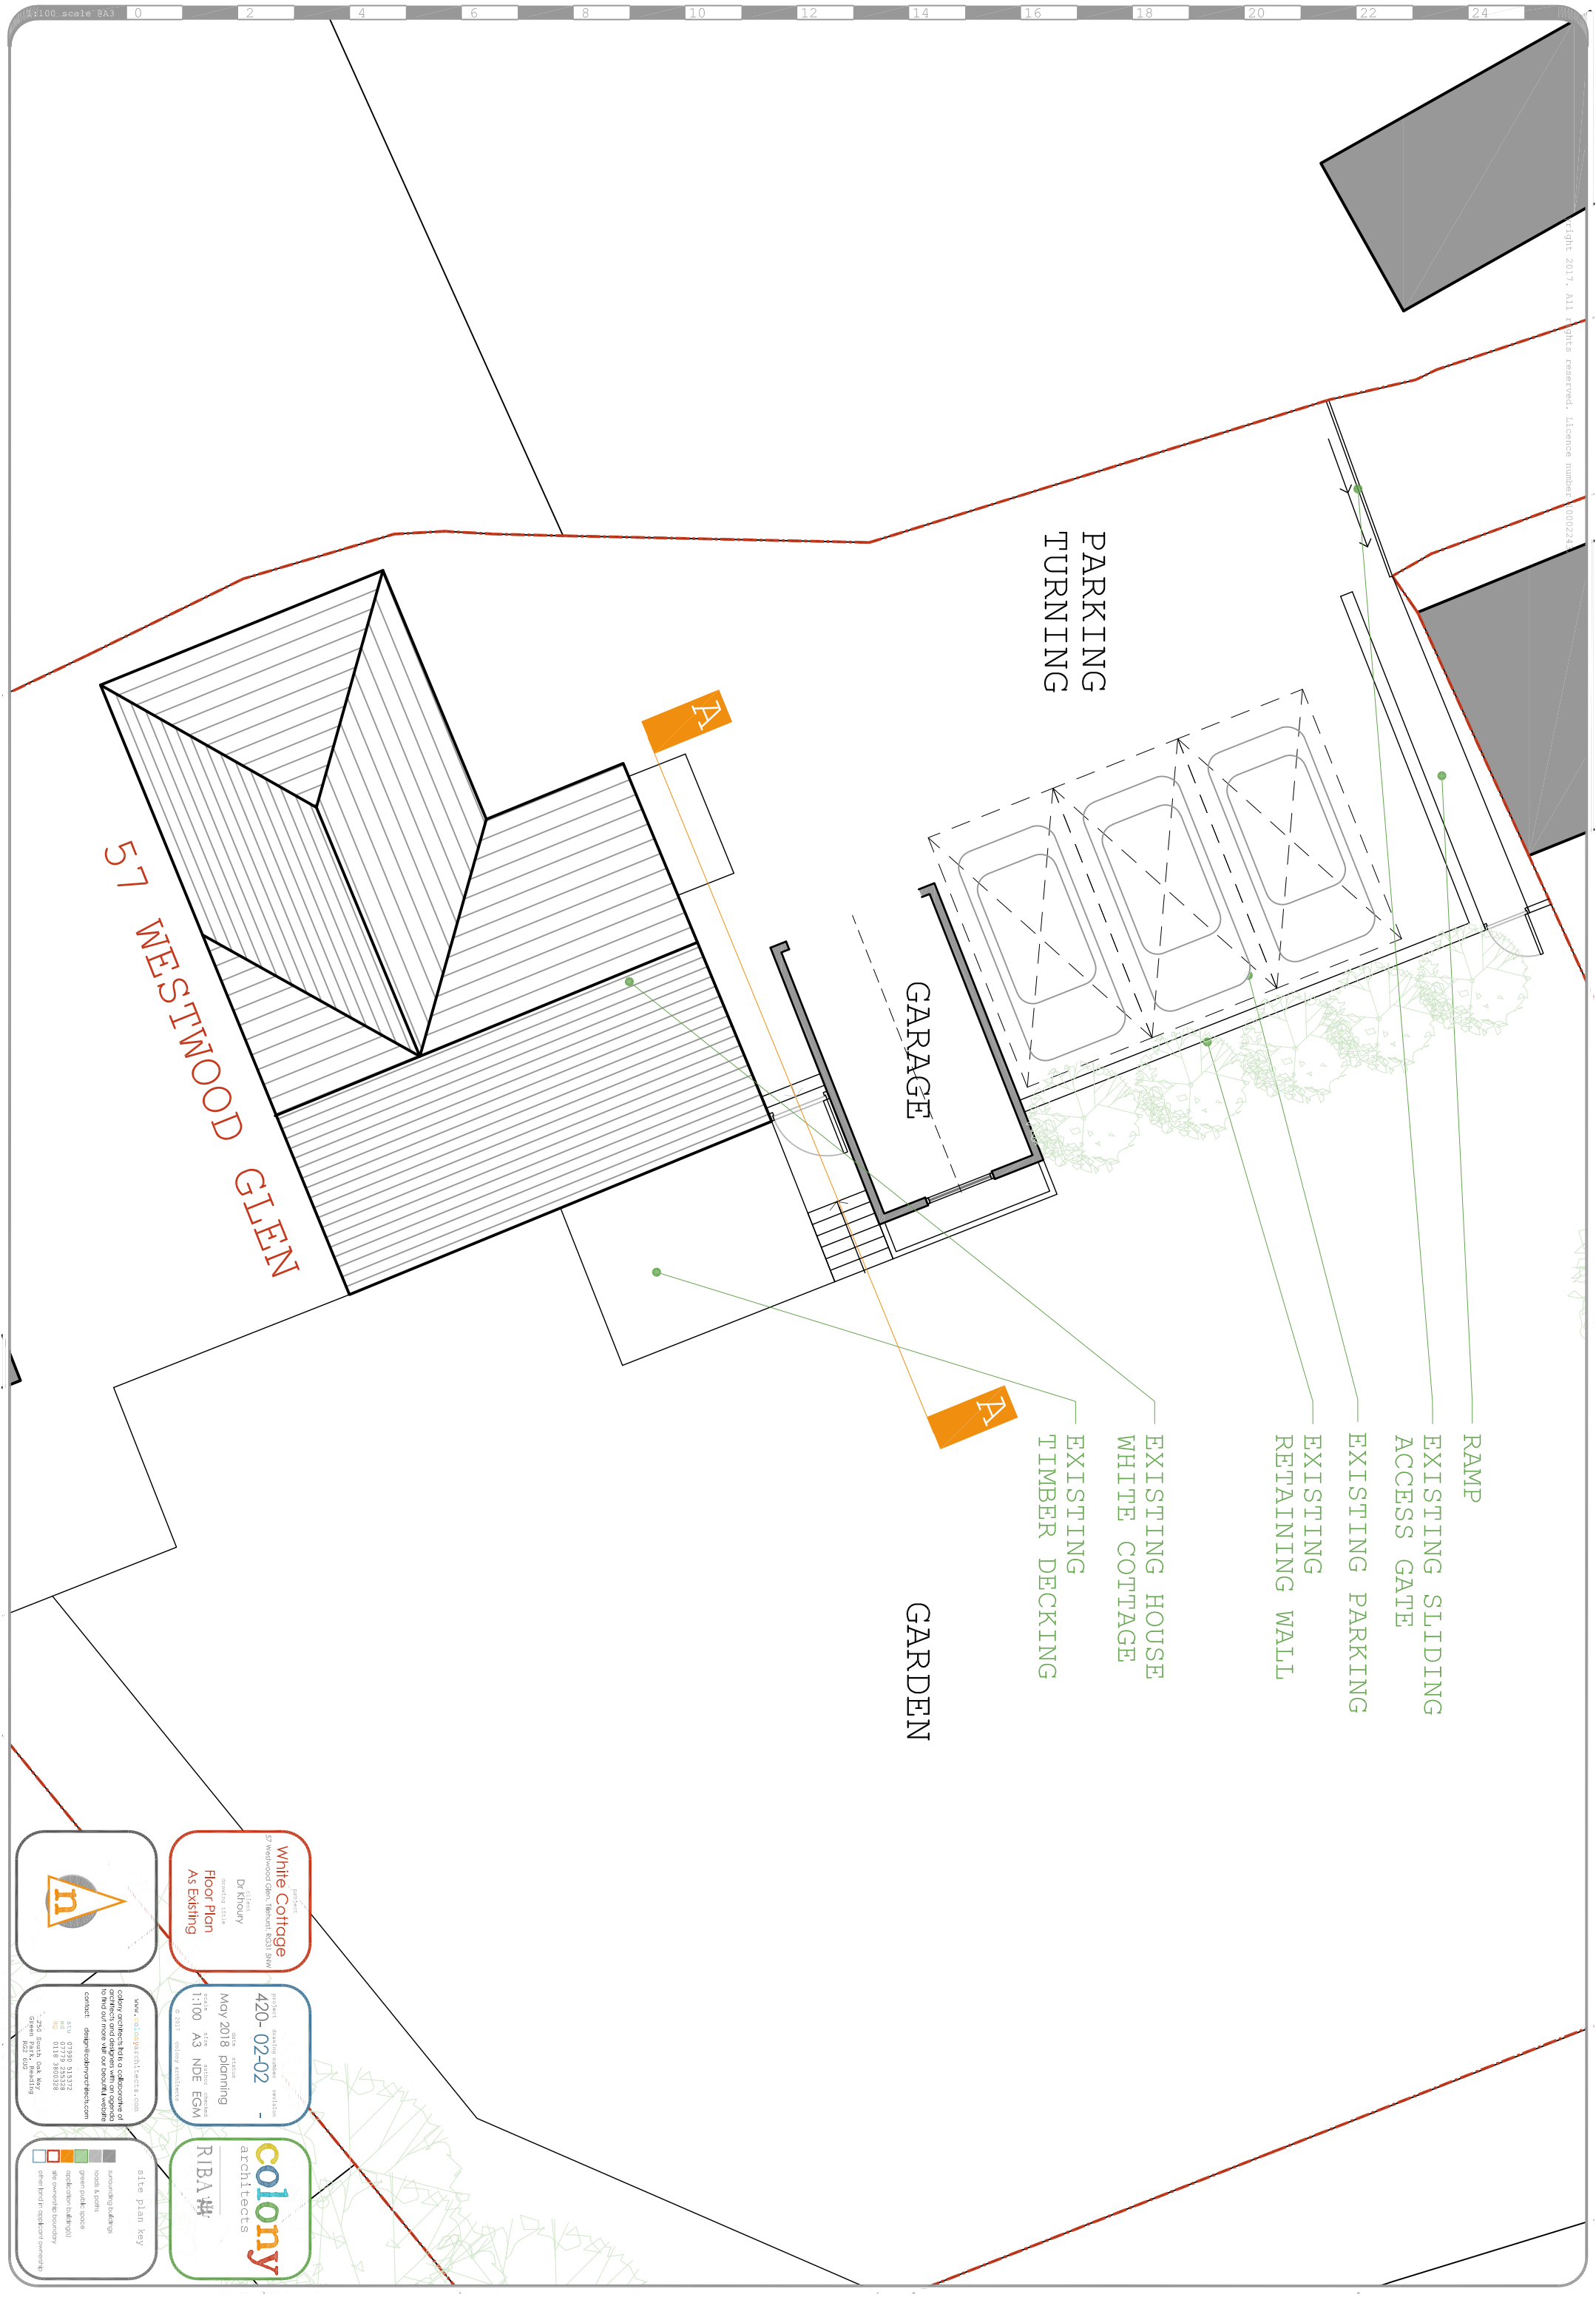

RAMP

EXISTING SLIDING
ACCESS GATE

EXISTING PARKING

EXISTING
RETAINING WALL

EXISTING HOUSE
WHITE COTTAGE

EXISTING
TIMBER DECKING

GARDEN

GARAGE

PARKING
TURNING

57 WESTWOOD GLEN

White Cottage
client: Dr Khoury
drawing title: Floor Plan
As Existing

project: 420-02-02
date: May 2018
status: planning
scale: 1:100
author: NDE
checked: EGM

colony architects
RIBA #

www.colonyarchitects.com
colony architects is a collaboration of
architects and designers who on occasion
to find out more visit our website
contact: design@colonyarchitects.com
0119 07398 513372
0119 07779 233328
0118 2800228
250 South Oak Way
Sutton Coldfield B42 9QD

site plan key
surrounding buildings
roads & paths
green park: space
existing building
site boundary
other land in occupation