


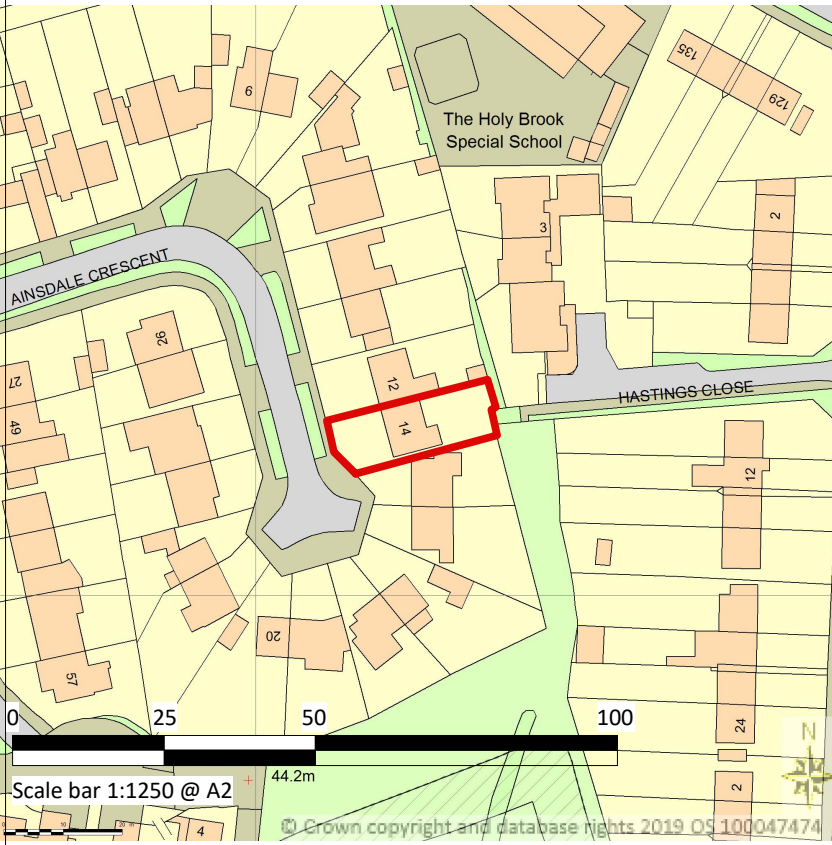


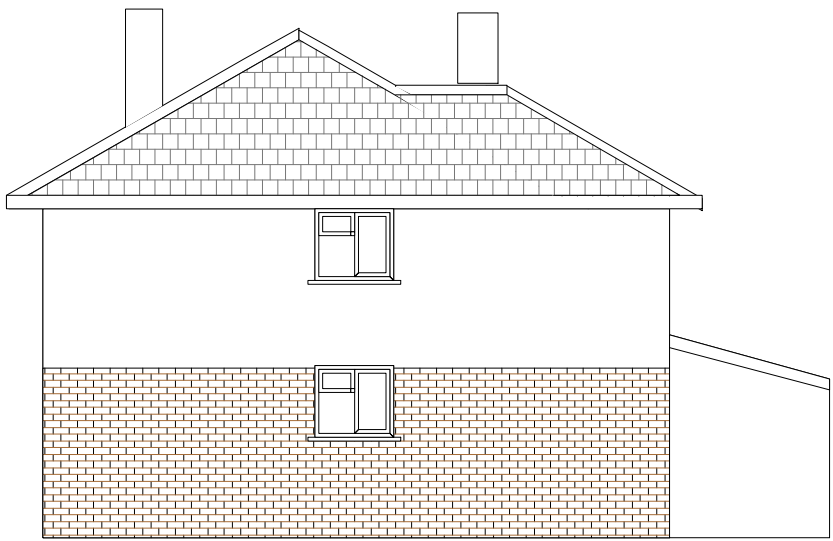

Site Plan 1/1250

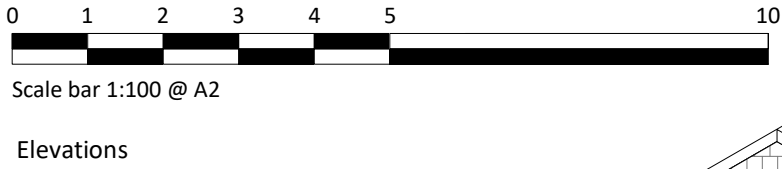


Side Elevation


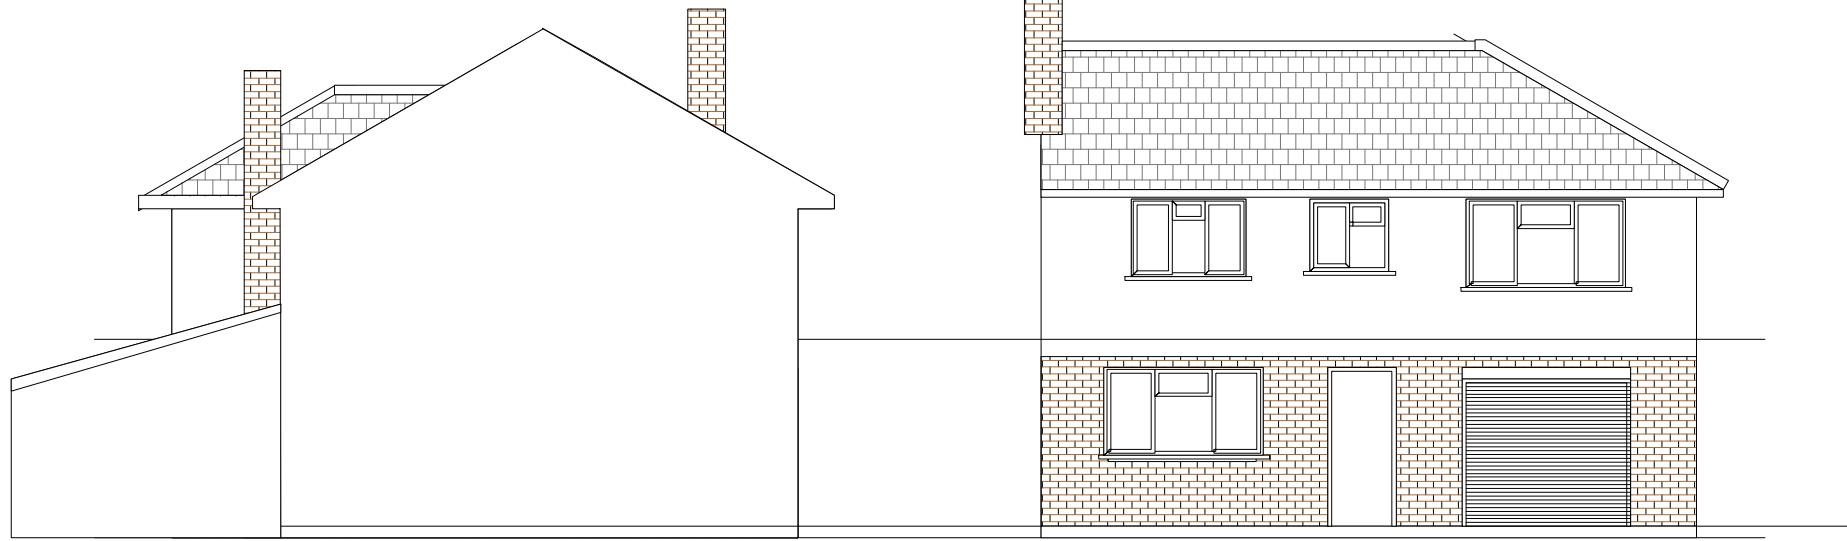


Adjoining Side Elevation


Front Elevation

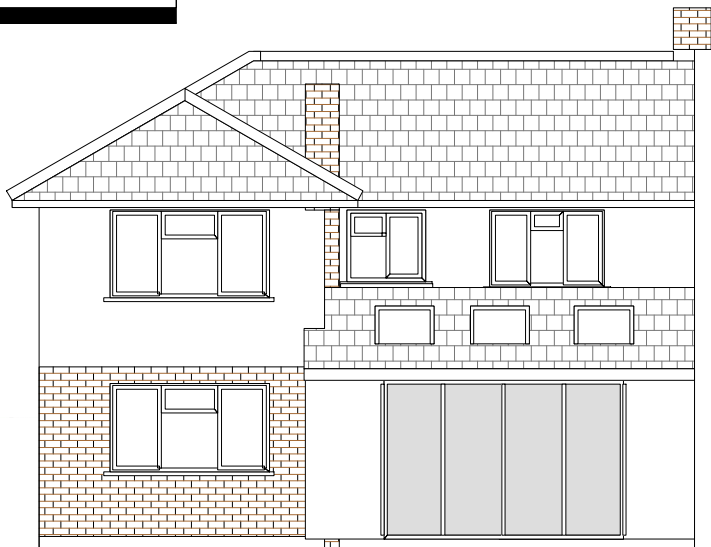

Elevations

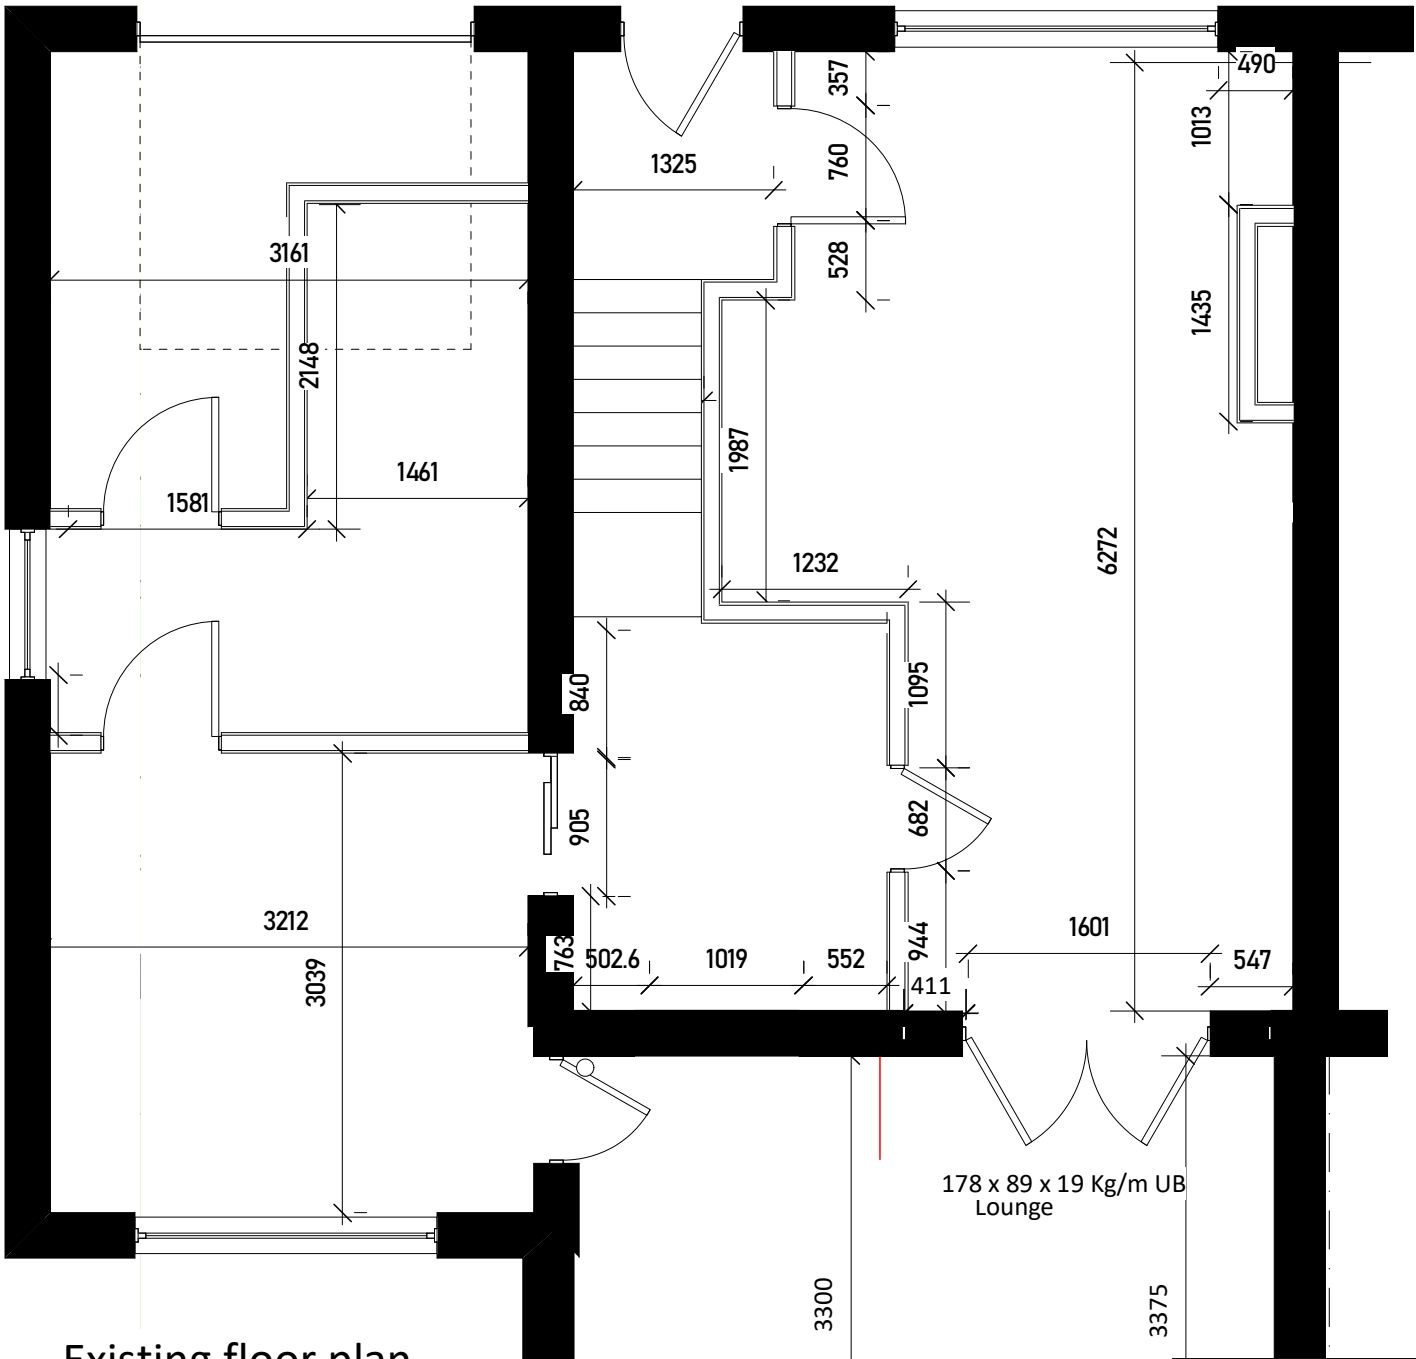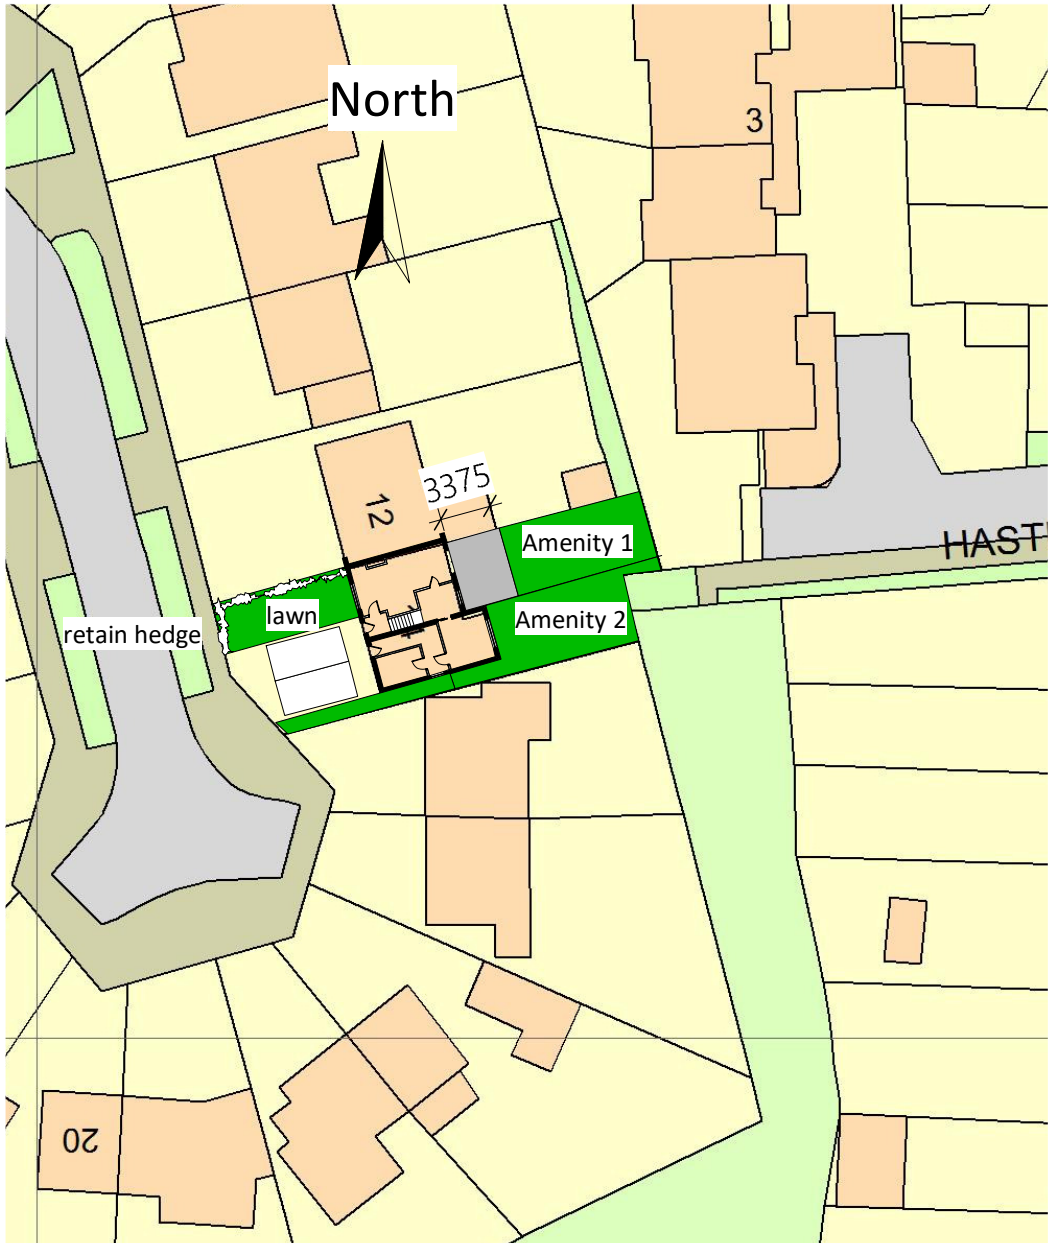

Existing floor plan

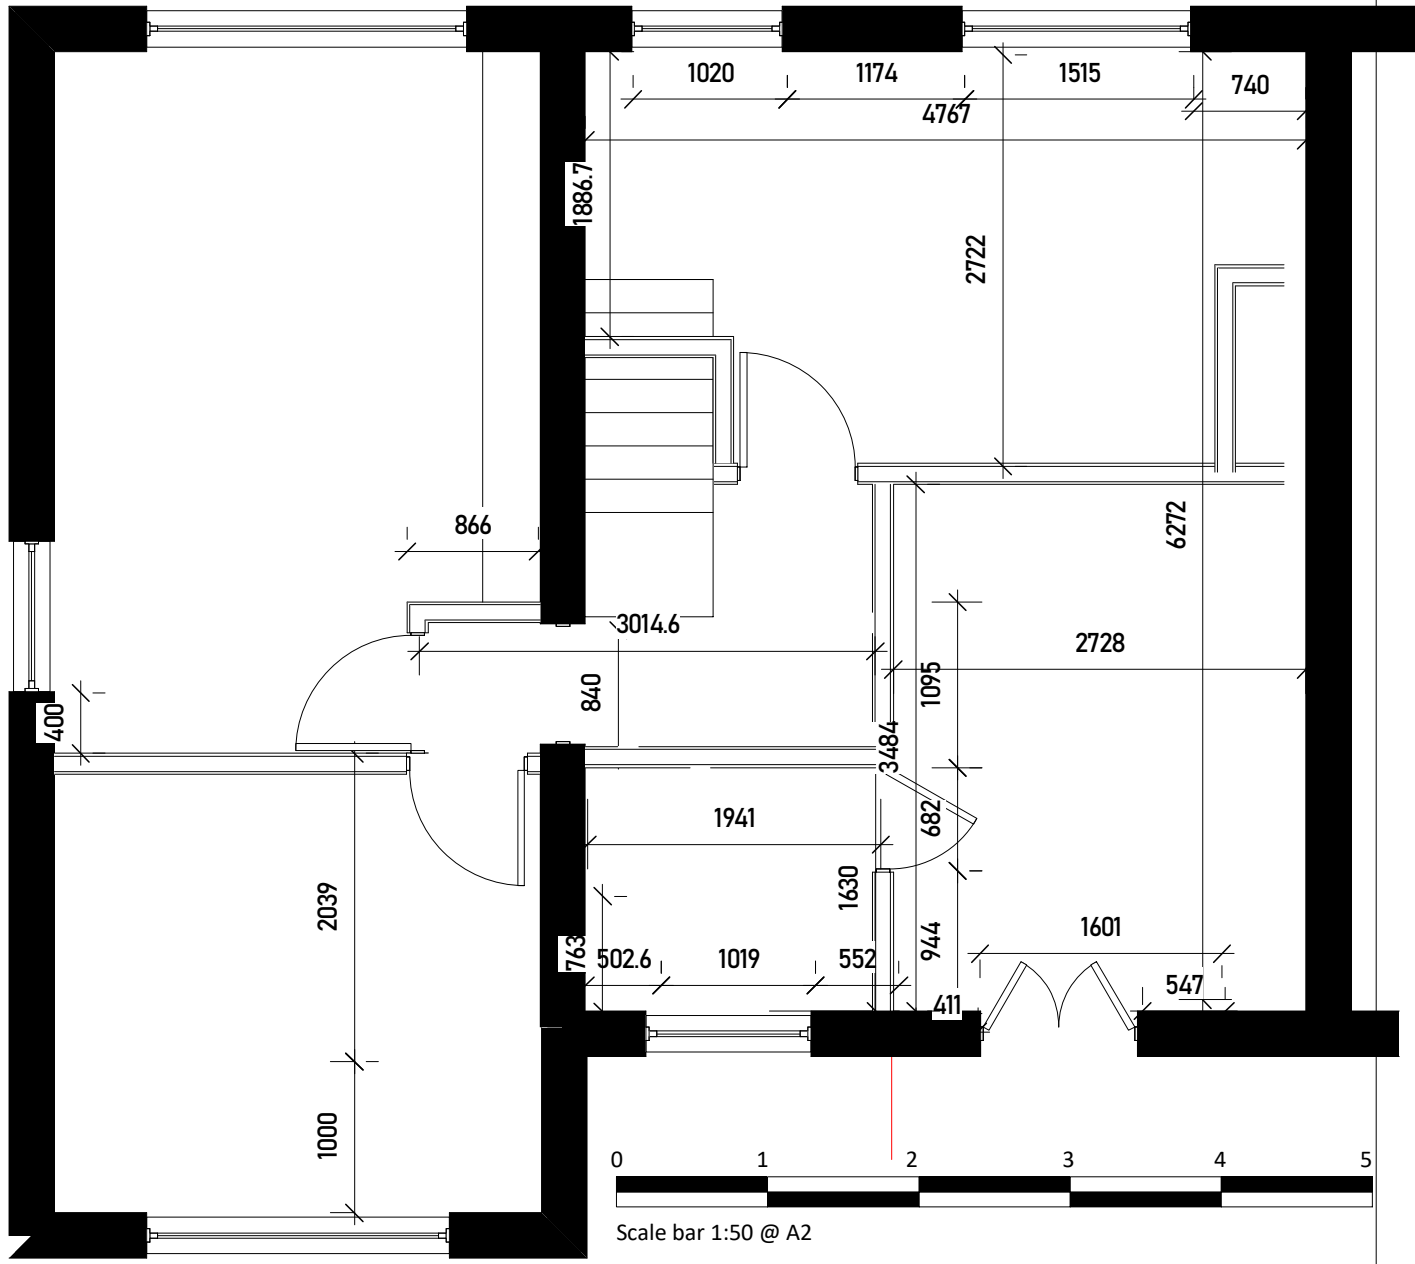

Scale bar 1:50 @ A2

A Scale bars added



JOB TITLE	14 Ainsdale Crescent Reading RG30 3NG
------------------	---

DRAWING TITLE	Survey
----------------------	--------

DRAWING No.	SD317 02 01A
SCALE	1:50, 100, 500, 1250 @ A2
DATE	April 2019