




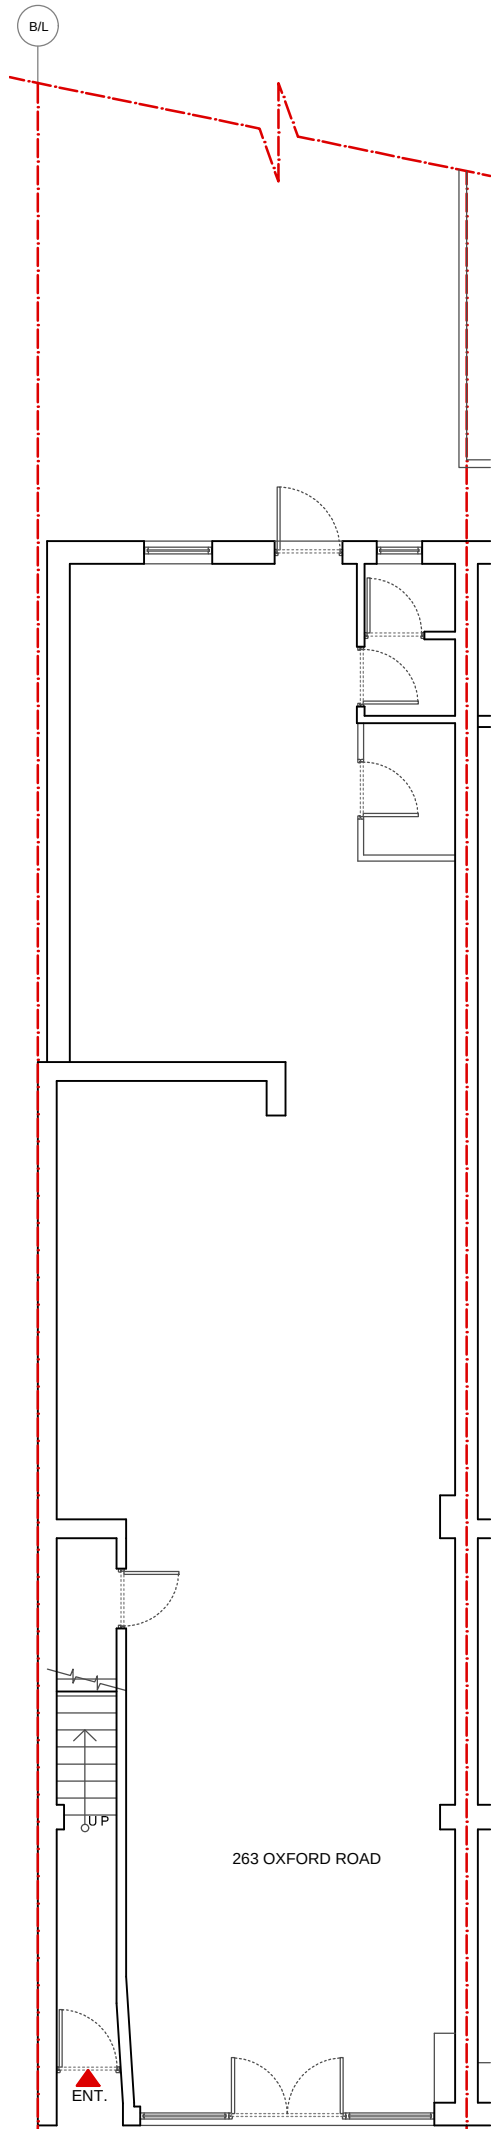


EXISTING GROUND FLOOR PLAN
263 OXFORD ROAD, READING - RG1 7PY

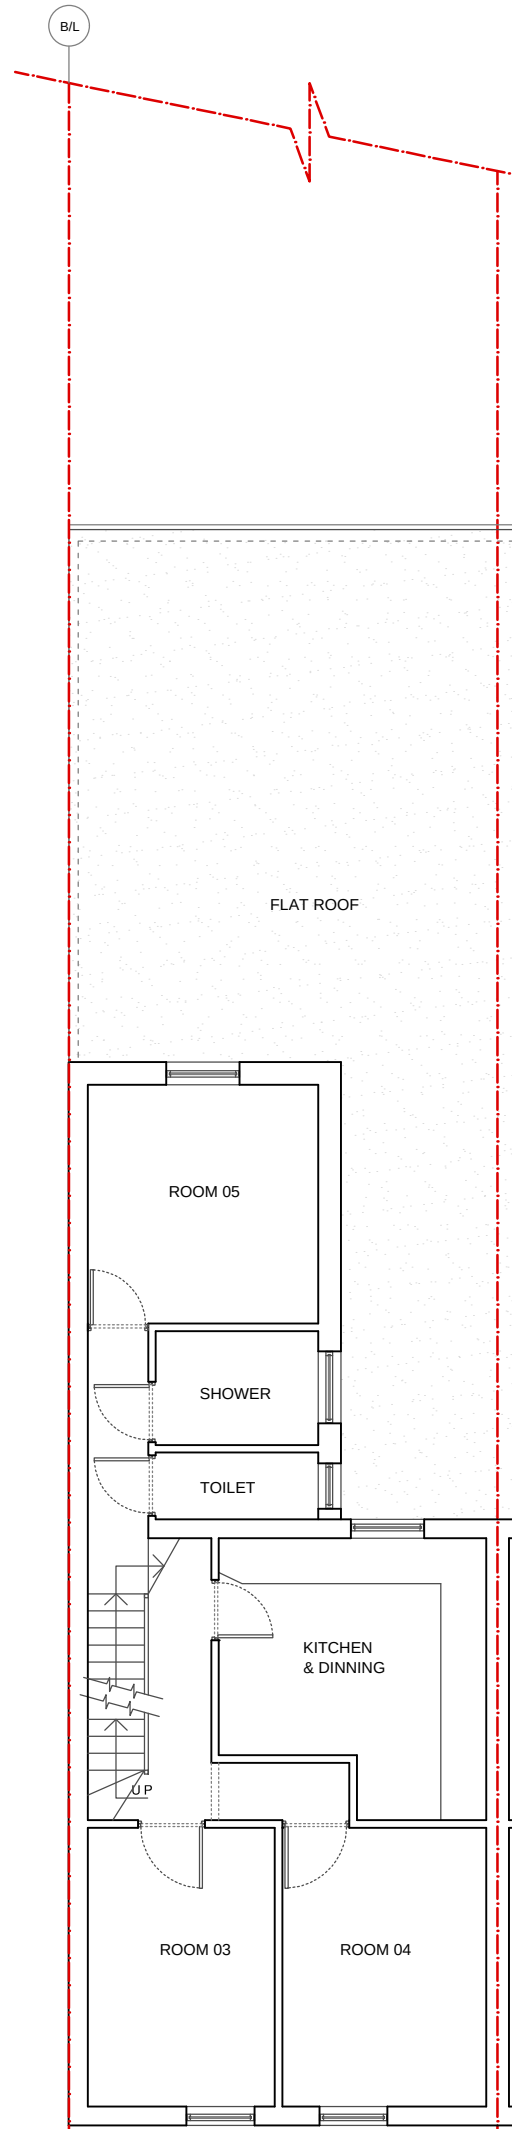

EXISTING FIRST FLOOR PLAN
263 OXFORD ROAD, READING - RG1 7PY

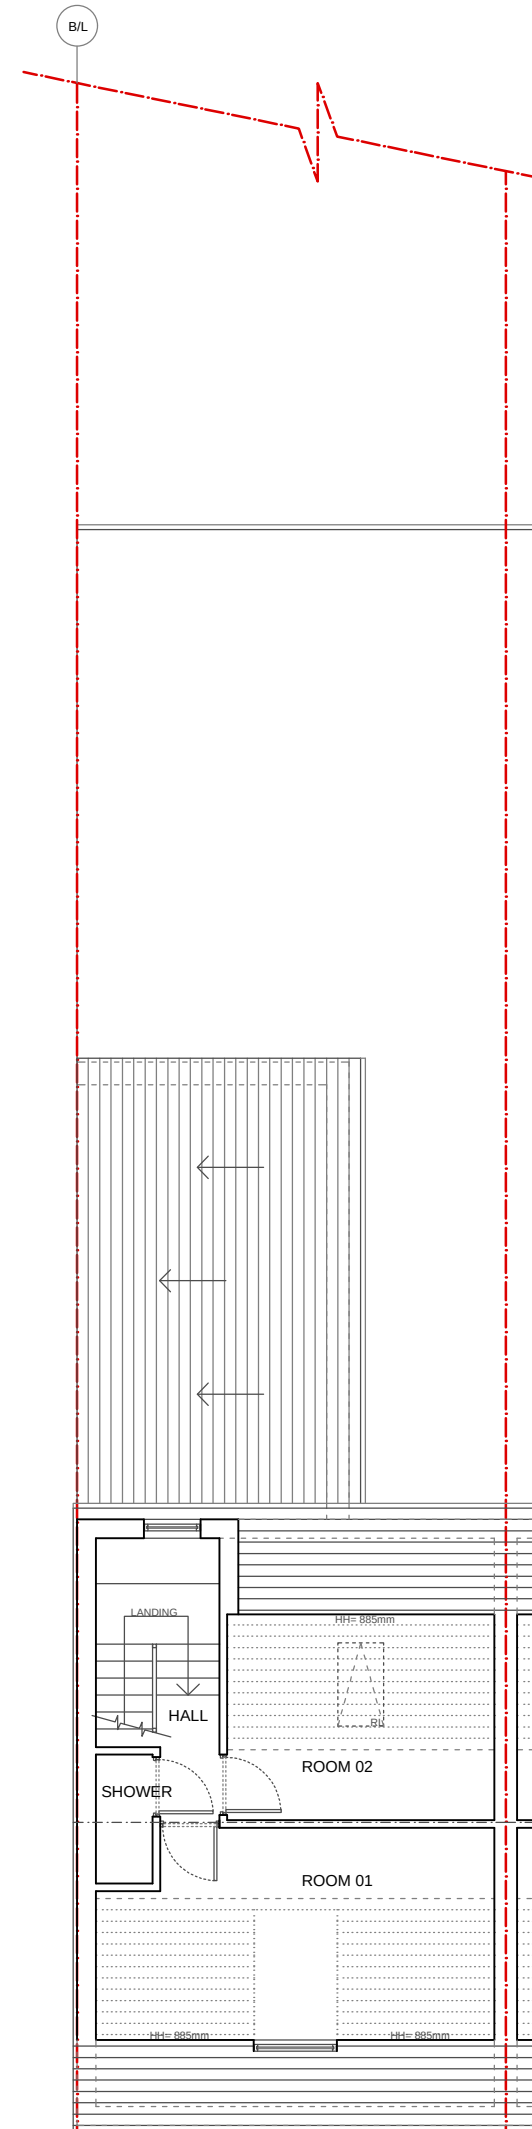

EXISTING SECOND FLOOR PLAN
263 OXFORD ROAD, READING - RG1 7PY

 

PROJECT
CHANGE OF USE AT 263 OXFORD ROAD,
READING, BERKSHIRE - RG1 7PY

DRAWING TITLE
EXISTING FLOOR PLANS
SCALE 1:100 @ A2