


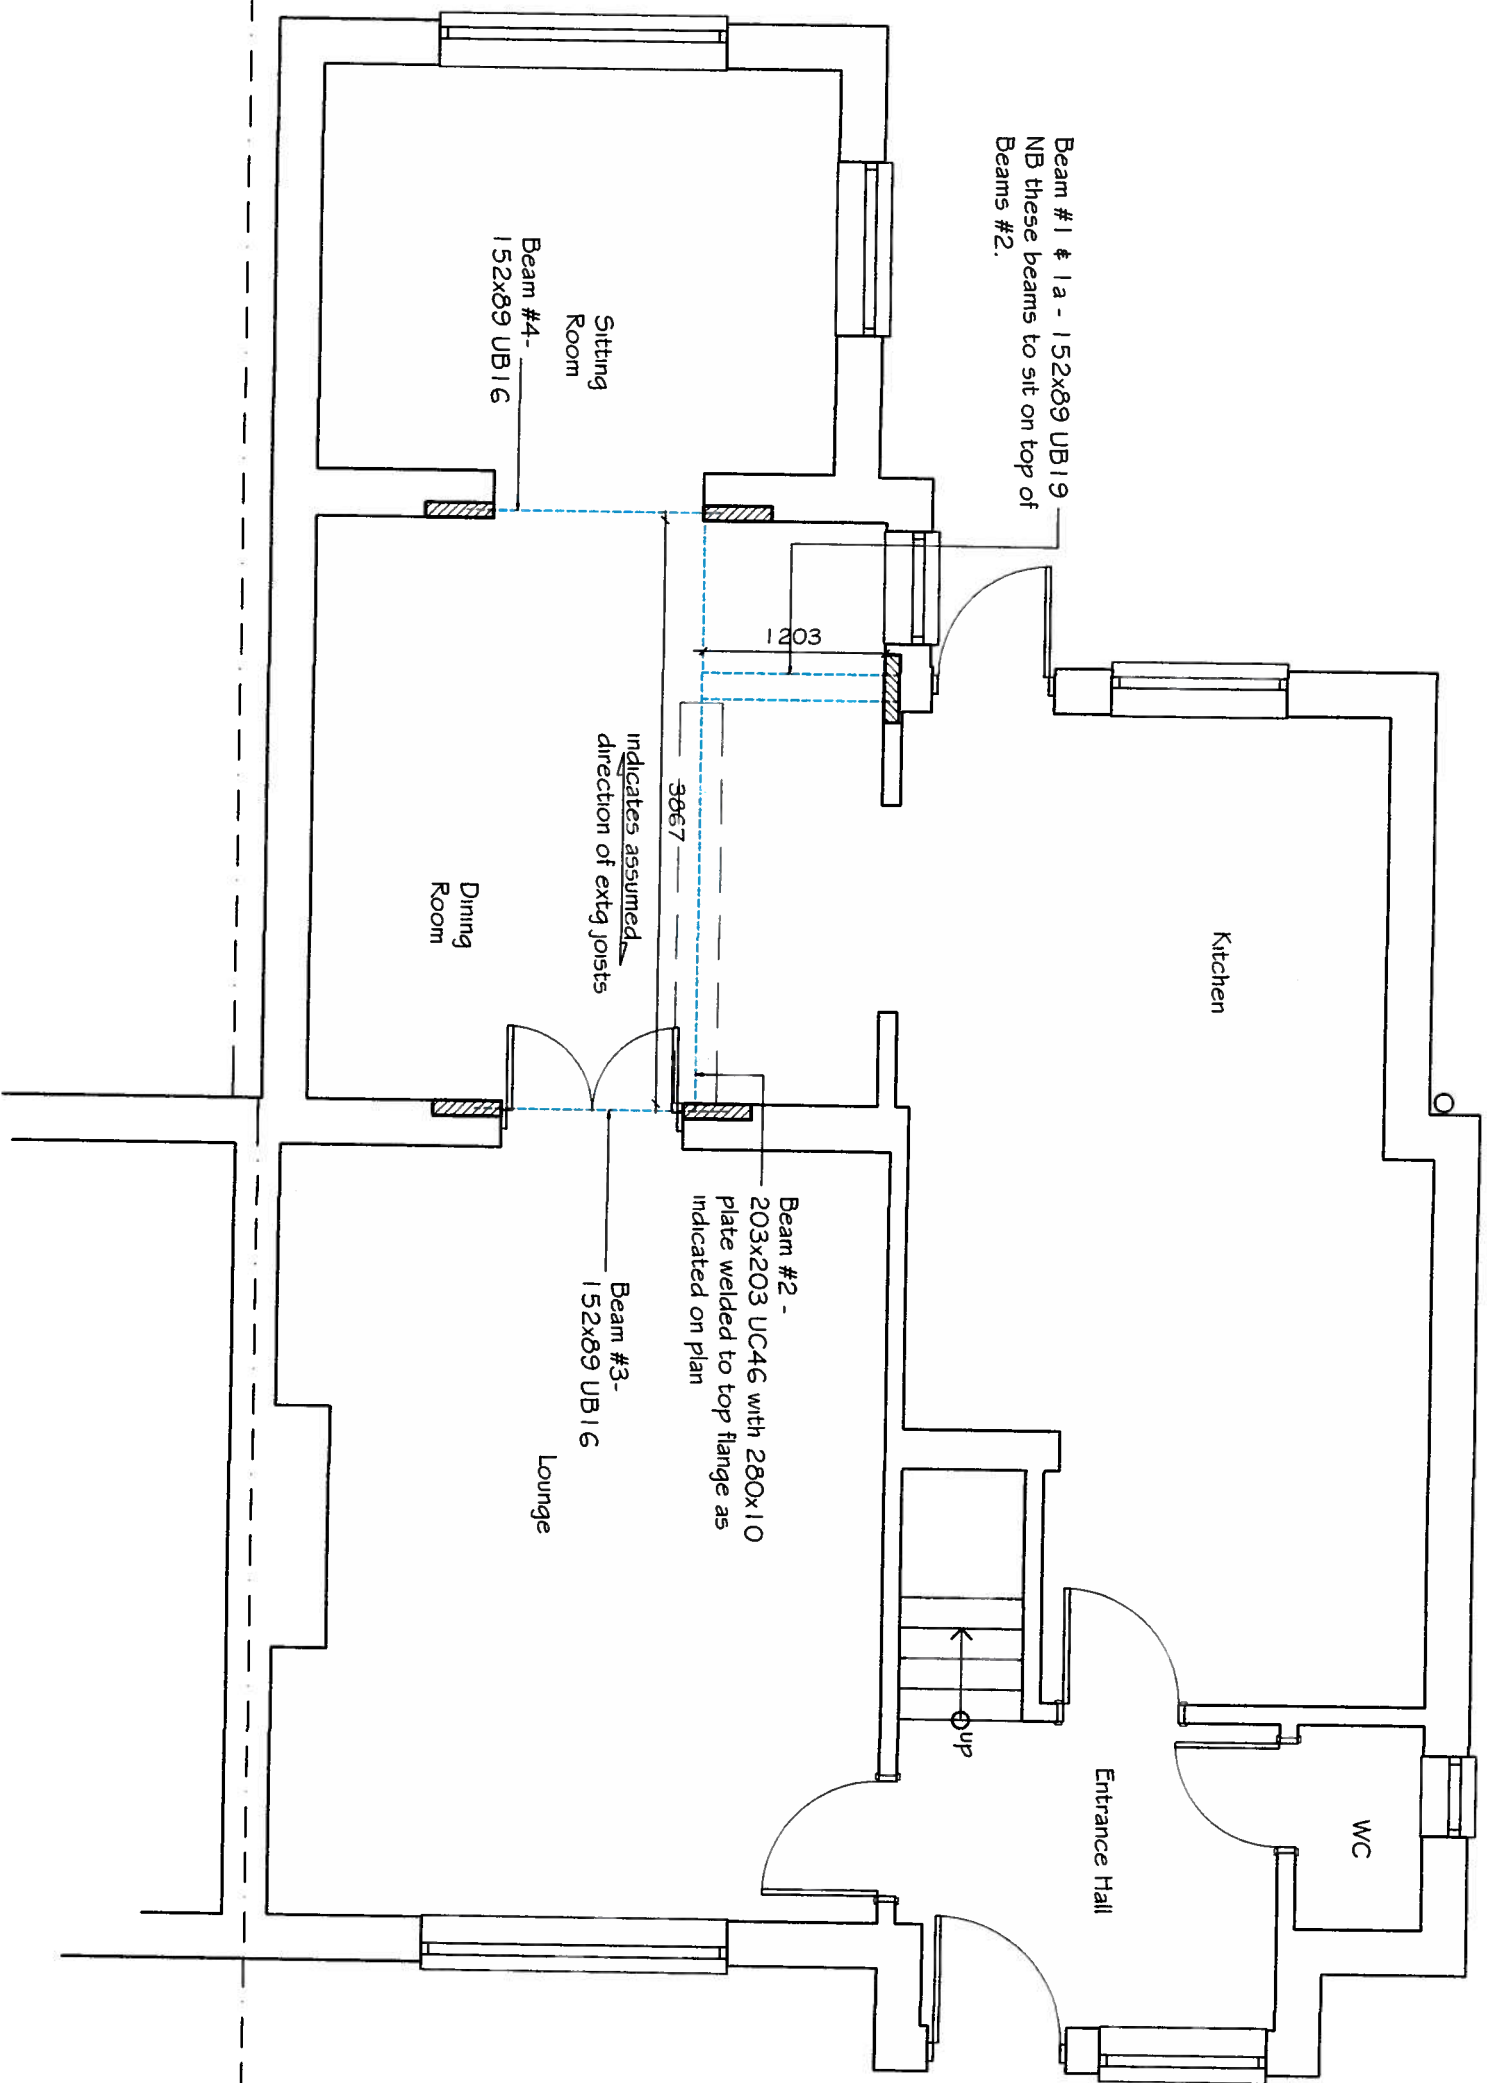

Beam #1 & 1a - 152x89 UB19
NB these beams to sit on top of Beams #2.

Sitting Room
Beam #4 - 152x89 UB16

indicates assumed direction of extra joists

Dining Room

Beam #2 - 203x203 UC46 with 280x10 plate welded to top flange as indicated on plan

Lounge
Beam #3 - 152x89 UB16

Kitchen

Entrance Hall

WC

up

EXISTING GROUND FLOOR PLAN

Reading Borough Council

1 JUL 2019

Planning

DATE	MODIFICATION	ISSUE	TITLE	SCALE
			EXISTING PLANS & ELEVATIONS For Mr & Mrs D Mills 87 Mayfair, Tisbury, Reading, RG30 4RB	1:50 ups @A3
				DRAWN BY:-
				DATE:-
				CVS Design Ltd June 2019
				DRAWING No:-
				REV:-
				01