





REAR ELEVATION




SIDE ELEVATION

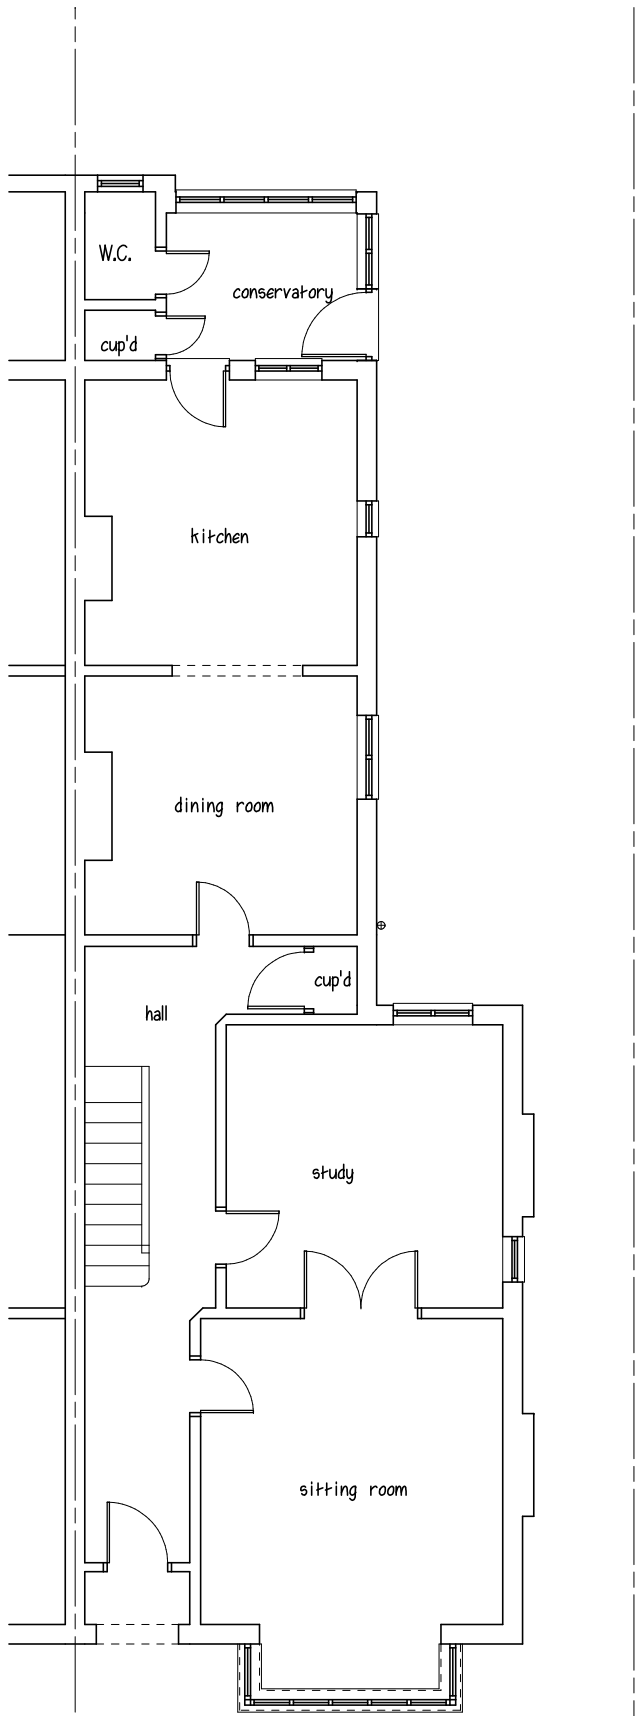

GROUND FLOOR PLAN

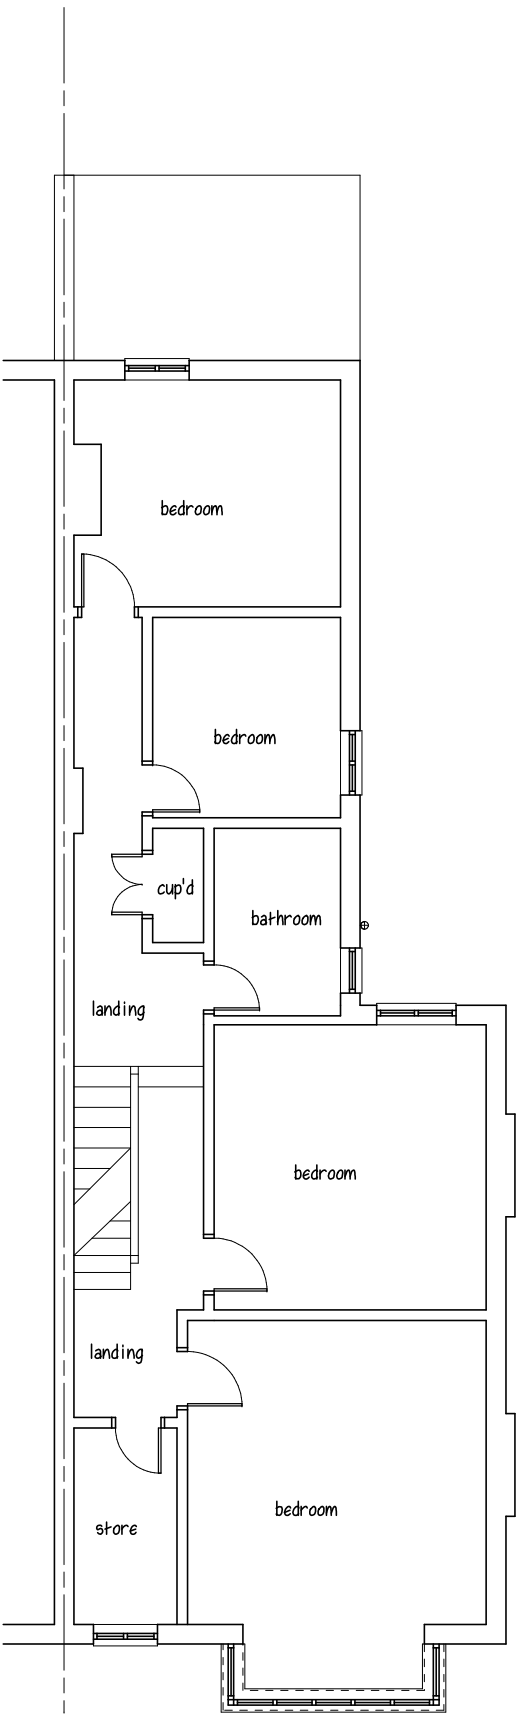

FIRST FLOOR PLAN

 

NOTES

All dimensions must be checked on site and not scaled from this drawing.

A		
	Date	Revisions

© copyright

R.M.HILLIER M.R.I.C.S
CHARTERED SURVEYOR

Client

MR & MRS A. HOLMES

Job Title

**84 BULMERSHE ROAD
READING**

Drawing Title

**EXISTING PLANS
AND ELEVATIONS**

Scale

1:100 @ A2

Date

Drawn by

Drg. No.	Rev.
1101/19/01	