


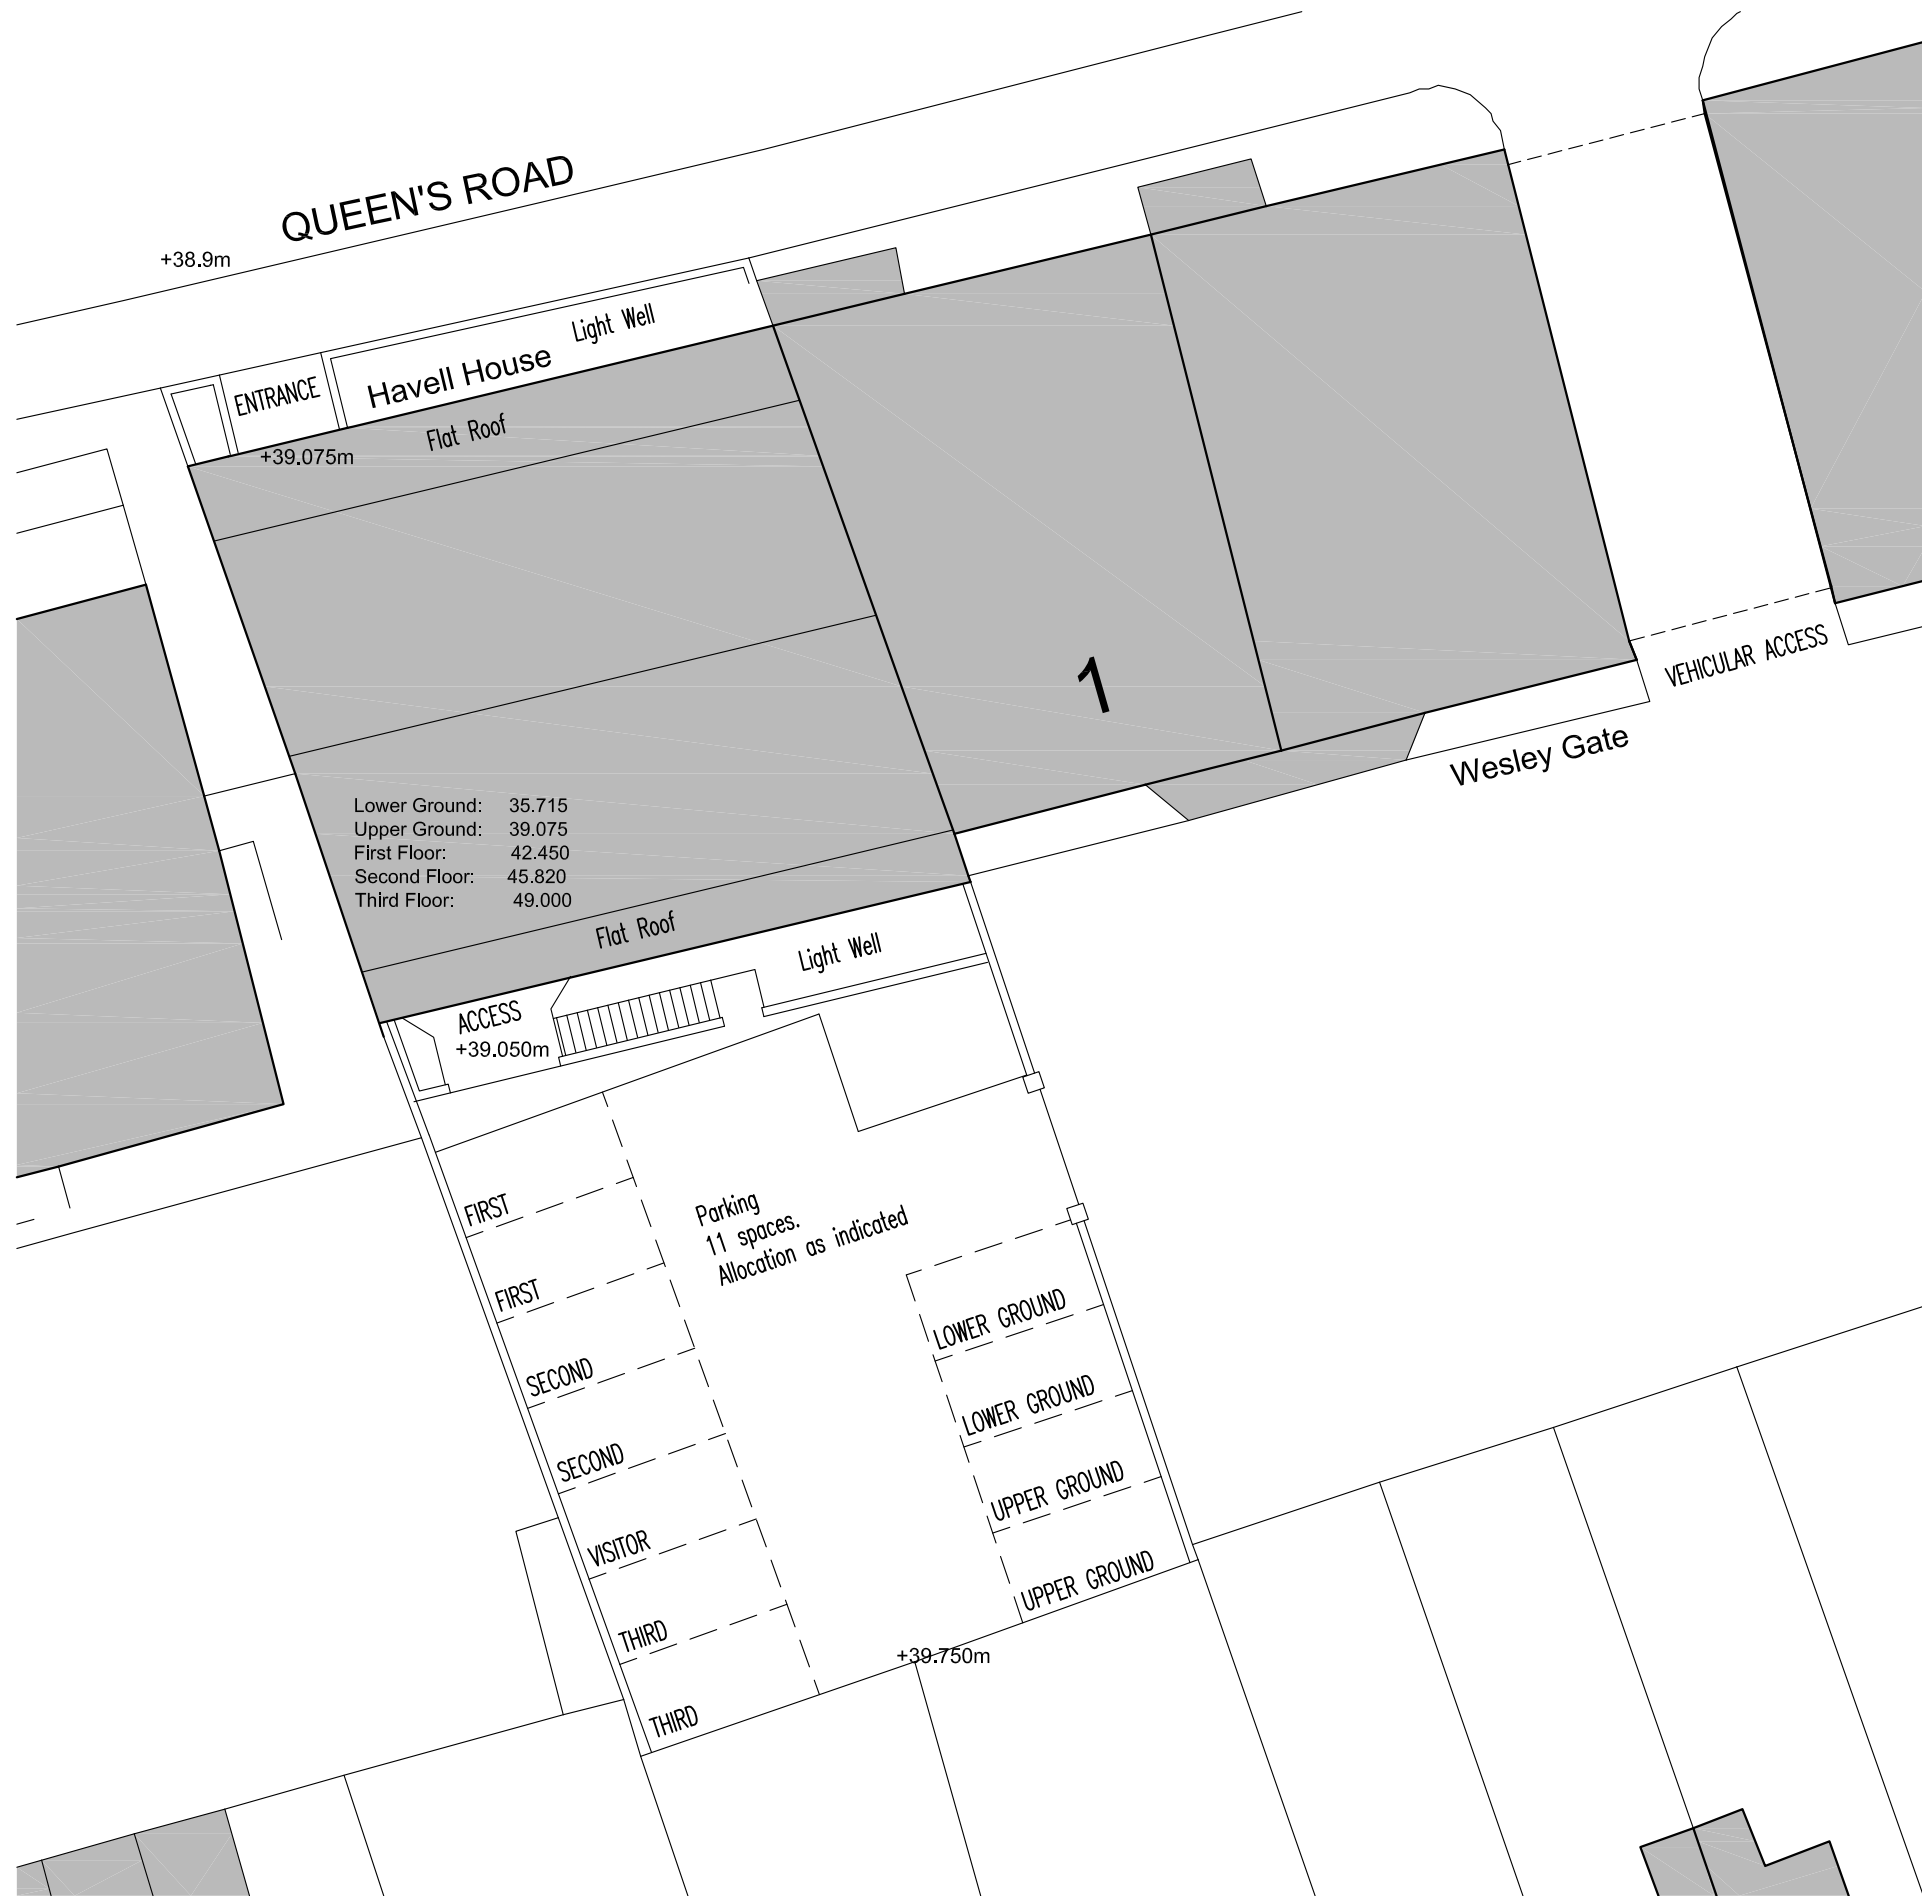

Site Plan (As Existing and Proposed)

1:200 scale




Scale 1:200

THIS DRAWING IS A PRINT AND MUST NOT BE SCALED.
ANY QUERIES REGARDING DIMENSIONS TO BE TAKEN UP WITH
PENTANGLE DESIGN GROUP.

ALL DIMENSIONS OF EXISTING BUILDINGS TO BE VERIFIED ON SITE.

THIS DRAWING IS THE COPYRIGHT OF PENTANGLE DESIGN GROUP
AND SHALL NOT BE IN ANY WAY USED OR REPRODUCED WITHOUT
THEIR PRIOR WRITTEN CONSENT.

NOTES

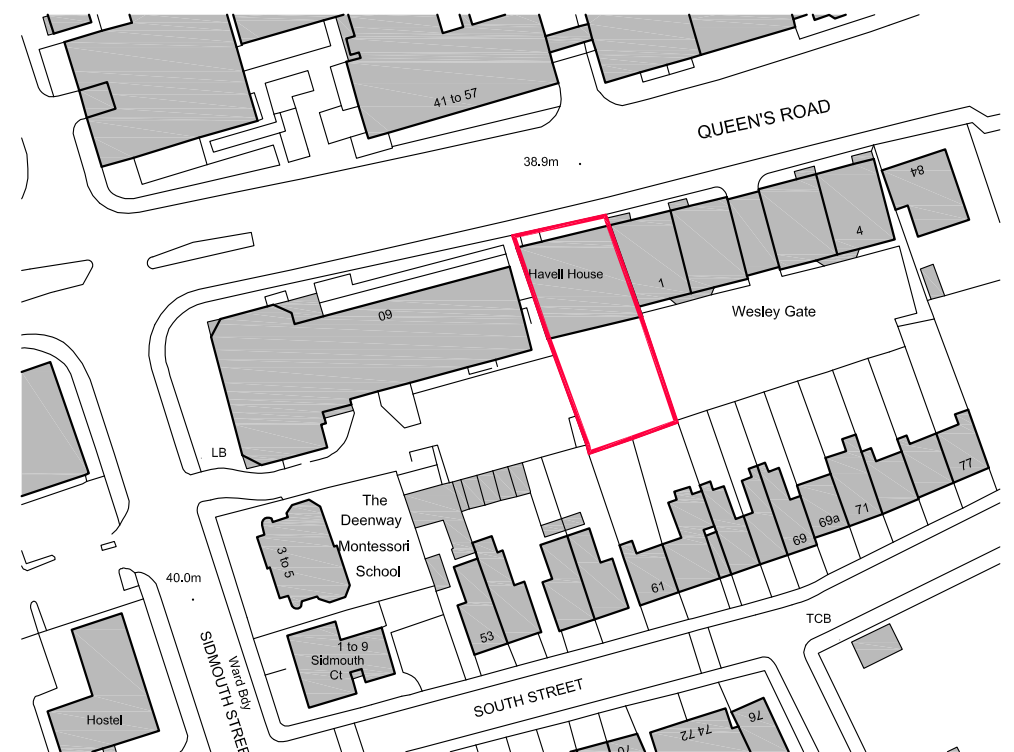

Ordnance Survey, (c) Crown Copyright 2015. All rights reserved. Licence number 100022432

Location Plan



Scale 1:1250

PLANNING

PENTANGLE

D E S I G N G R O U P

3 TILEHOUSE STREET HITCHIN HERTS SG5 2DW
FAX(01462) 420918 TEL(01462) 431133

JOB TITLE

Havell House, Queen's Road
Reading

DRAWING TITLE

Location Plan and Site Plans

SCALE	DRAWING NUMBER	REVISION
1:1250 / 1:200		
DATE		
Aug '15		
SHEET		
A3		
JOB NUMBER		
3141		
ARCHITECTS & INTERIOR DESIGNERS		