



© This drawing is the copyright of PlanningDrawings.net and must not be reproduced in part or whole without prior written consent.

Contractors must verify all dimensions on site before commencing works.
Contractors shall co-ordinate works with all other trades.

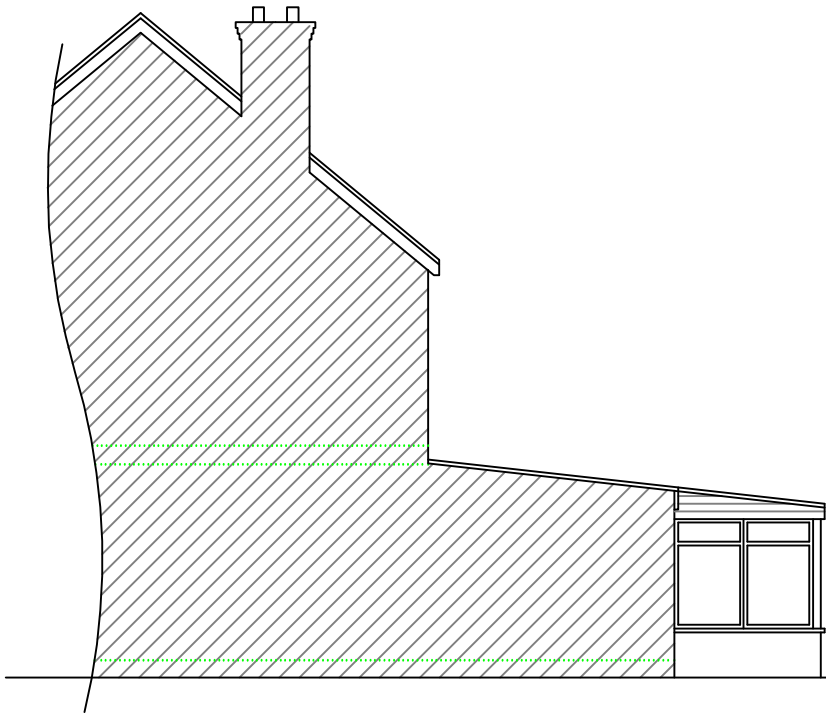


Side Elevation

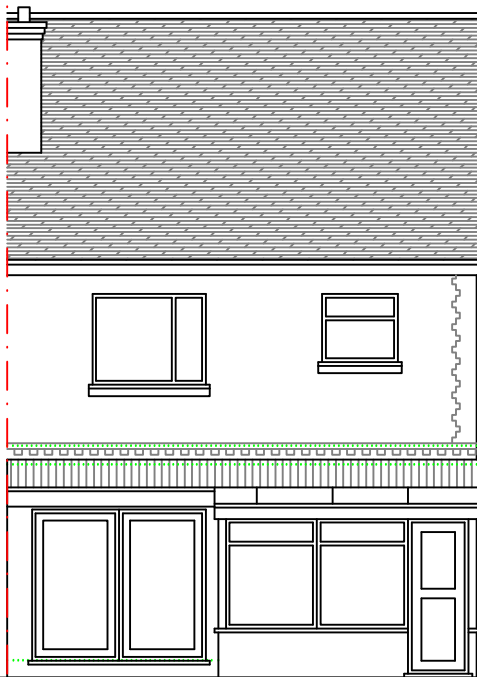


Rear Elevation




Side Elevation

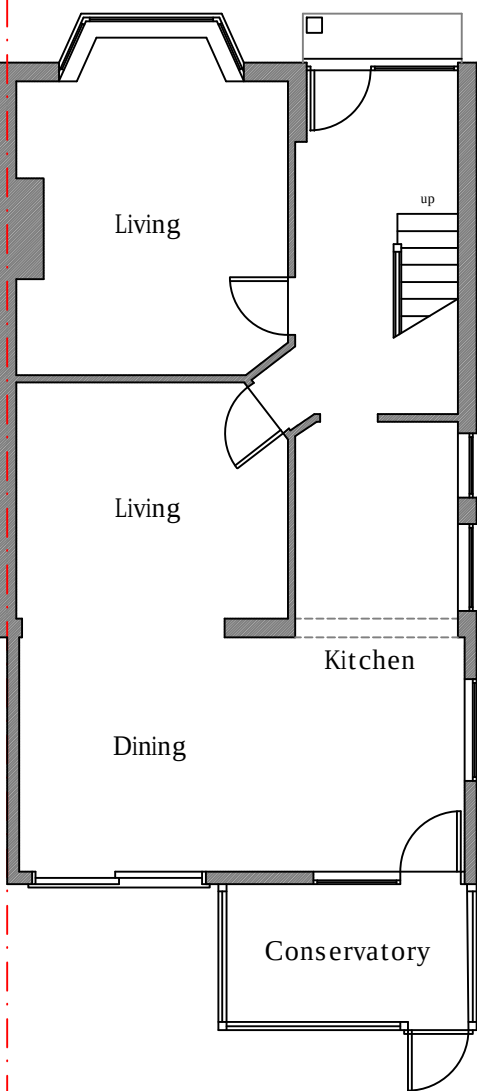

Ground Floor Layout

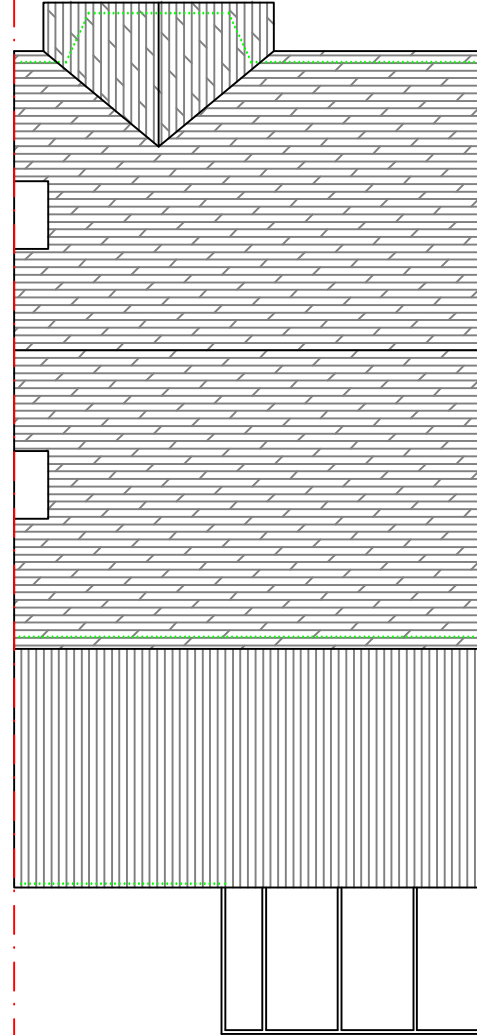

Roof Layout

 

PlanningDrawings.net

Roscrowden, Frankley Lodge Road, Birmingham, B31 5PX
Tel : 0121 475 3533 Web : www.planningdrawings.net

Client
Robert Friar

Project
276 Tilehurst Road
Reading, RG30 2NE

Drawing
Existing Ground Floor Plan
and Elevations

Scale 1:100 @ A3	Date March - 2018
Drawn RS	Checked Graham Barlow
Drawing No. PD17203 - 01	Revision --