


- NOTES
- 1 © Saunders Architects LLP
 - 2 Figured dimensions must be taken in preference to scaled dimensions and site dimensions are to be checked before work is put in hand

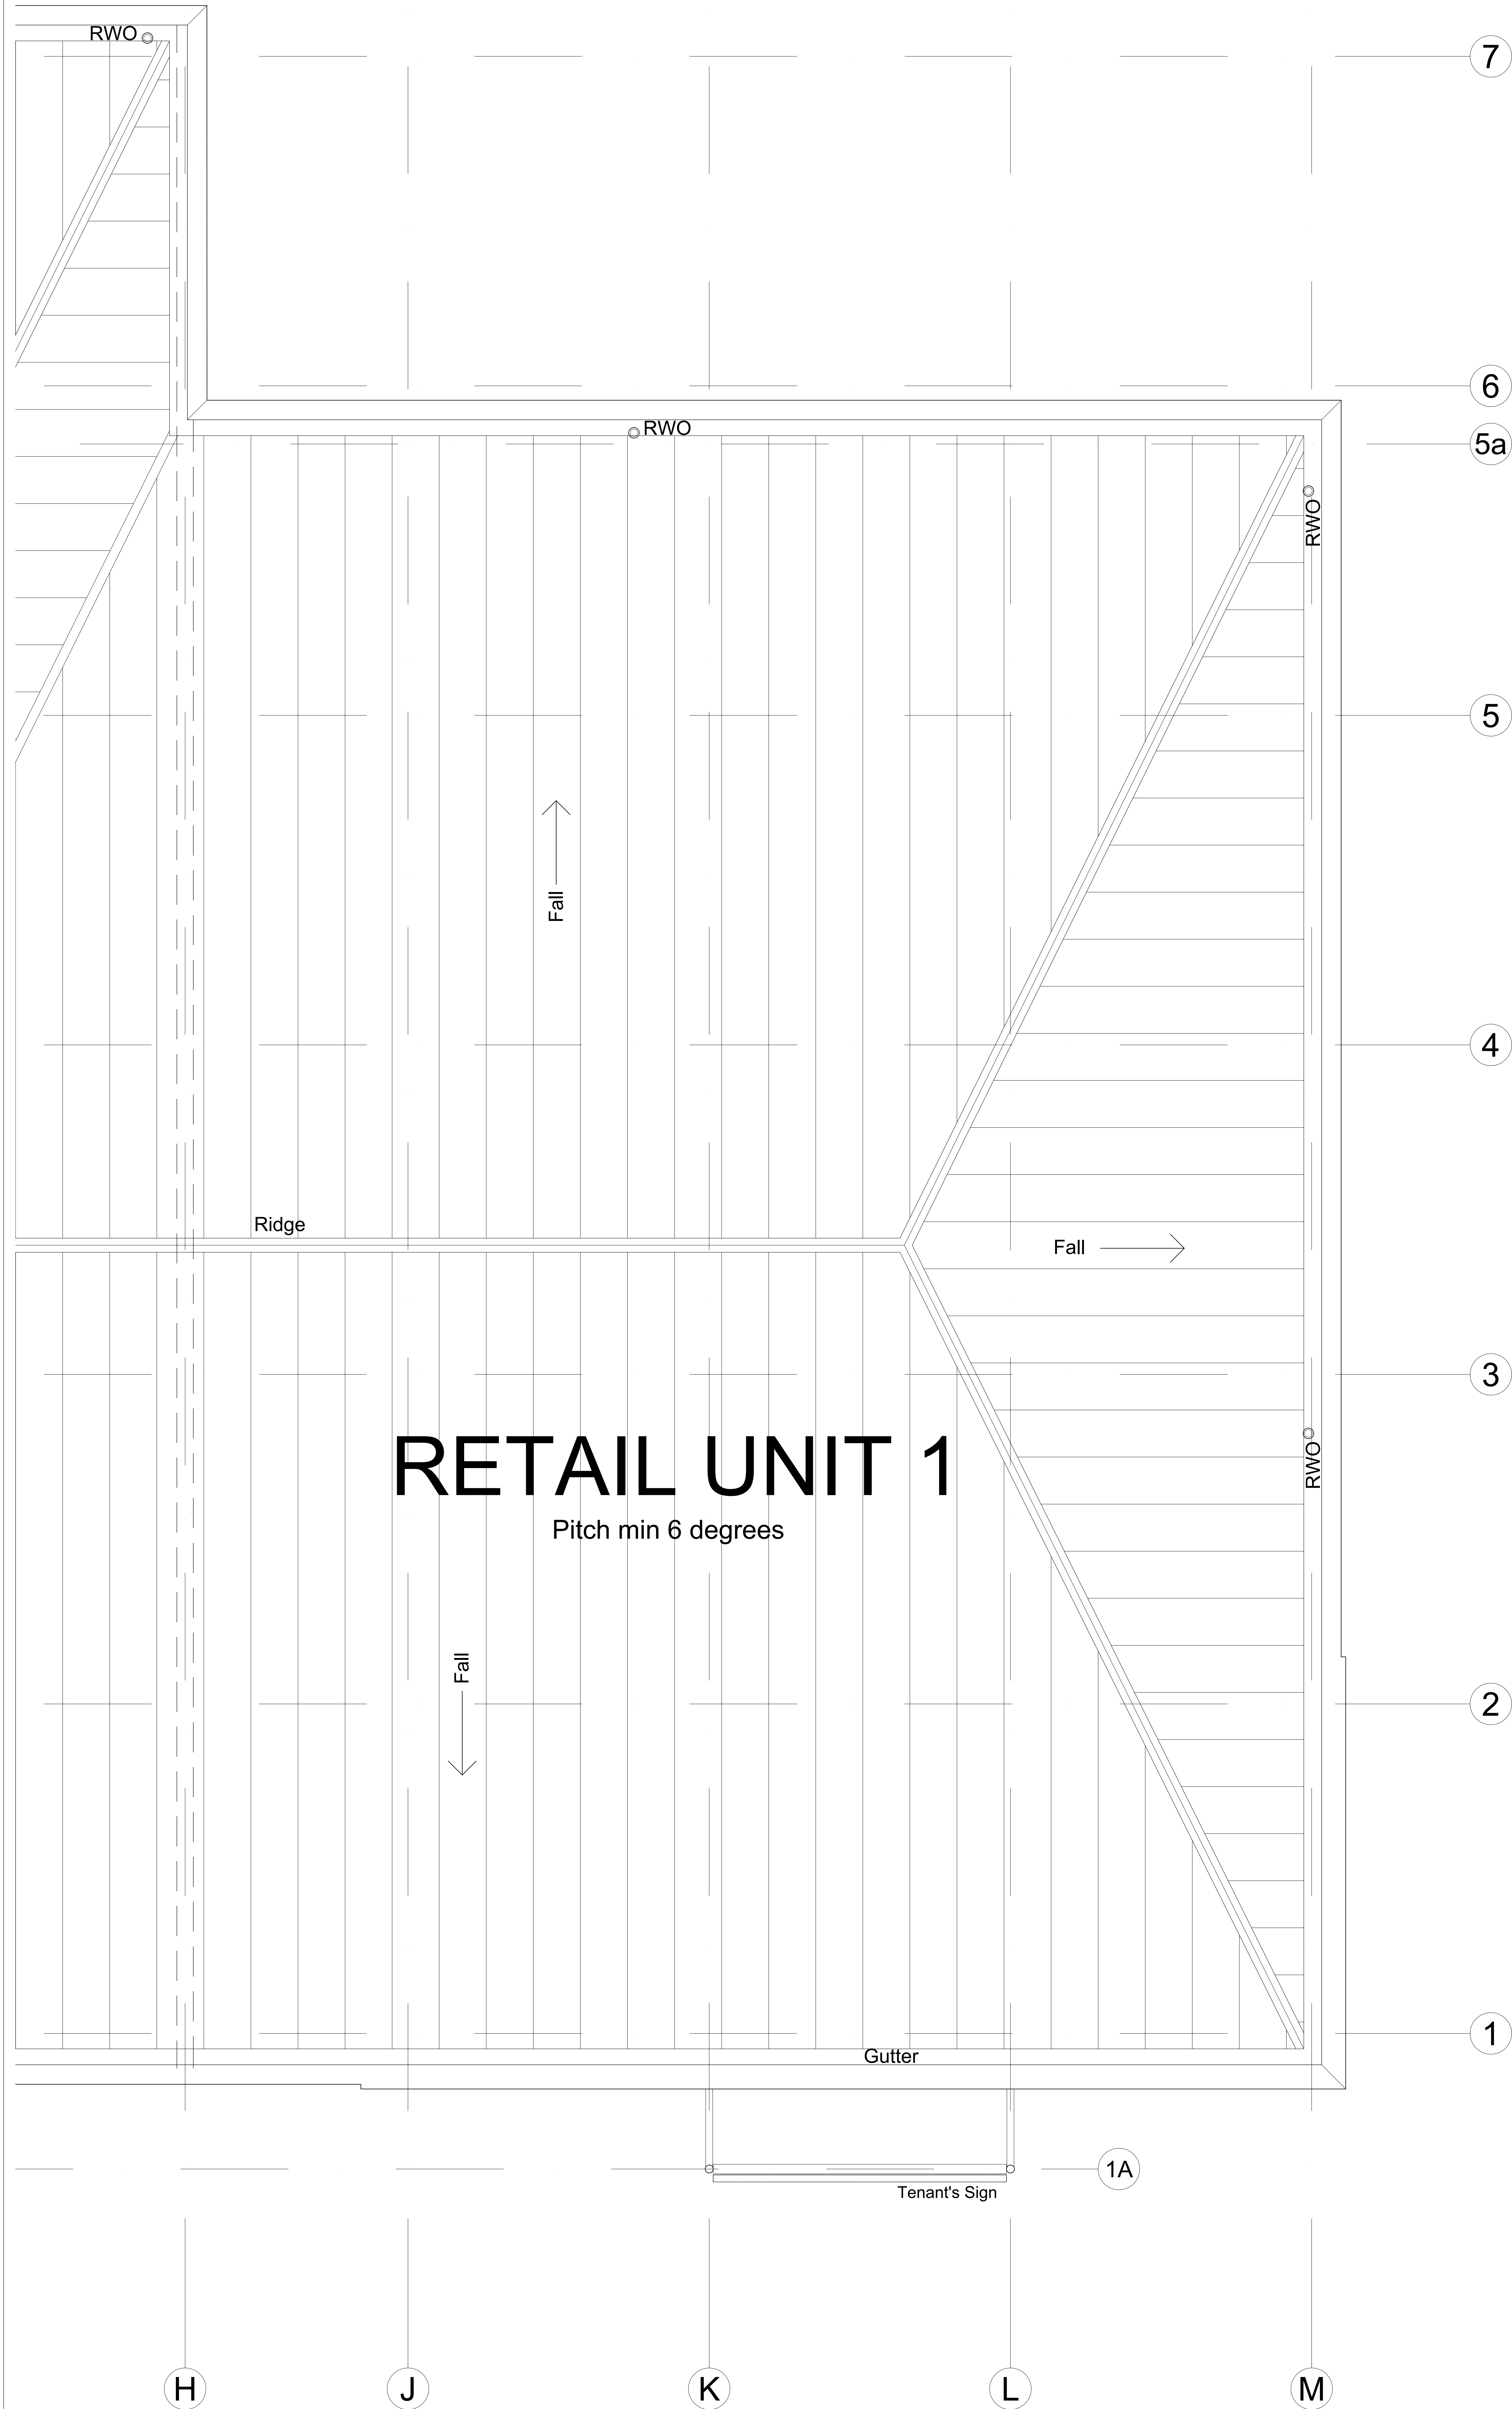

A. Drawing amended 12.12.18

AMENDMENTS

SAUNDERS ARCHITECTS
COVENTRY SOUTHAMPTON
5th Floor Eaton House 1 Eaton Road Coventry CV1 2FJ
Telephone: 024 7622 0387 Email: email@saundersarchitects.co.uk
Saunders Architects is a trading name of Saunders Architects LLP
Registered in England & Wales Registered No OC307146

UNIT 1 SUB-DIVISION
Existing Roof Plan

Reading Gateway
Imperial Way
READING
for Aberdeen Standard

SCALE 1:50 @ A0

Drawn E.M. Date Dec. 2018

DRAWING No: 1949-04 REVISION: A.

0 1 2 3 4 5
Scale in Metres 1:50